

1240mm WIDE
SELF SUPPORTING CANOPY
INTERMEDIATE JOIST AT 400mm CRS

TEMPLATE 1 (SUPPORTED)
SOFFIT 1240mm (W) x 500mm (D)

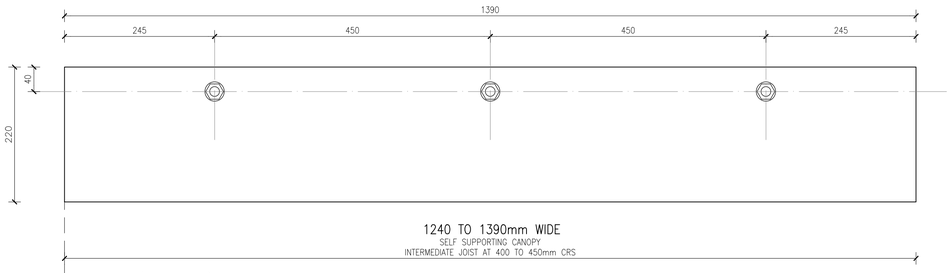

1240 TO 1390mm WIDE
SELF SUPPORTING CANOPY
INTERMEDIATE JOIST AT 400 TO 450mm CRS

TEMPLATE 2 (SUPPORTED)
SOFFIT SIZE 1240 TO 1390mm (W) x 500mm (D)

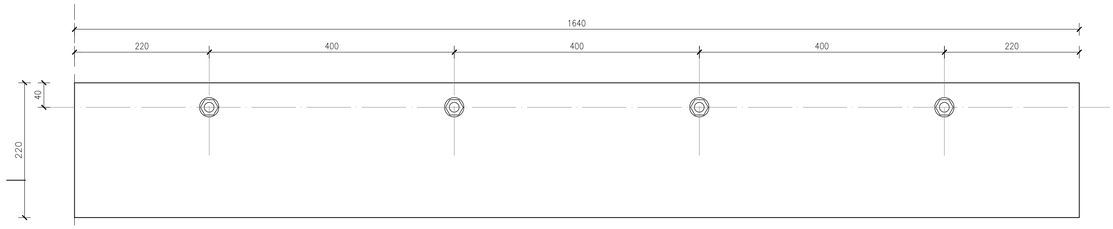

1390 TO 1640mm WIDE
SELF SUPPORTING CANOPY
INTERMEDIATE JOIST AT 400 TO 450mm CRS

TEMPLATE 3 (SUPPORTED)
SOFFIT SIZE 1390 TO 1640mm (W) x 500mm (D)

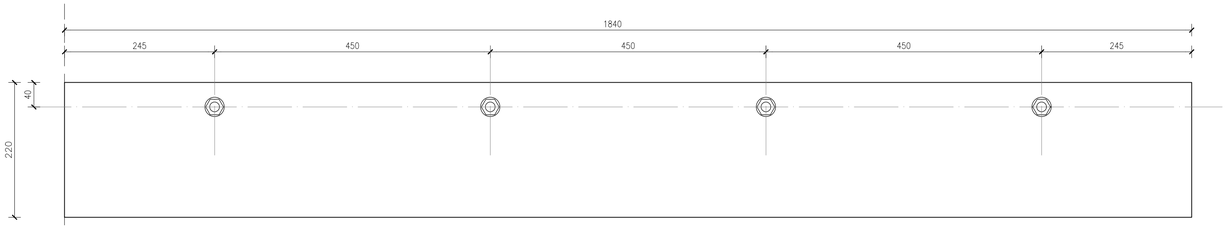

1640 TO 1840 WIDE
SELF SUPPORTING CANOPY
INTERMEDIATE JOIST AT 400 TO 450mm CRS

TEMPLATE 4 (SUPPORTED)
SOFFIT 1640–1840mm (W) x 500mm (D)

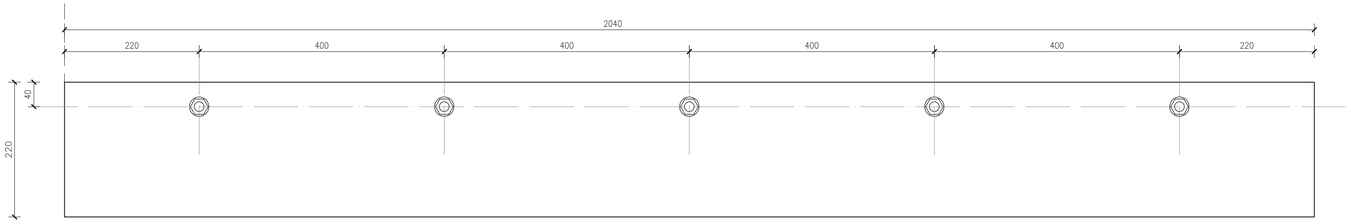

1840 TO 2040mm WIDE
SELF SUPPORTING CANOPY
INTERMEDIATE JOIST AT 400 TO 450mm CRS

TEMPLATE 4 (SUPPORTED)
SOFFIT 1840–2040mm (W) x 500mm (D)

DO NOT SCALE FROM THIS DRAWING All dimensions to be checked on site prior to manufacture of prefabricated items. Any discrepancy or query to be reported and clarified before associated work proceeds. All construction to be in accordance with relevant Trade and Professional Standards and Guidelines, Statutory requirements and product manufacturers' specifications. Read in conjunction with Finishing specification, Workmanship specification, all other associated drawings issued and details which may be issued from time to time.

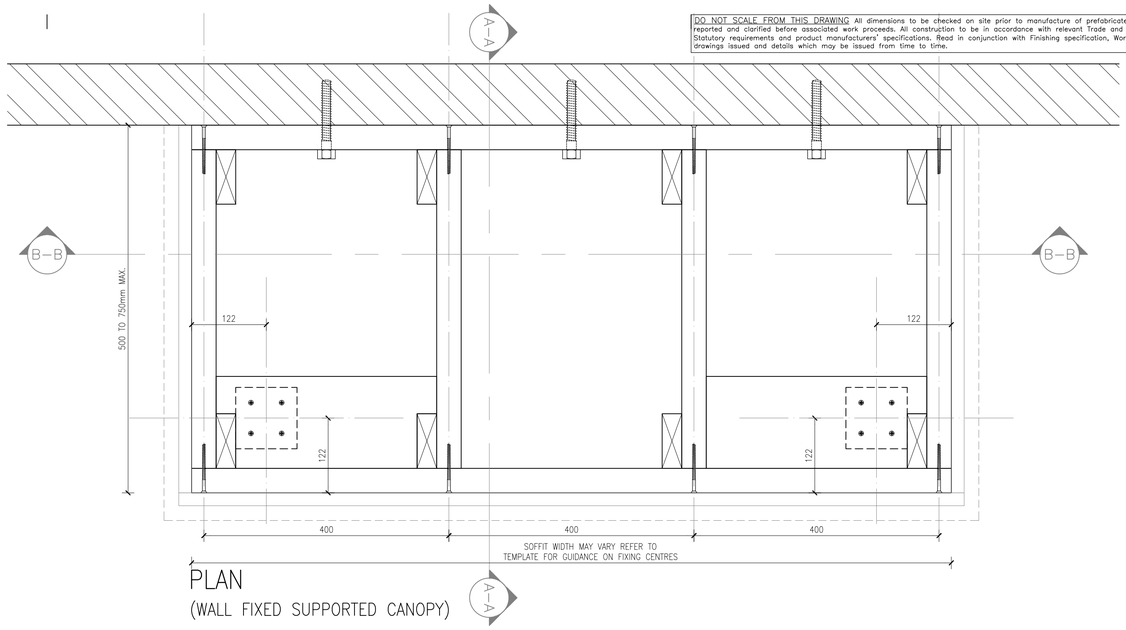

PLAN
(WALL FIXED SUPPORTED CANOPY)

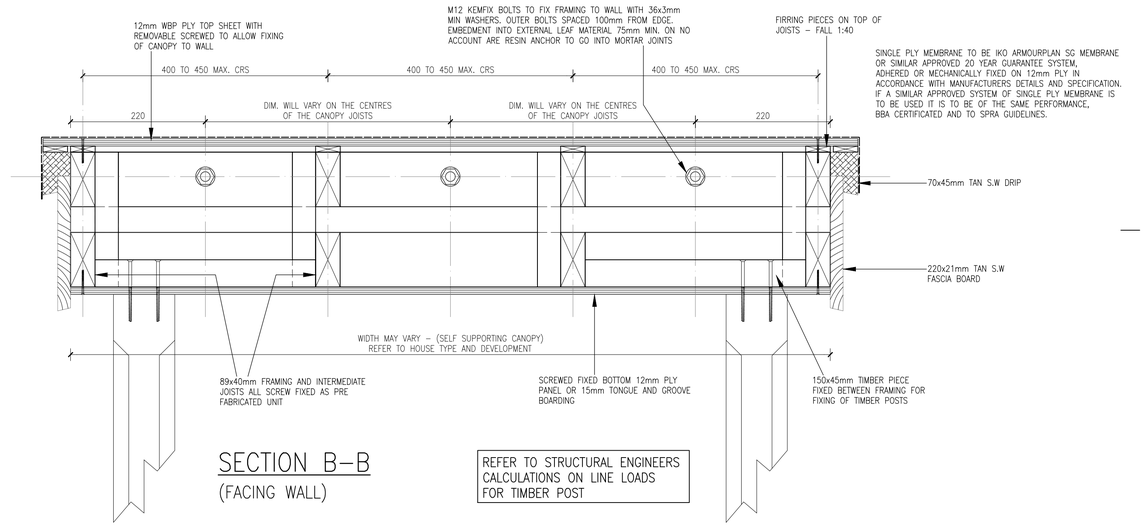

SECTION B–B
(FACING WALL)

REFER TO STRUCTURAL ENGINEERS CALCULATIONS ON LINE LOADS FOR TIMBER POST

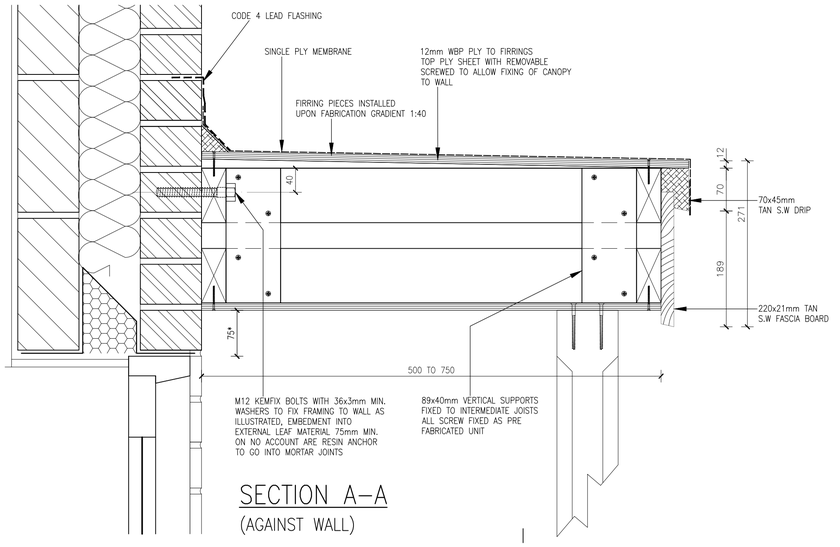

SECTION A–A
(AGAINST WALL)

SITE SPECIFIC: Plots Applicable

REV		DATE	INT'L

PROJECT:
STANDARD DETAIL

DRAWING TITLE:
DETAIL DRAWING
STRUCT. SUPPORTED FLAT ROOF CANOPY

HOUSE TYPE: | HOUSE NAME:

DRAWING No: SD – 305.08 | REV

SCALE: 1:10
DATE: JULY '20
DRAWN: IM

Newland homes