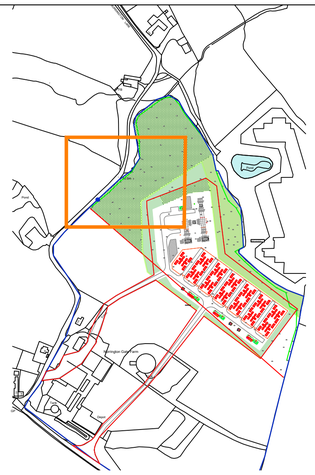


Location Plan, NTS

40.5m

477m NATIVE HEDGE MIX 1
2862No. plants @ 6/m

2No. Sal alb ss

2No. QUE ROB ss

2898m2 NATIVE BUFFER MIX
2898No. plants @ 1m centres

2No. ALN GLU ss

2No. QUE PET s

Norrington Gate DOC - Soft Landscape Plan [Page 2 of 7]

NOTES

- Do not scale for construction purposes
- All dimensions are in metres unless stated otherwise
- This drawing is to be read in conjunction with all relevant drawings and documents associated with this project.
- All surveyed information including levels and layout is provided by others
- All existing and proposed dimensions, levels and locations to be checked and verified by the main contractor on site prior to the commencement of the works and any anomalies reported to the engineer.

KEY

- Red Line Boundary
- Ownership of Land Boundary
- Proposed New Tree Planting
- Proposed Native Hedge Planting
- Proposed Native Woodland Planting
- Proposed Native Buffer Mix Planting
- Existing Grassland brought into Hay Meadow Management

Rev	Date	Description	DRA	CHK	APP
PL02	23/06/23	Updates from Client's Comments	RW	GB	GB
PL01	31/03/23	For Planning	RW	GB	GB

Project
Norrington Gate DOC

Client
Arlington Energy Limited

Drawing Title
Soft Landscape Plan
Page 2 of 7

Status	Date	Scale
For Planning	23/06/23	1:200 @ A1

Drawn	Designed	Checked	Approved
RW	RW	GB	GB

DWG No. SHF.349.016.ENZ.XX.00.DR.L.45.002 **Revision** PL02

enzygo environmental consultants
BRISTOL 01454 269 237 www.enzygo.com
MANCHESTER 0161 413 6444
SHEFFIELD 0114 321 5151 hello@enzygo.com