
A4 paper size

Scale 1:50


ISSUE	
1	30.07.23
	Revision

3 layer felt system
decking & insulation
195 x 47 joists @ 400 c/c
plasterboard & skim

code 5 lead flashing

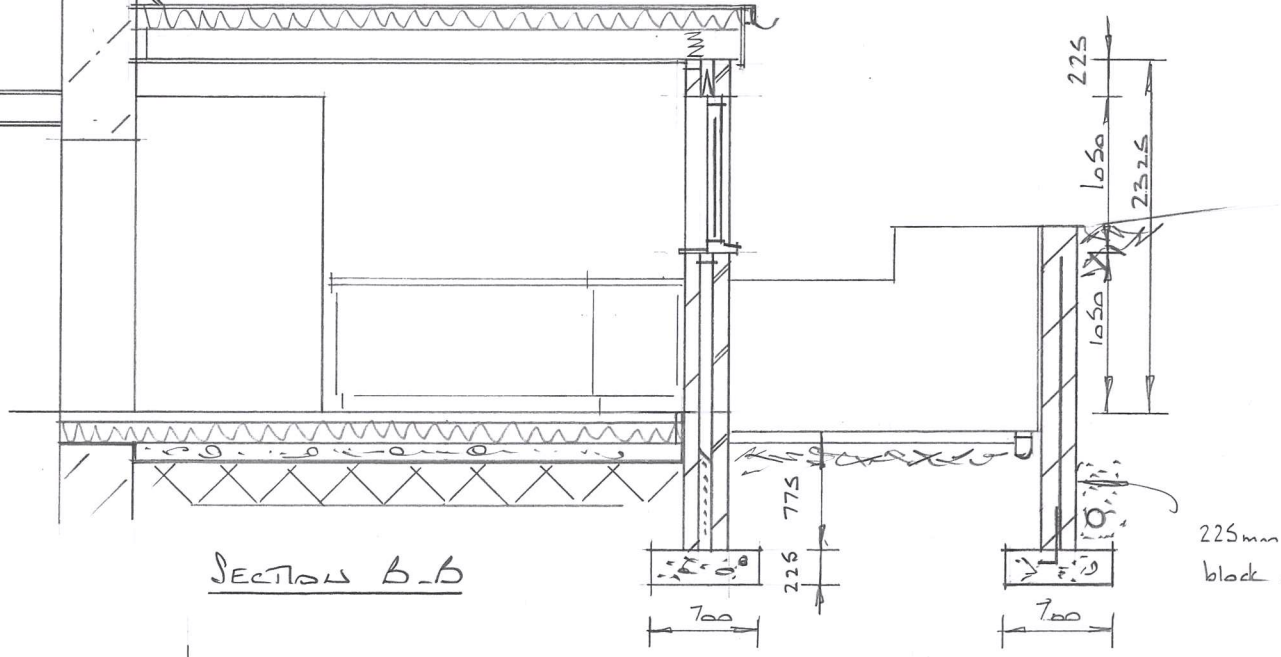

SECTION B-B

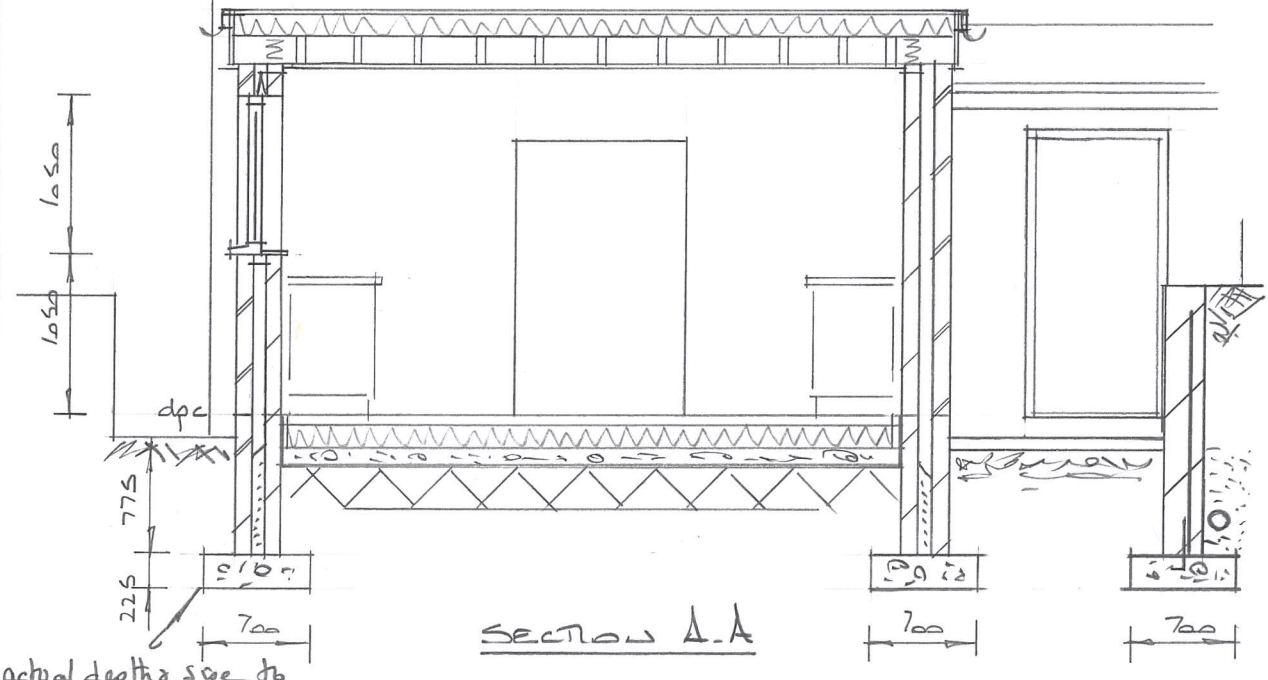

SECTION A-A

DRAWING No. 1535

EXTENSION TO REAR
28 SEEND CLEEVE
MELKSHAM

SCALE: as shown

SHEET	CONT
3	4

ALL INFORMATION AND DIMENSIONS TO BE CHECKED AND VERIFIED PRIOR TO CONSTRUCTION OR ORDERING MATERIALS