THIS DRAWING IS COPYRIGHT ©
Only work from figured dimensions. Dimensions to masonry walls exclude any finishes/dryling. All Dimensions must be checked on site. Any discrepancies must be reported before proceeding with any work. Drawings must be read in conjunction with specifications.

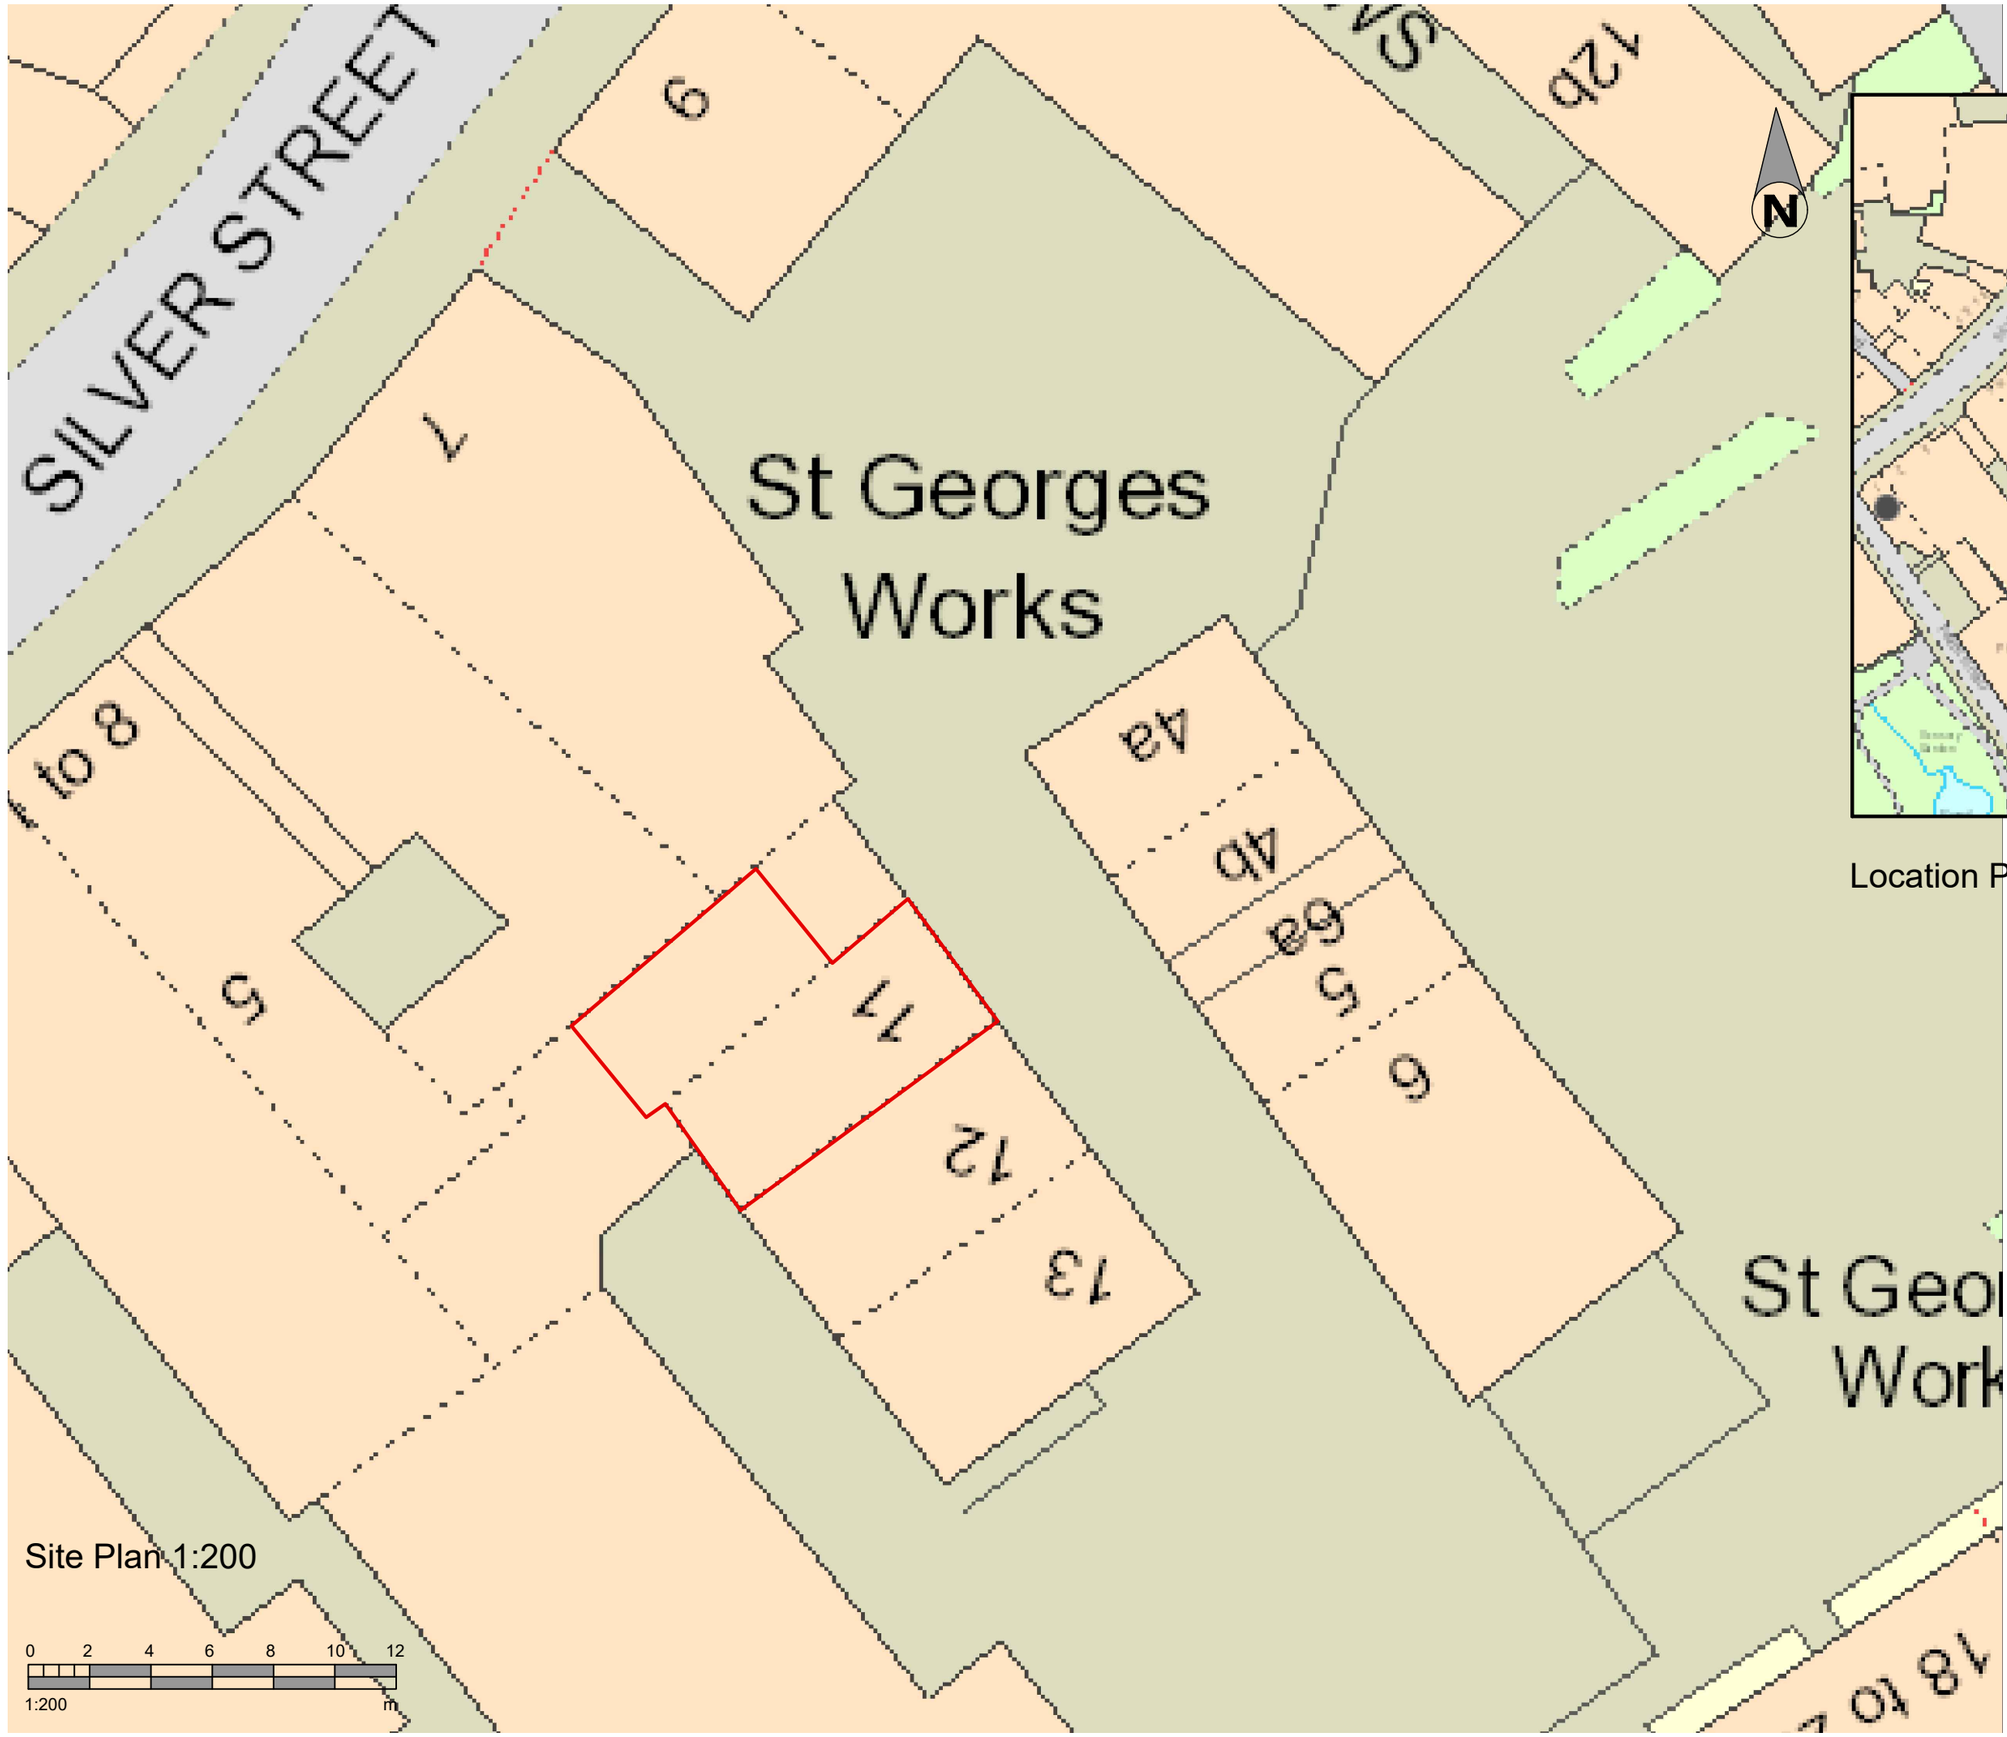


Site Plan 1:200

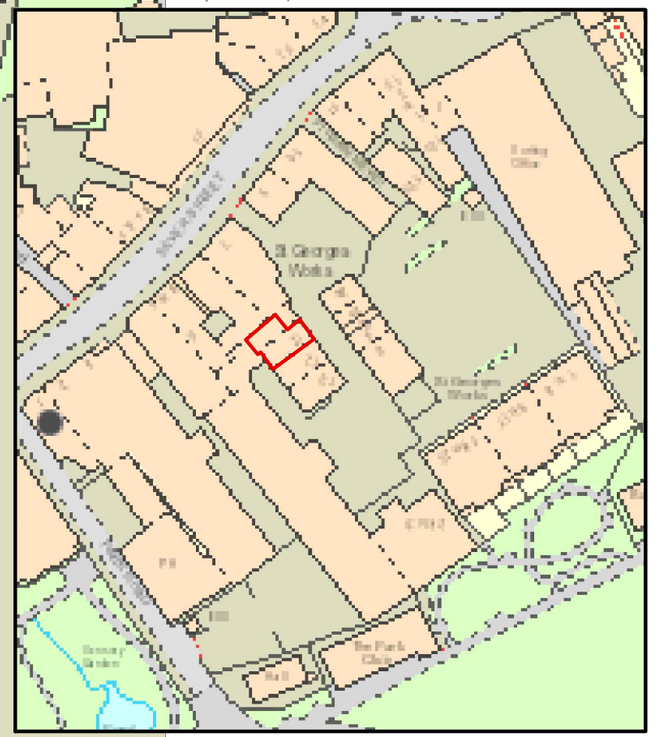


Location Plan 1:1250

PLANNING

Rev/Date

Love Property
Architectural Consultancy
07722 030663
www.love-property.uk
james@love-property.uk
Lynley House, Trowbridge
Wiltshire BA14 7UH

Client
Friary Vintners Ltd

Project
Proposed Change of use at
11 St. Georges Works,
Silver Street
Trowbridge
BA14 8AA

Title
Location & Site Plan

| Scale | Date | Drawn |
|---|---|---|
| 1:1250 /1:200@A3 | Aug 2023 | JLG |

Drawing No. Revision
FDS/23/01

THIS DRAWING IS COPYRIGHT ©
Only work from figured dimensions. Dimensions to masonry walls exclude any finishes/dryling. All Dimensions must be checked on site. Any discrepancies must be reported before proceeding with any work. Drawings must be read in conjunction with specifications.

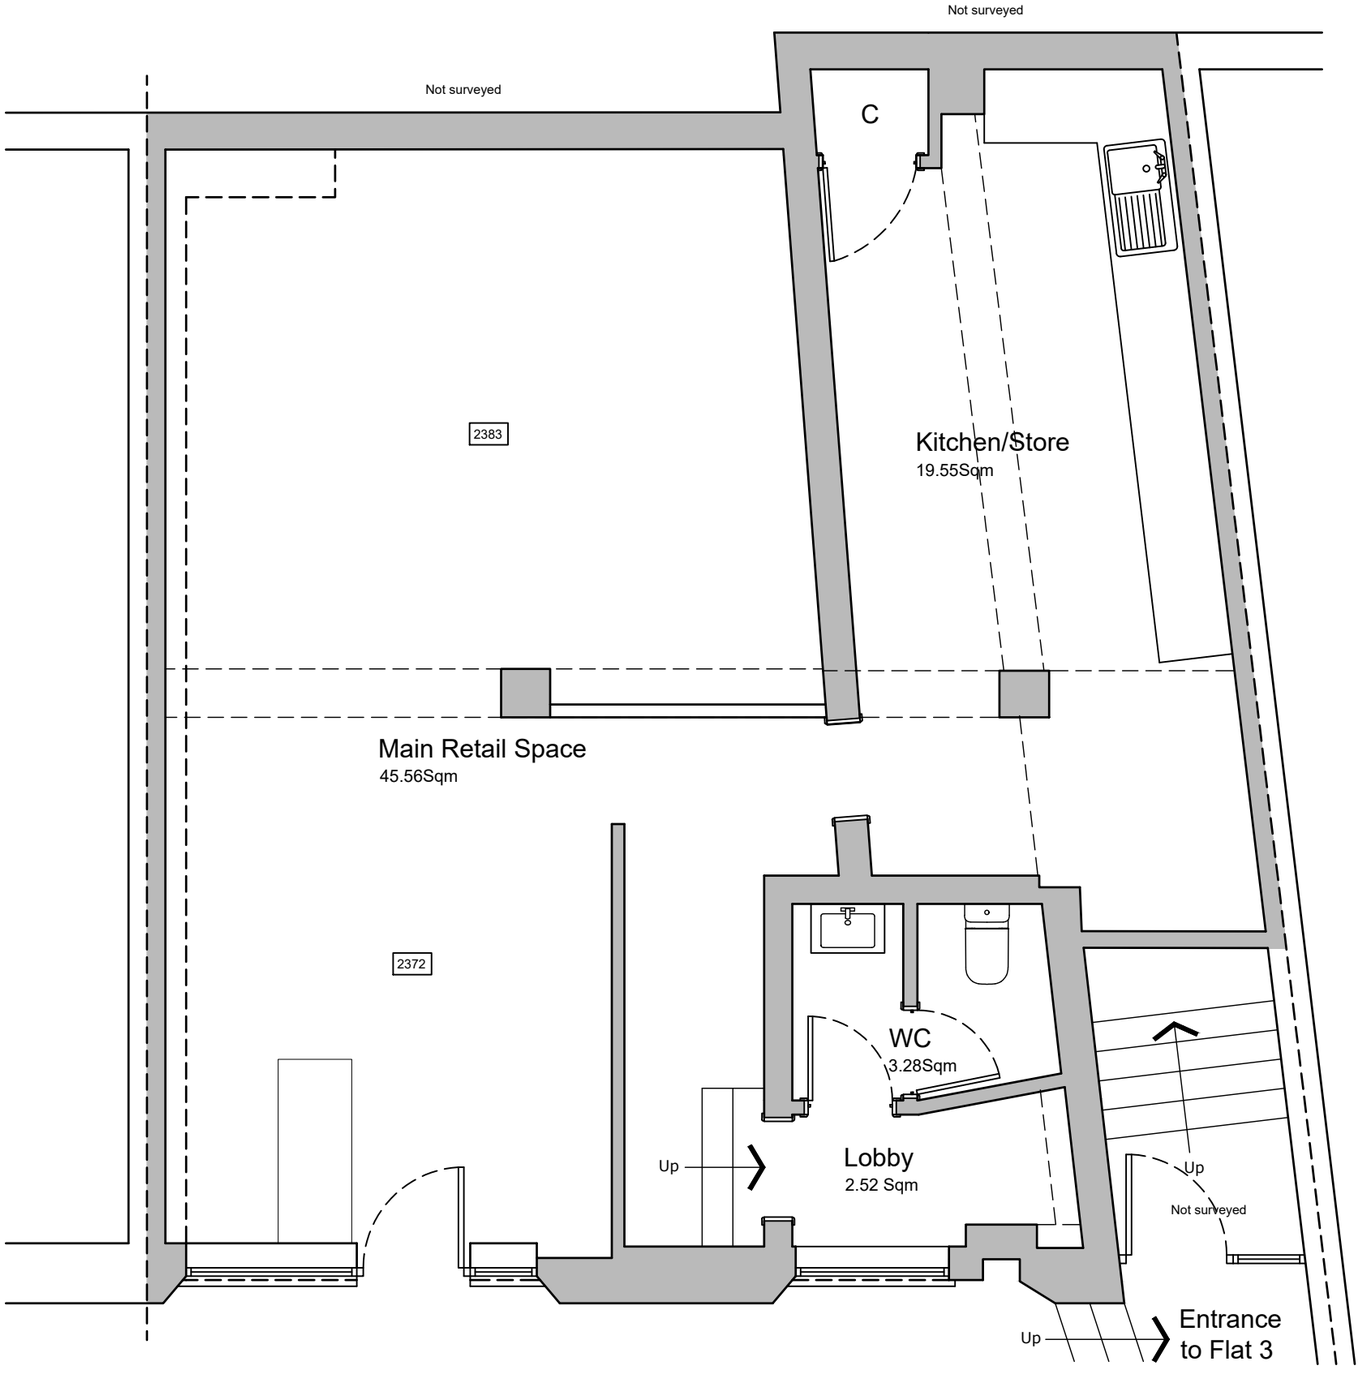


# Ground Floor Plan

0 1 2 3 4 5
1:50 m

PLANNING

Rev/Date

Love Property
Architectural Consultancy
07722 030663
www.love-property.uk
james@love-property.uk
Lynley House, Trowbridge
Wiltshire BA14 7UH

Client
Friary Vintners Ltd

Project
Proposed Change of use at
11 St. Georges Works,
Silver Street
Trowbridge
BA14 8AA

Title
Existing Ground Floor Plan

| Scale | Date | Drawn |
|---|---|---|
| 1:50@A3 | Aug 2023 | JLG |

Drawing No. Revision
FDS/23/02

THIS DRAWING IS COPYRIGHT ©
Only work from figured dimensions. Dimensions to masonry walls exclude any finishes/dryling. All Dimensions must be checked on site. Any discrepancies must be reported before proceeding with any work. Drawings must be read in conjunction with specifications.




# Existing North East Elevation

Please Note: No alterations are proposed for the shop front. New signage will be installed on the black banner above the Entrance and on the hanging sign. Possibly illuminated.

PLANNING

Rev/Date

Love Property
Architectural Consultancy
07722 030663
www.love-property.uk
james@love-property.uk
Lynley House, Trowbridge
Wiltshire BA14 7UH

Client
Friary Vintners Ltd

Project
Proposed Change of use at
11 St. Georges Works,
Silver Street
Trowbridge
BA14 8AA

Title
Existing Front Elevation

| Scale | Date | Drawn |
|---|---|---|
| NTS@A3 | Aug 2023 | JLG |

Drawing No. Revision
FDS/23/03

THIS DRAWING IS COPYRIGHT ©
Only work from figured dimensions. Dimensions to masonry walls exclude any finishes/dryling. All Dimensions must be checked on site. Any discrepancies must be reported before proceeding with any work. Drawings must be read in conjunction with specifications.

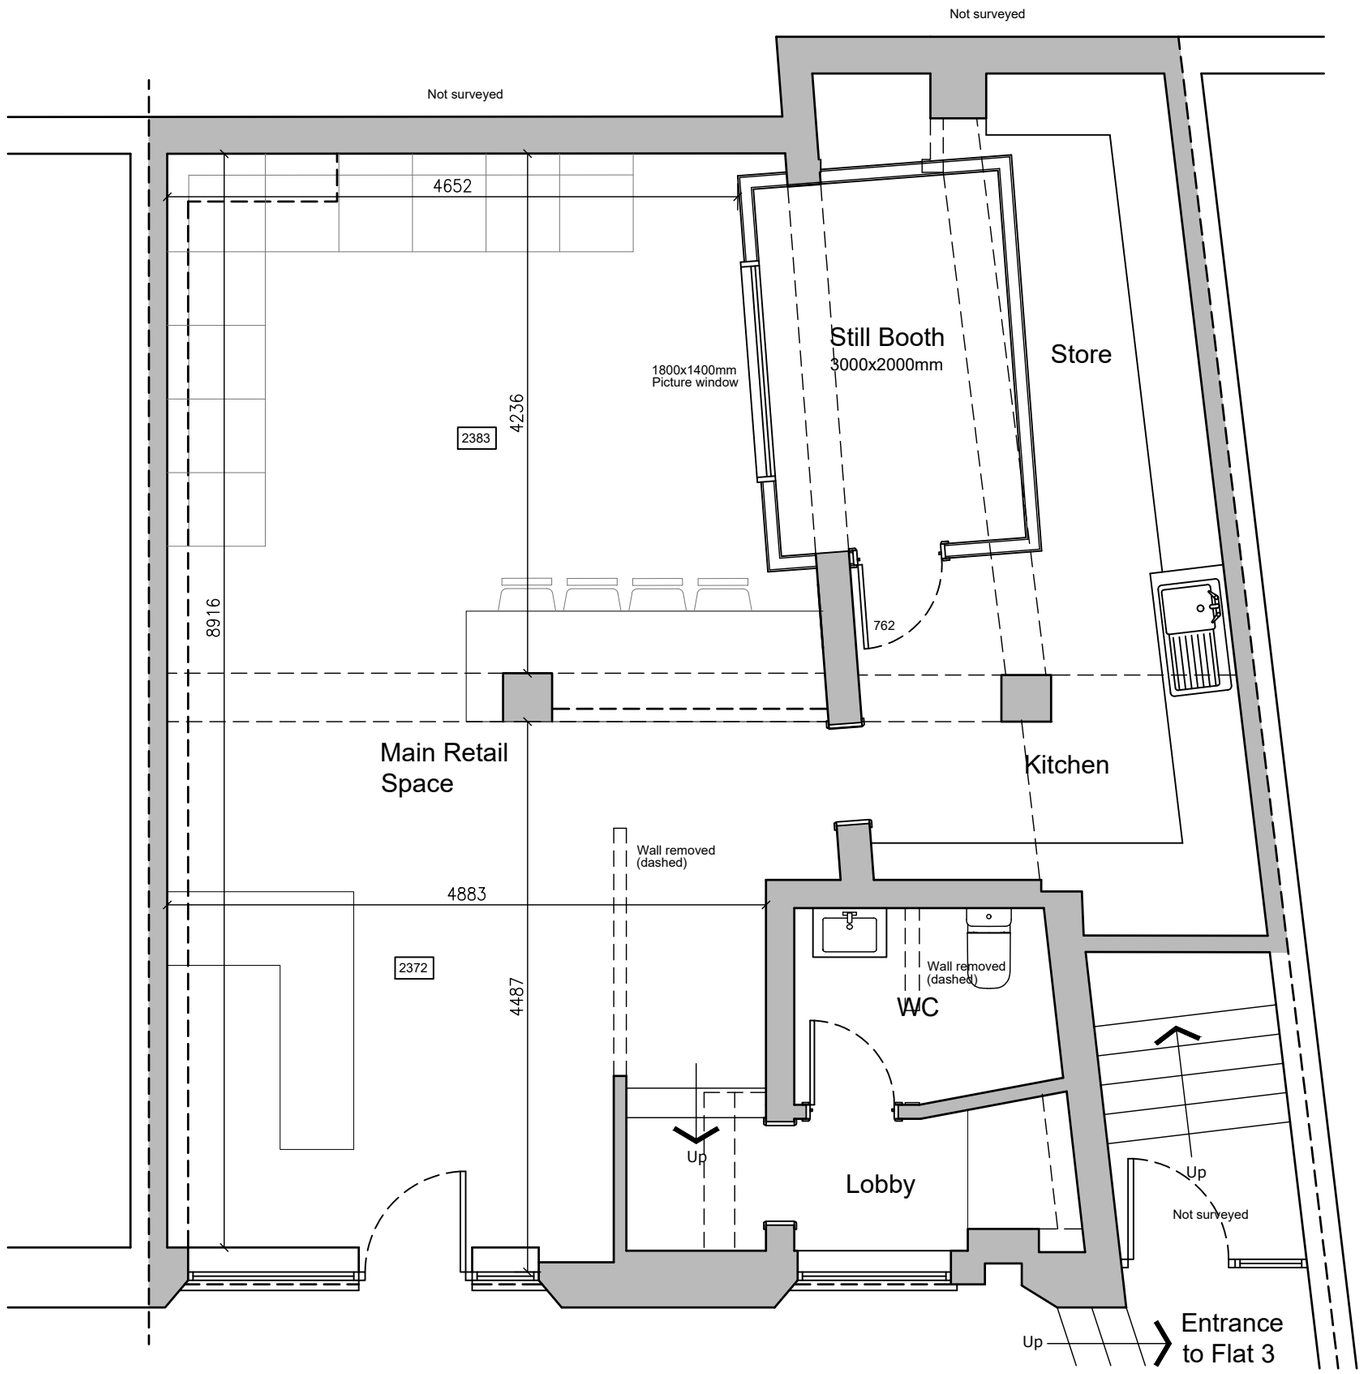


# Ground Floor Plan

0 1 2 3 4 5
1:50 m

PLANNING

Rev/Date

Love Property
Architectural Consultancy
07722 030663
www.love-property.uk
james@love-property.uk
Lynley House, Trowbridge
Wiltshire BA14 7UH

Client
Friary Vintners Ltd

Project
Proposed Change of use at
11 St. Georges Works,
Silver Street
Trowbridge
BA14 8AA

Title
Proposed Ground Floor Plan

| Scale | Date | Drawn |
|---|---|---|
| 1:50@A3 | Aug 2022 | JLG |

Drawing No. Revision
FDS/23/04