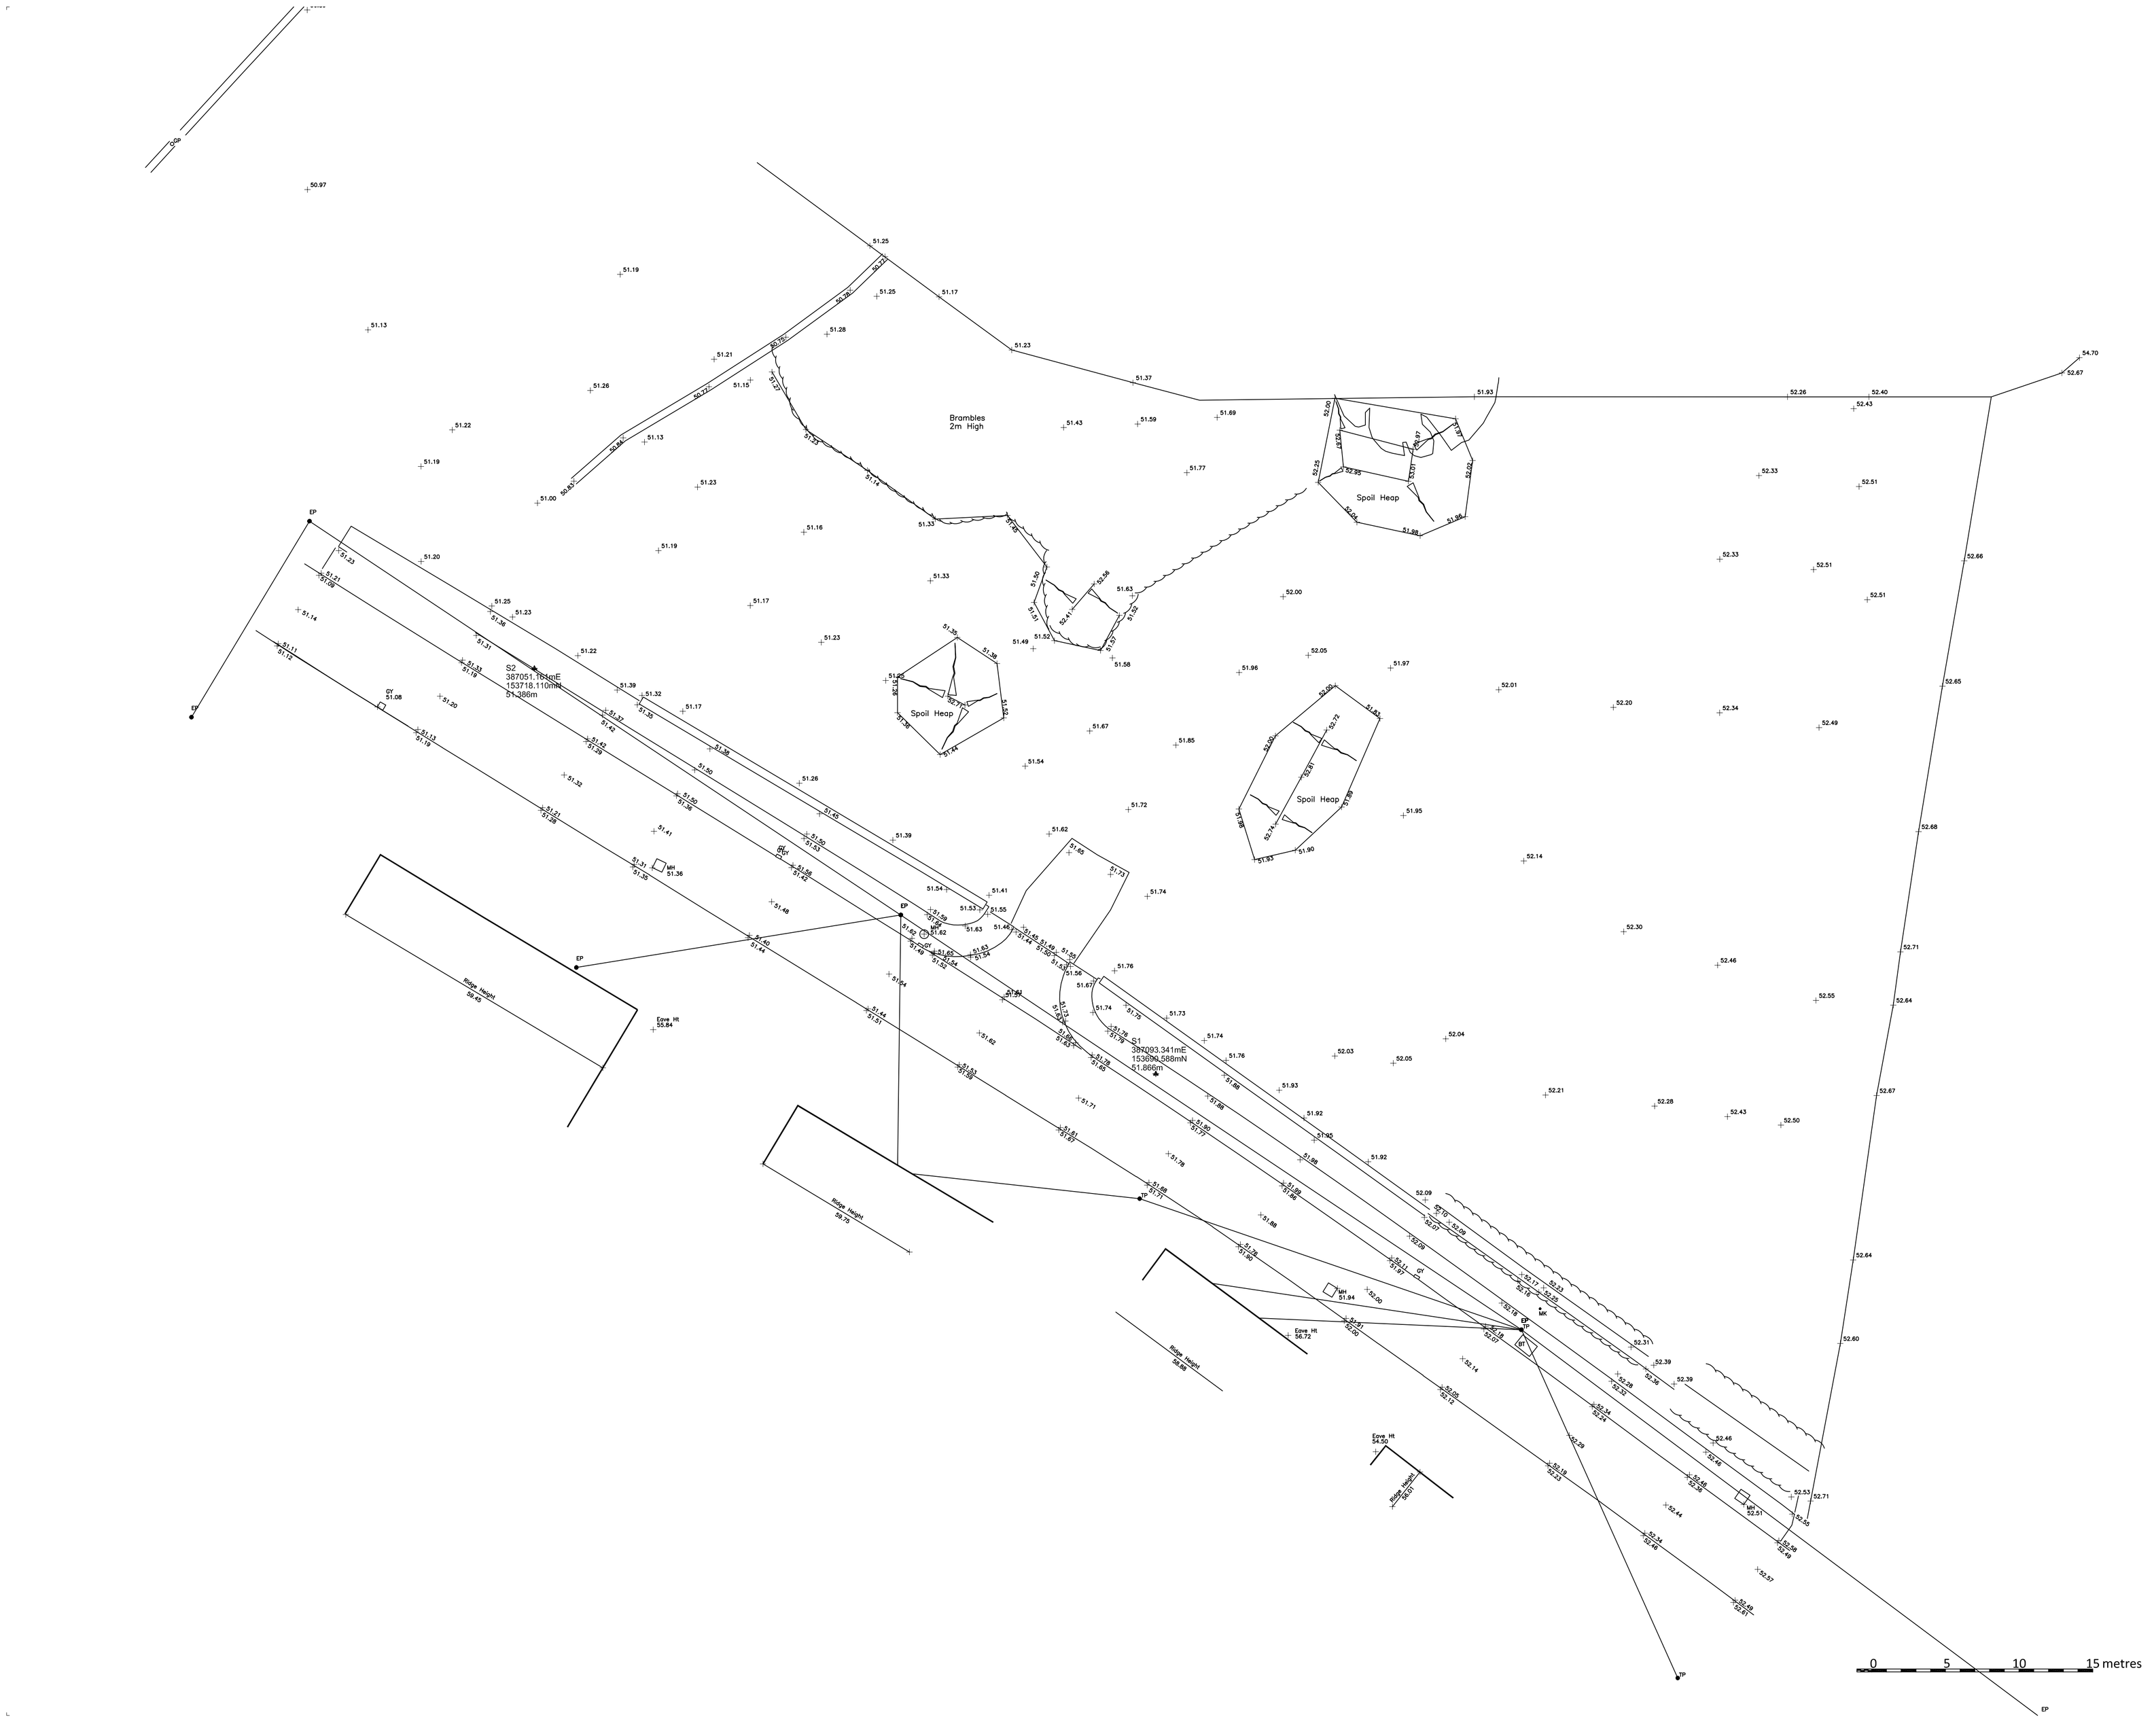

LARNER SING LIMITED

CHARTERED PRACTICE
FOR BUILDING DESIGN & PLANNING

CONTACT ADDRESSES: UK - 29 LOWER STREET, RODE, SOMERSET, BA11 6PU
« FRANCE - MAS DEL SOL, 46280, SONCOTS.
« T+44 (0) 1373830836 M +44 (0) 7783345541«
EMAIL: IAN@LARNER-SING.COM
« DIRECTOR IAN SING MRICS MCIOB MASI MCIAT

Revisions

Project Title

LAND AT CHURCH ROAD HEYWOOD WILTS

Drawing Title

LAND SURVEY PLAN

This drawing is copyright

Contractors must verify all dimensions at the site before setting out, commencing work or making any shop drawings. Do not scale off the drawing. Only figured dimensions are to be worked from. Any discrepancies must be reported to the consultant immediately.

Sheet size
A2

Date
JUNE 14

Scale
1:200

Prepared by
IDS

Drawing Number
623/S01