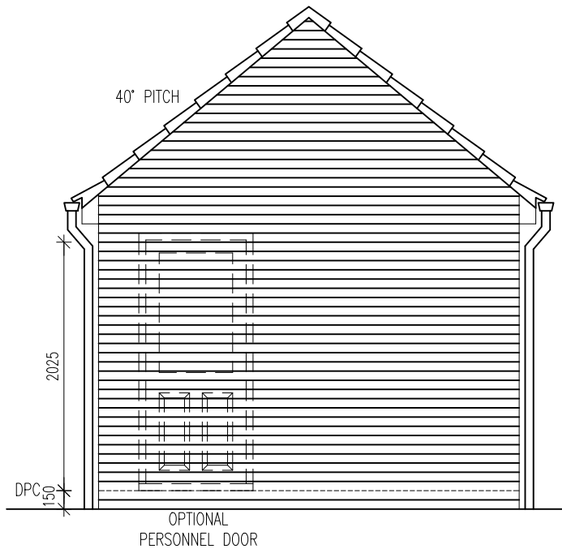

REAR

GABLE FRONTED

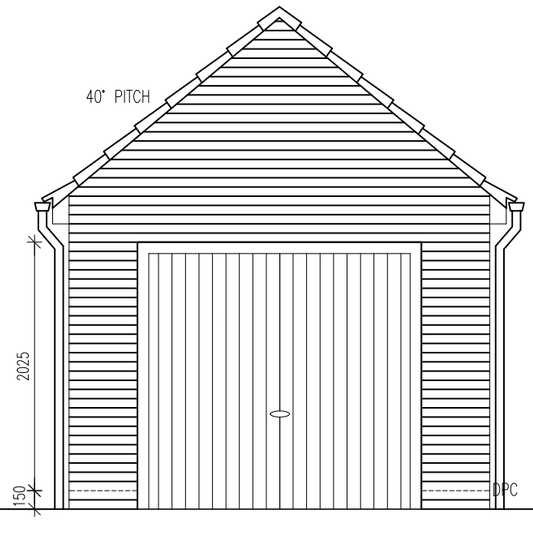

FRONT

GABLE FRONTED

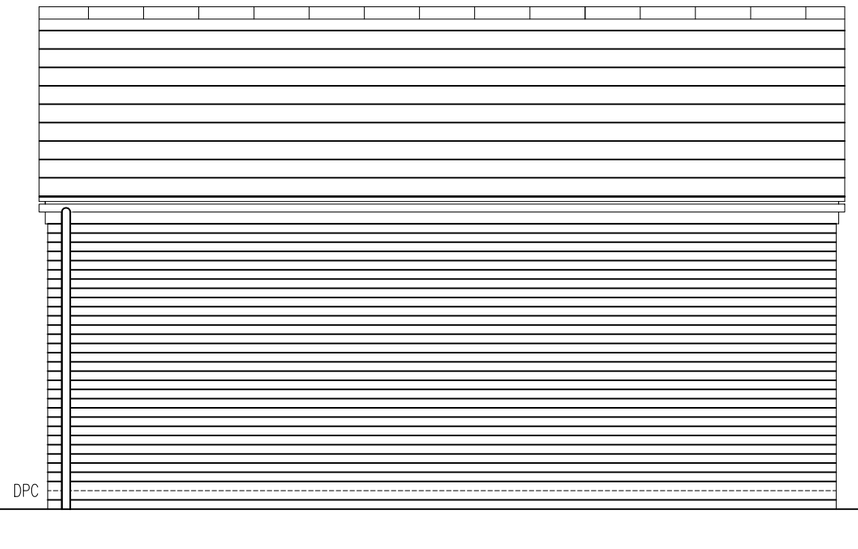

SIDE

Taylor Wimpey

Title:

GARAGES

SINGLE GARAGE

ELEVATIONS – GABLE FRONT – 40°

Bu no:	Site no:	House type no:	Drg no:	Rev:
–	/––––/	GAR	/ 15 /	–

Scale: 1: 50 Date: DEC 19

Drawn By: GJM Checked By: LR

Taylor Wimpey UK Ltd

Gate House, Turnpike Road,
High Wycombe, Bucks HP12 3NR
Tel 01494 558323 Fax 01494 885663
www.taylorwimpey.com