

PLAN VIEW

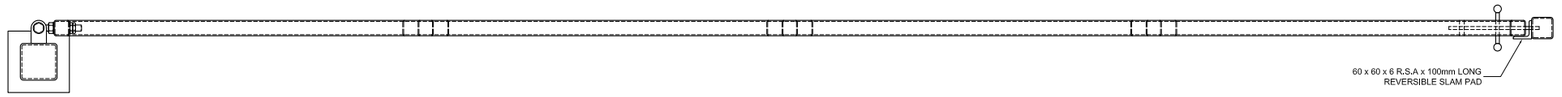

FRONT ELEVATION

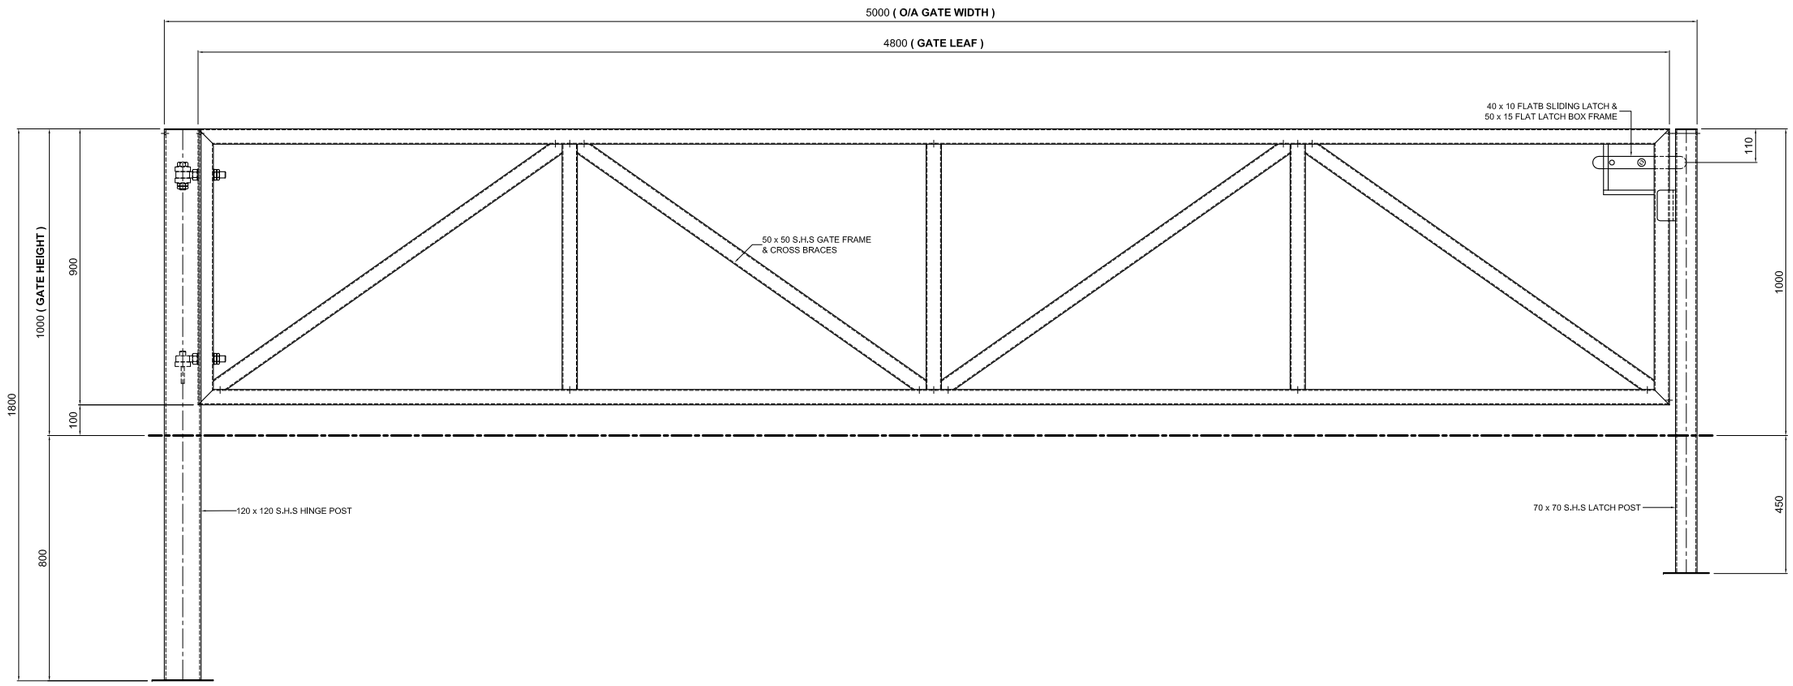

Copyright © 2016

REVISIONS

REV	DATE	SIG	DESCRIPTION

TITLE :

5000mm WIDE (O/A) x 1000mm HIGH BARRIER GATE

DRG No. : 36558-1

DRAWN BY : C.ROSSITER

SCALE : 1:15 @ A3

REF : GENERAL ARRANGEMENT

DATE : 16 JUNE 2016