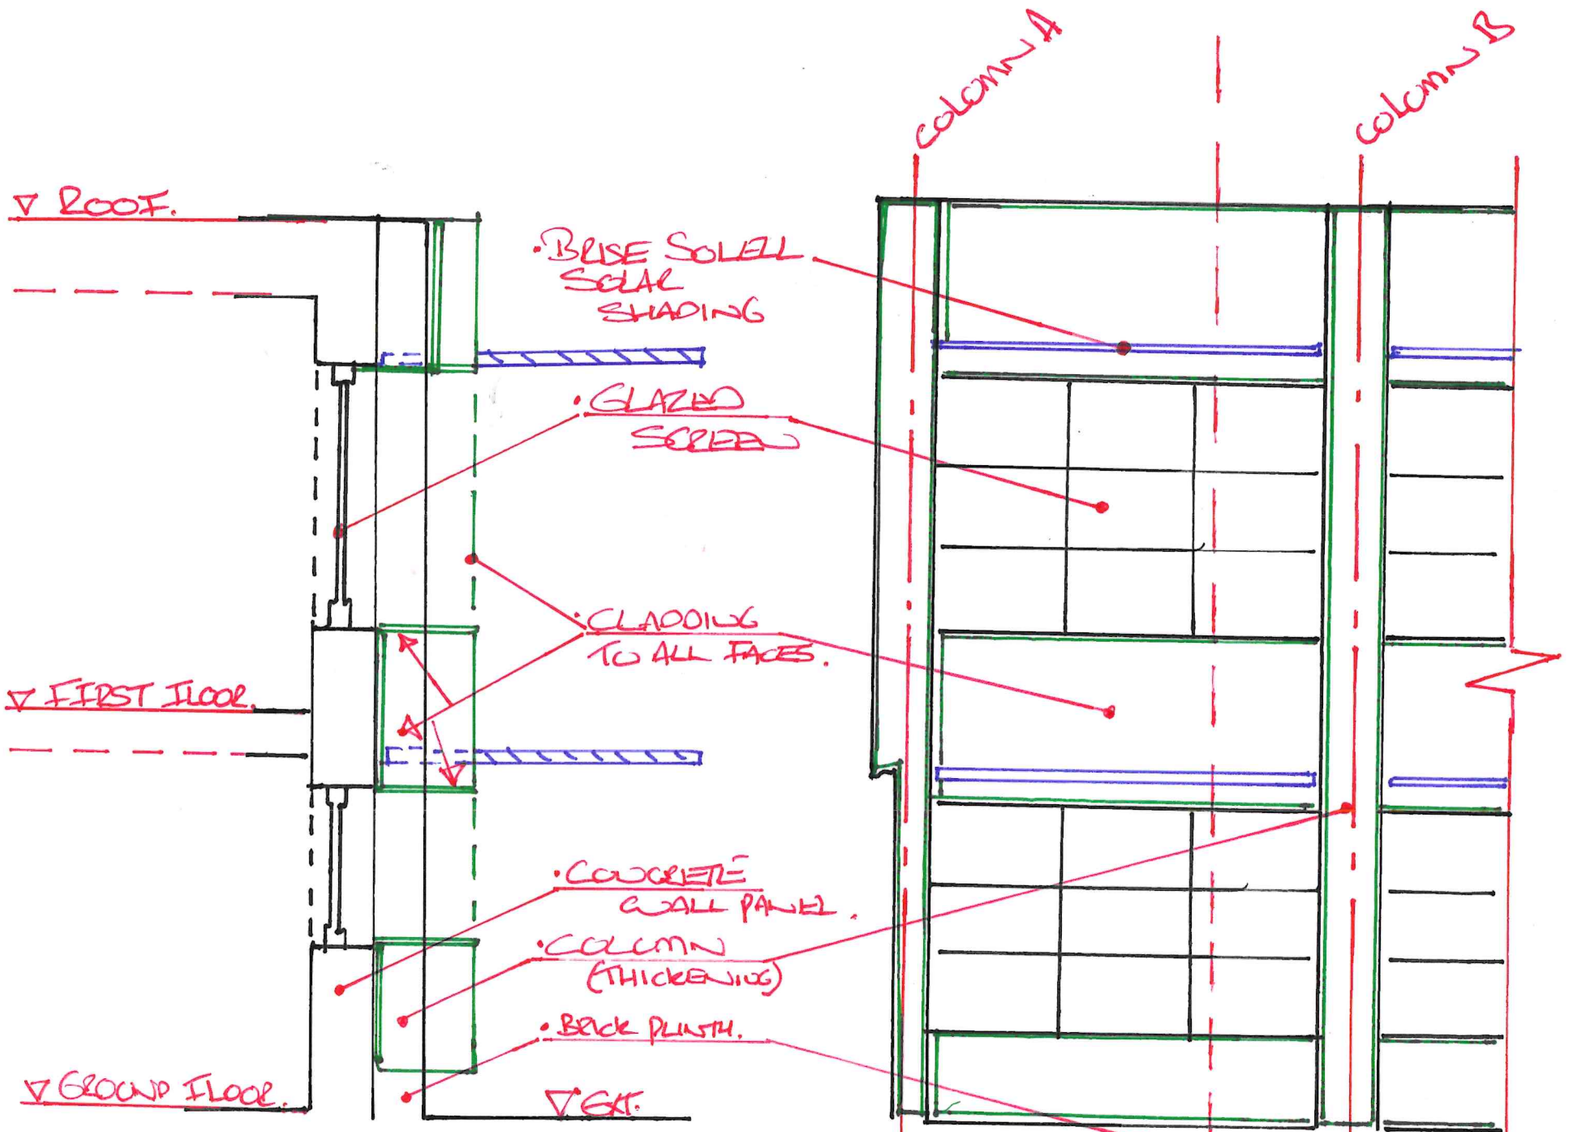

· TYPICAL SECTION

· TYPICAL MODULAR WALL PANEL + COLUMNS.

• THE ORIGINAL DESIGN IS UNFIT FOR THE PURPOSE INTENDED.

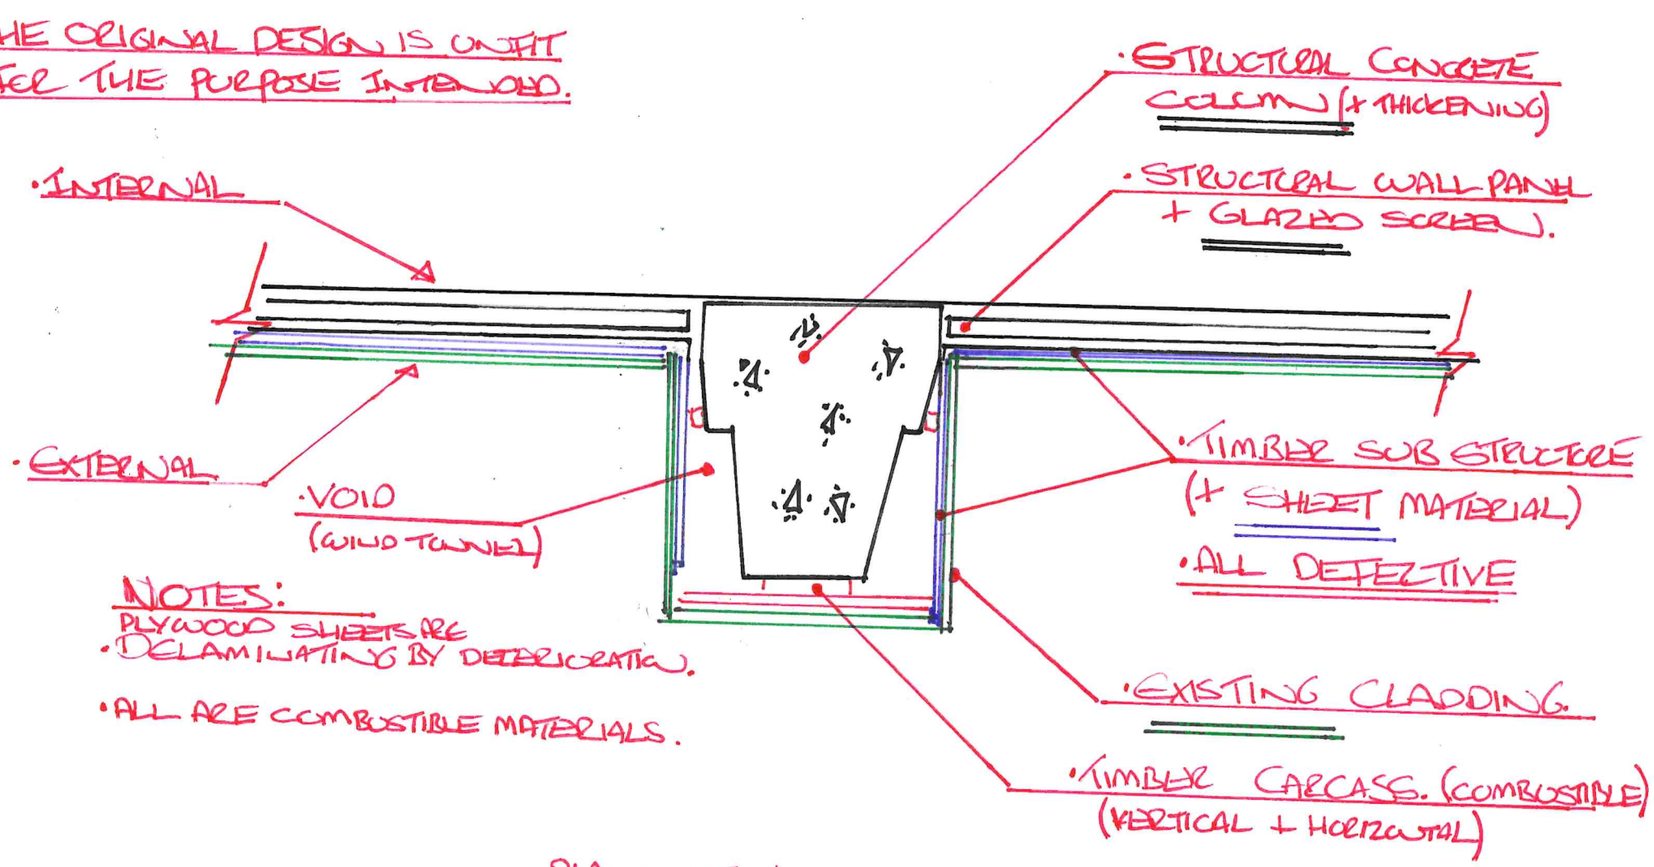

NOTES:
PLYWOOD SHEETS ARE
• DELAMINATING BY DETERIORATION.

• ALL ARE COMBUSTIBLE MATERIALS.

• PLAN VIEW
COLUMNS + PANELS.

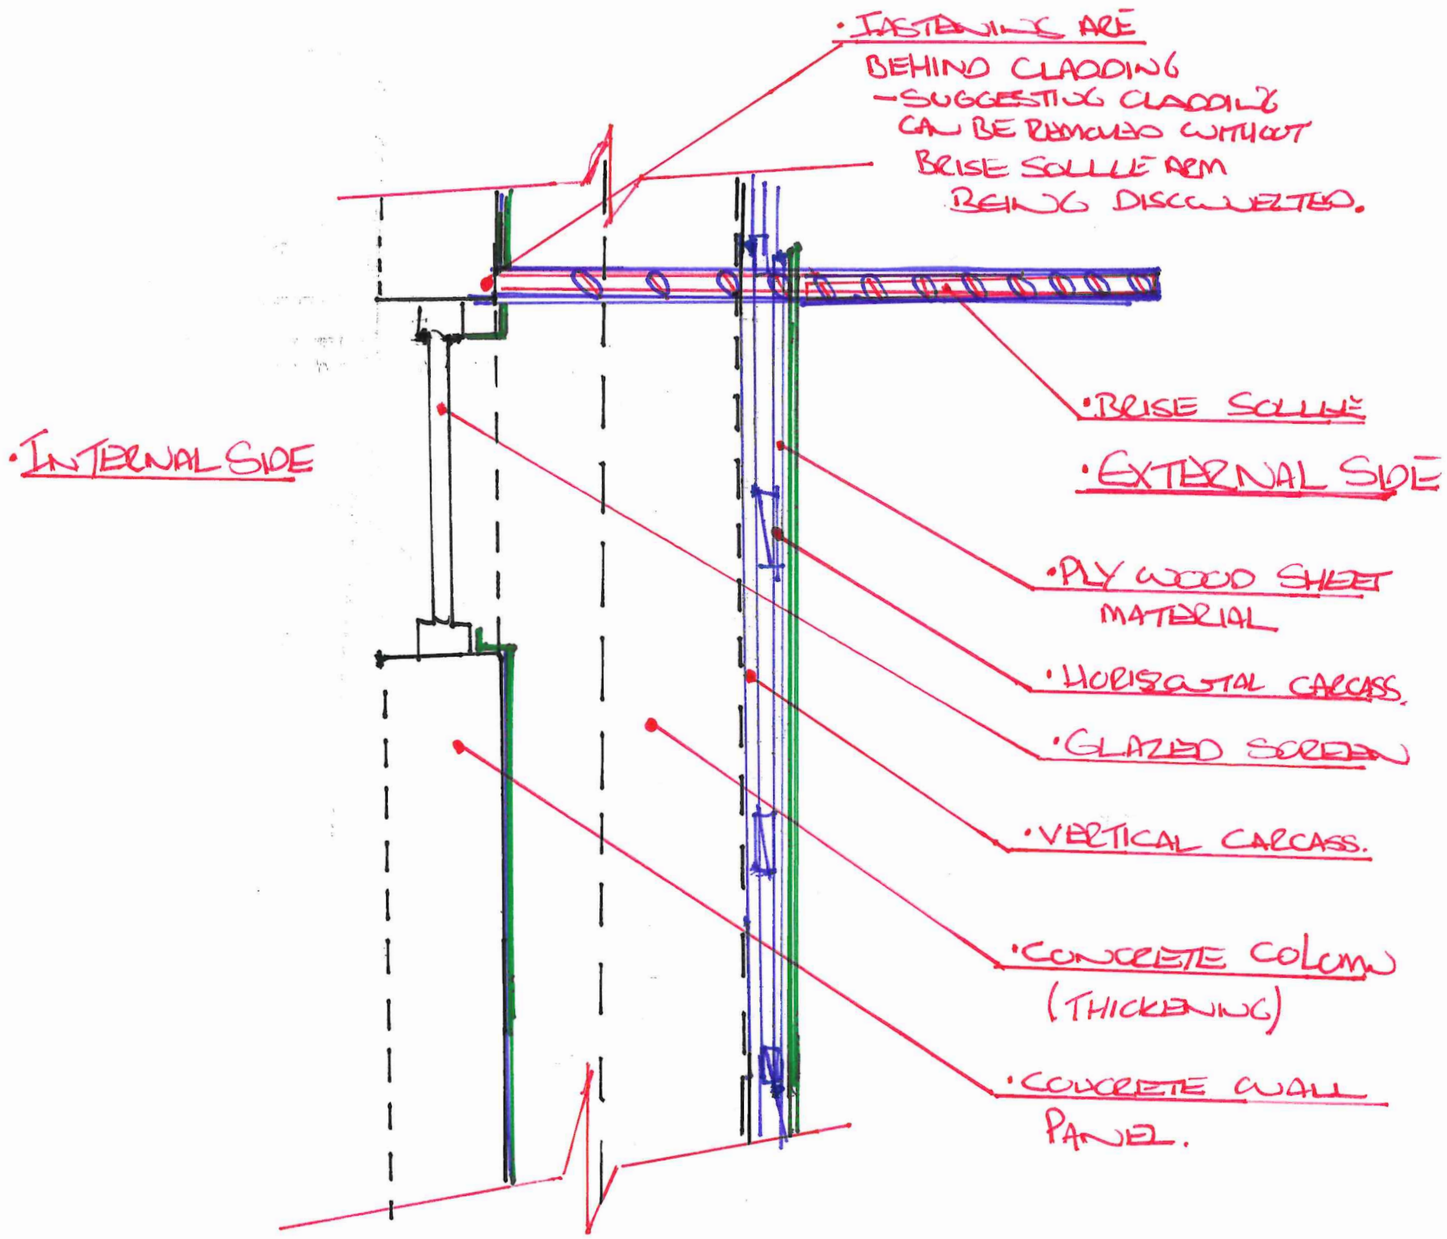

•WALL ASSEMBLY DETAIL
SECTION VIEW