One Step Joinery

manufacture and installation of purpose-made woodwork

Unit 15, Techno Trading Estate
Bramble Road, Swindon
Wiltshire SN2 8HB
Tel: 01793 524458
Fax: 01793 574806
Email: info@onestepjoinery.co.uk
Website: www.onestepjoinery.co.uk

Mr Paul Crerand
76 High Street
Marlborough
Wiltshire
SN8 1HF

28th July 2023

Dear Paul

Please find below the specification details for the proposed front door & frame for the address above.
To be read in conjunction with the set of 7 pages of drawings.

New Hardwood Front Door & Frame
In Sapele (hardwood)
Painted finish
Draught sealed frame using traditional bead moulding to head & jambs
Oak cill/threshold
Door to be constructed using traditional mortice & tenon joints
Traditional vertical bead & butt style boarding
Vison panel glazed with 12mm slimlite DG Unit
Door to be fitted with butt hinges, mortice lock & handles – all in black finish

Yours sincerely

Mark Foster
Director
For and on behalf of One Step Joinery Limited

One Step Joinery
Unit 15, Techno Trading Estate
Bramble Road, Swindon, SN2 8HB
Tel: 01793 524458
Fax: 01793 574806
e-mail: info@onestepjoinery.co.uk

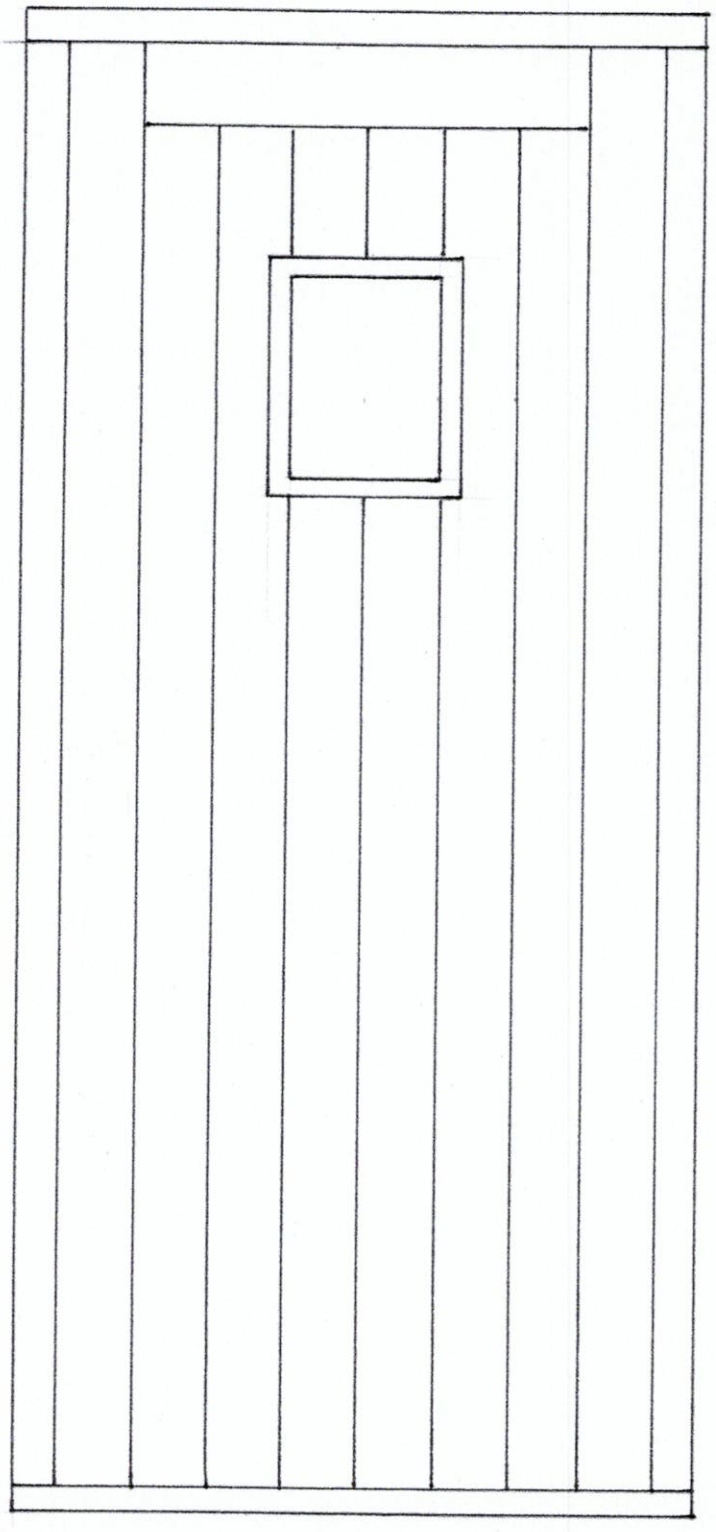

0 .1 .2 .3 .4 .5 M

SCALE 1:10 @ A4

DRG N° 01

FRONT ELEVATION

One Step Joinery
Unit 15, Techno Trading Estate
Bramble Road, Swindon, SN2 8HB
Tel: 01793 524458
Fax: 01793 574806
e-mail: info@onestepjoinery.co.uk

0 .1 .2 .3 .4 .5 M

SCALE 1:10 @ A4

DRG Nº 02

FRONT ELEVATION
SHOWING COMPONENT
PARTS.

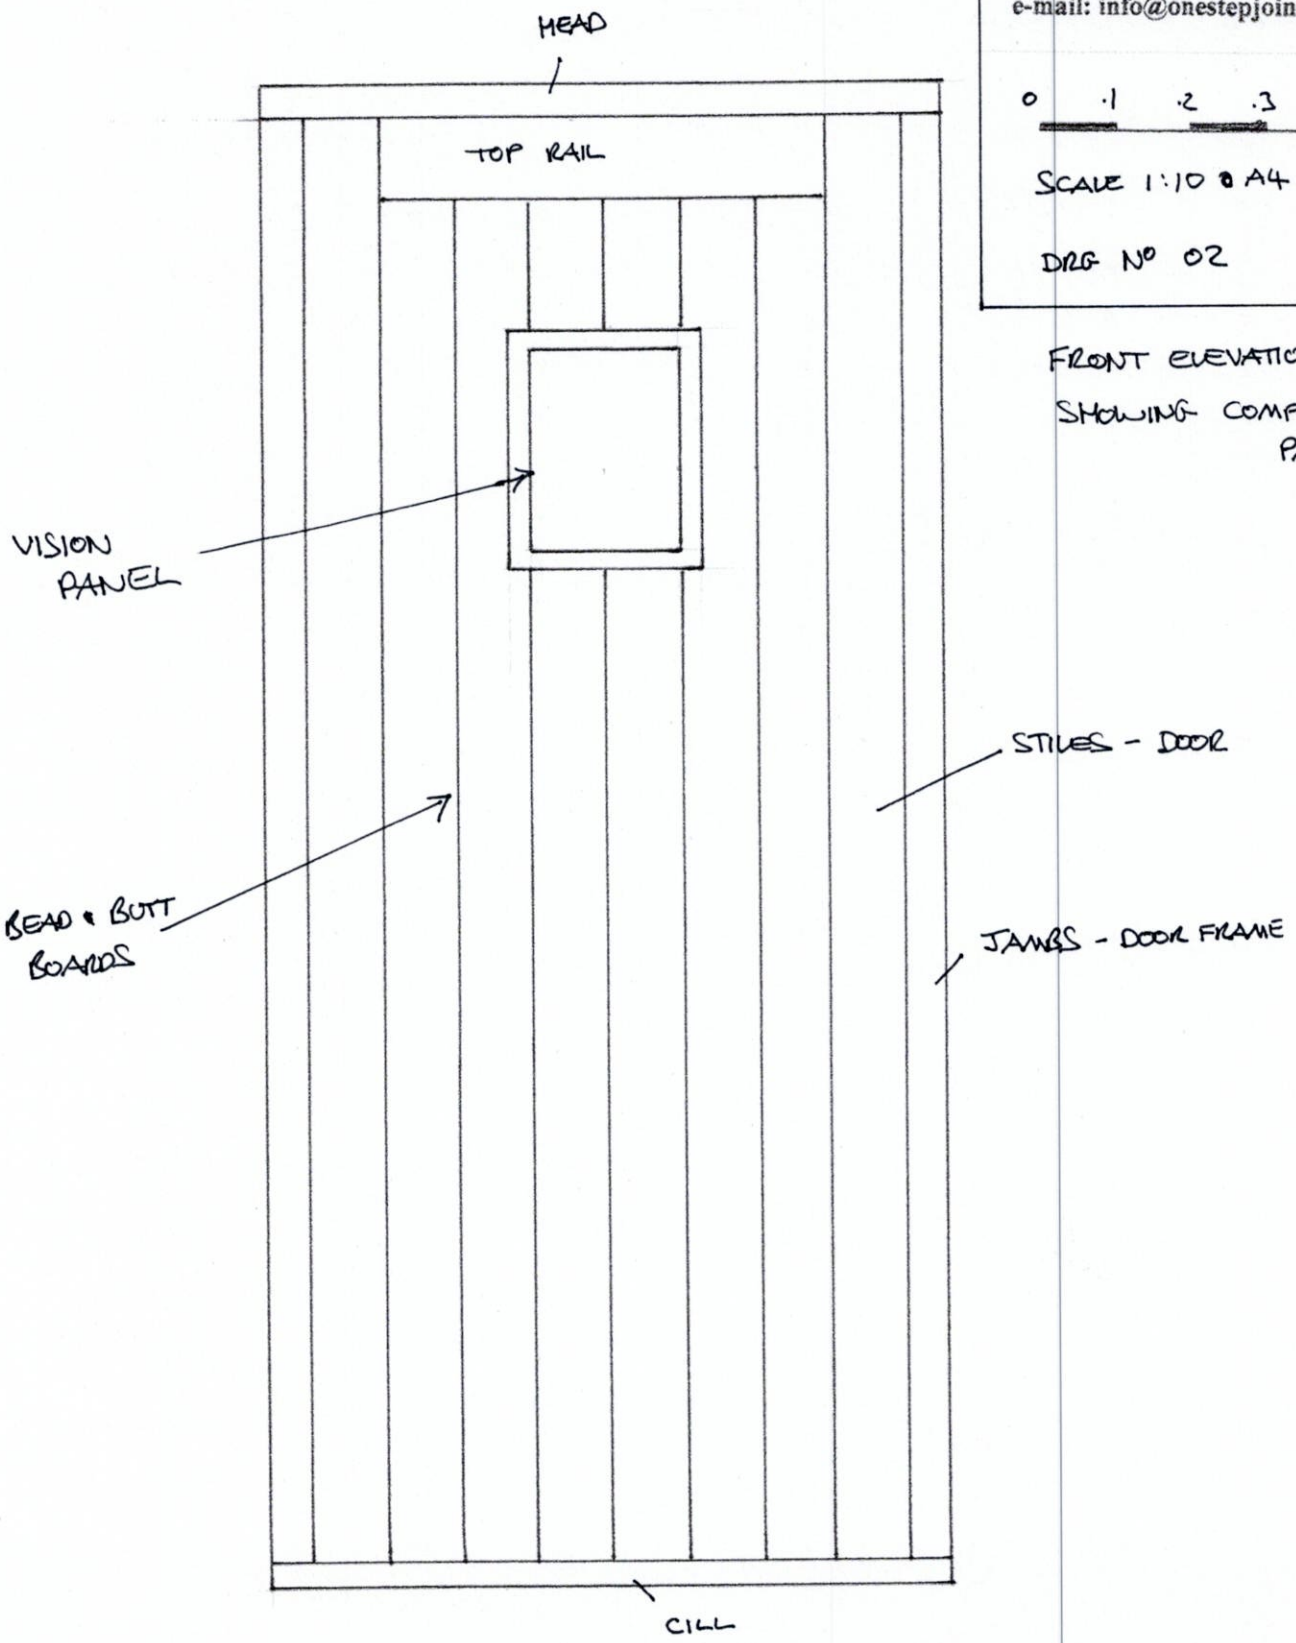

One Step Joinery
Unit 15, Techno Trading Estate
Bramble Road, Swindon, SN2 8HB
Tel: 01793 524458
Fax: 01793 574806
e-mail: info@onestepjoinery.co.uk

0 10 20 30 40 50
mm

SCALE : FULL SIZE @ A4

DRG N° 03

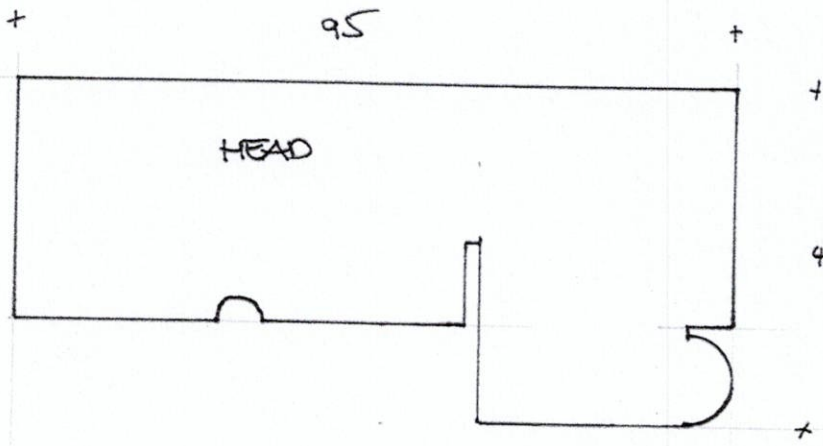

DOOR FRAME DETAILS

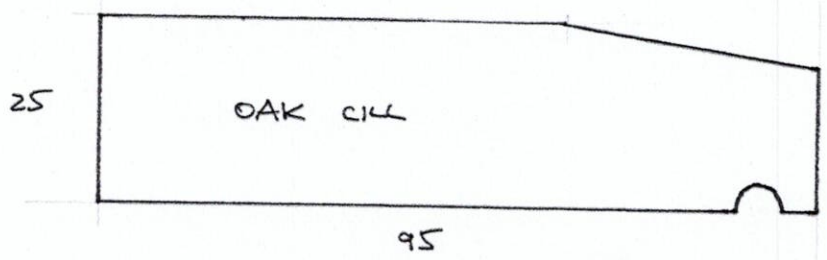

One Step Joinery
Unit 15, Techno Trading Estate
Bramble Road, Swindon, SN2 8HB
Tel: 01793 524458
Fax: 01793 574806
e-mail: info@onestepjoinery.co.uk

0 10 20 30 40 50
mm

SCALE : FULL SIZE @ A4

DRG Nº 04

DOOR FRAME DETAILS

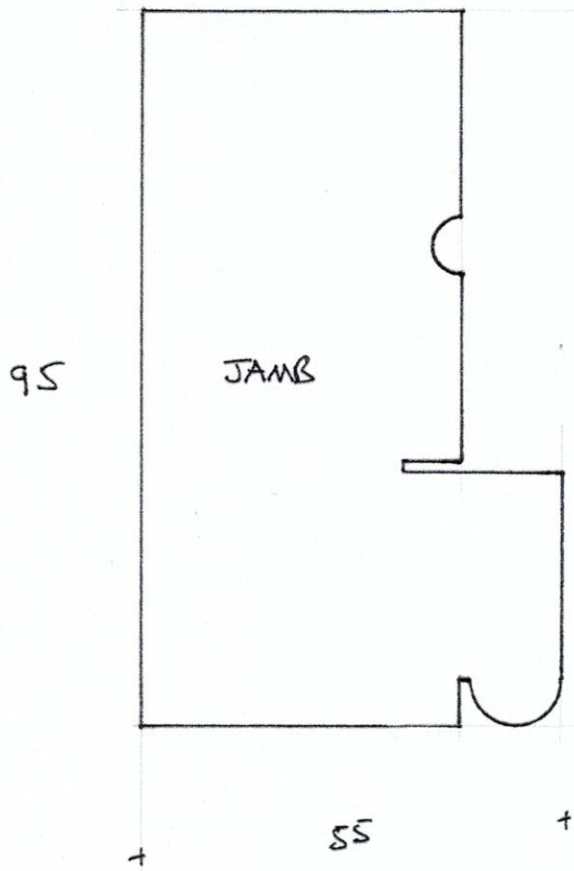

One Step Joinery
Unit 15, Techno Trading Estate
Bramble Road, Swindon, SN2 8HB
Tel: 01793 524458
Fax: 01793 574806
e-mail: info@onestepjoinery.co.uk

0 10 20 30 40 50
mm

SCALE : FULL SIZE @ A4

DRG N° 05

DOOR DETAILS

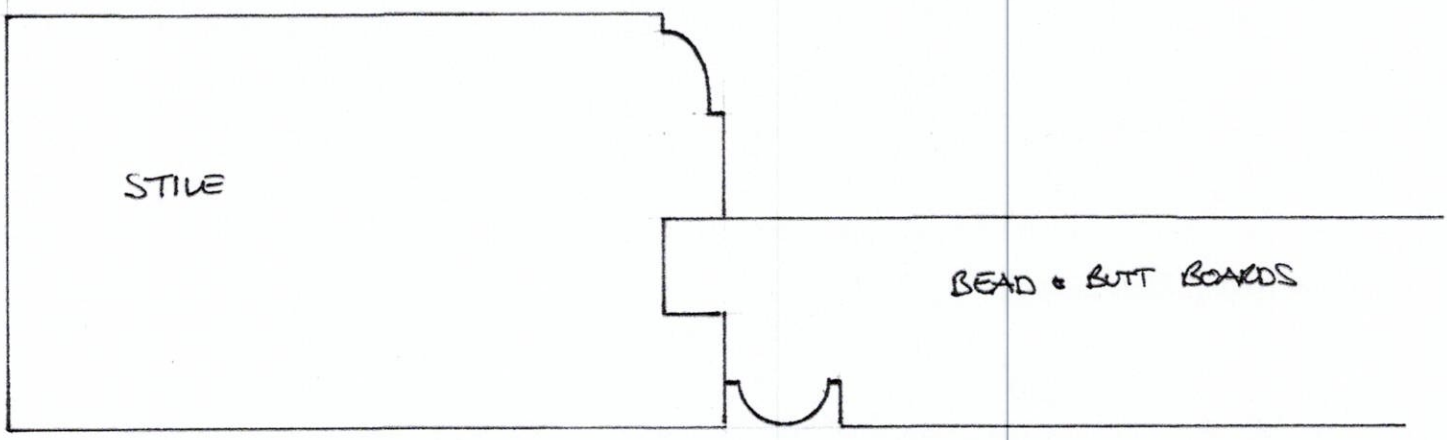

One Step Joinery
Unit 15, Techno Trading Estate
Bramble Road, Swindon, SN2 8HB
Tel: 01793 524458
Fax: 01793 574806
e-mail: info@onestepjoinery.co.uk

0 10 20 30 40 50 mm

SCALE : FULL SIZE @ A4

DRG N° 06

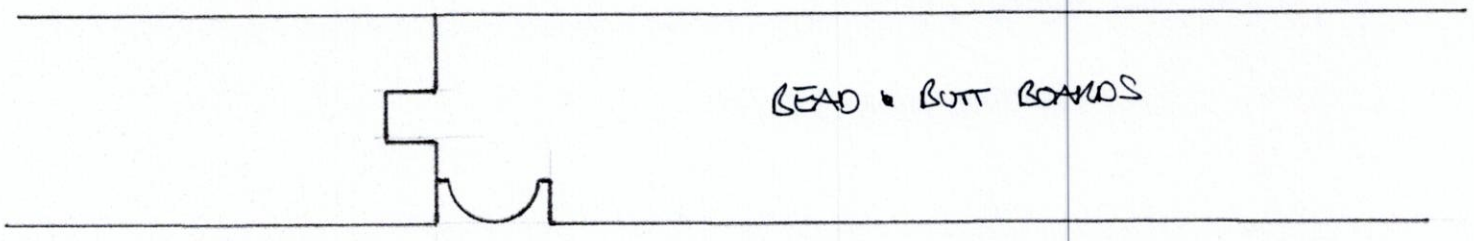

BEAD & BUTT BOARDS

One Step Joinery
Unit 15, Techno Trading Estate
Bramble Road, Swindon, SN2 8HB
Tel: 01793 524458
Fax: 01793 574806
e-mail: info@onestepjoinery.co.uk

0 10 20 30 40 50 mm

SCALE : FULL SIZE @ A4

DRG Nº 07

VISION PANEL DETAILS

