

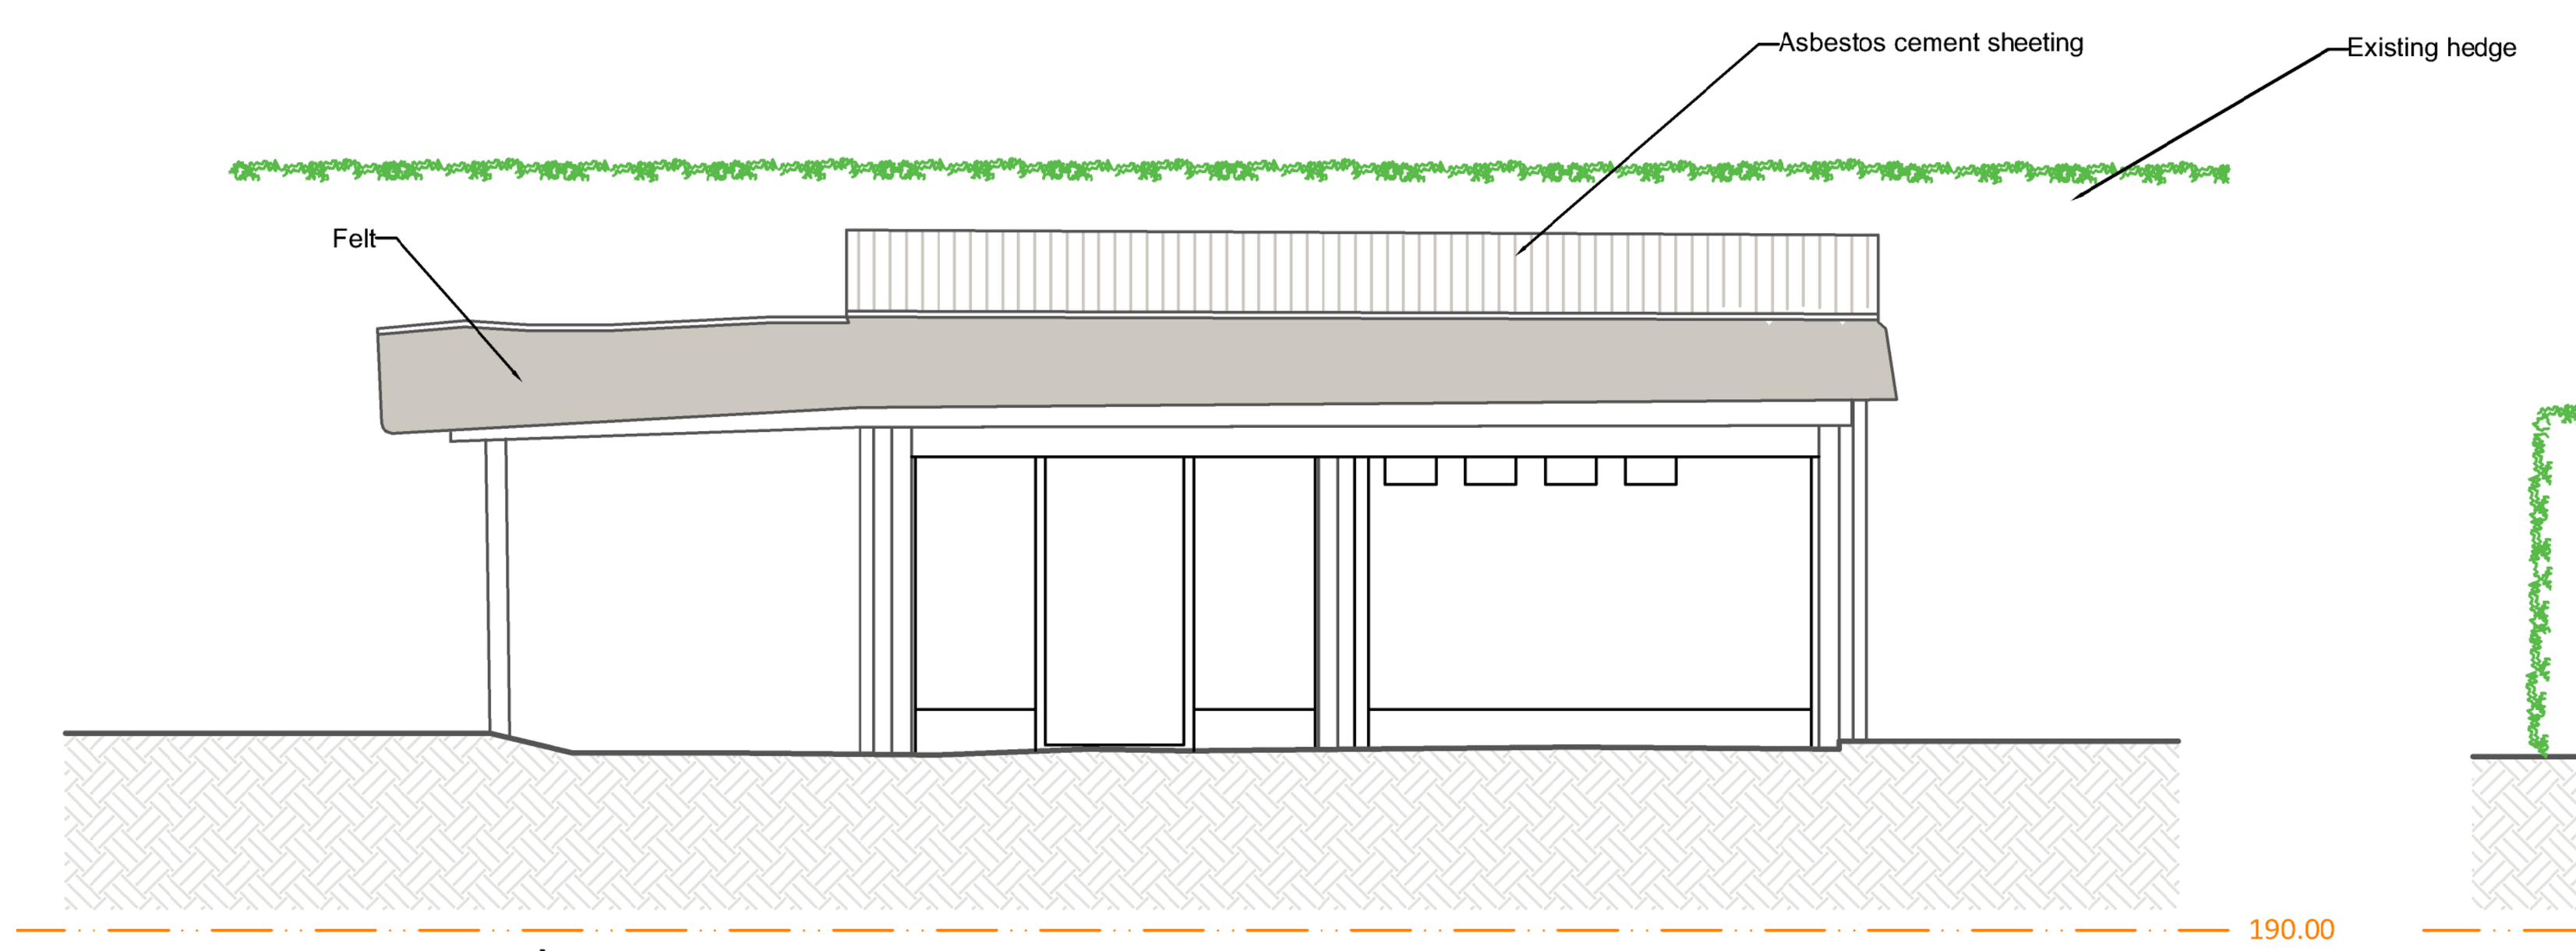



East Elevation 1:50

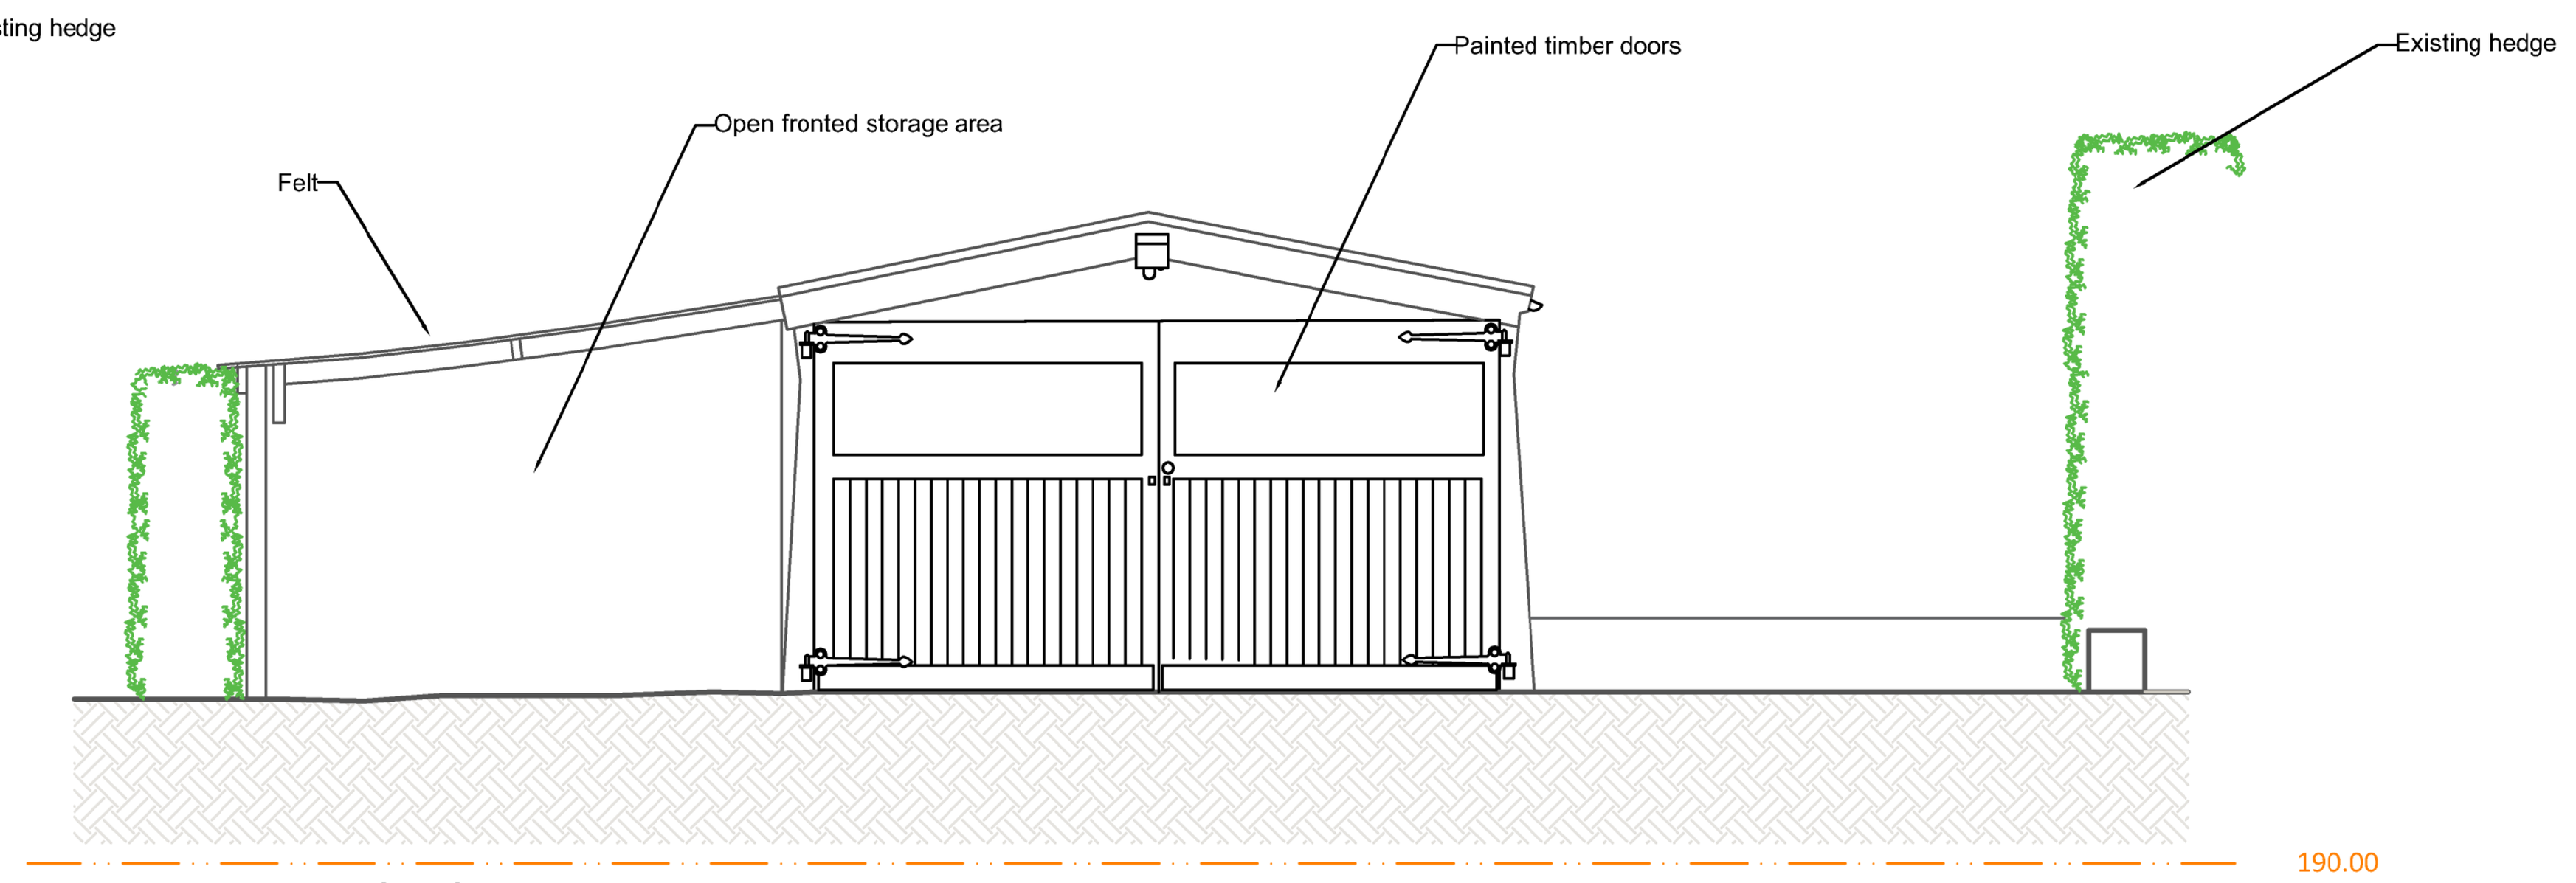

North Elevation 1:50

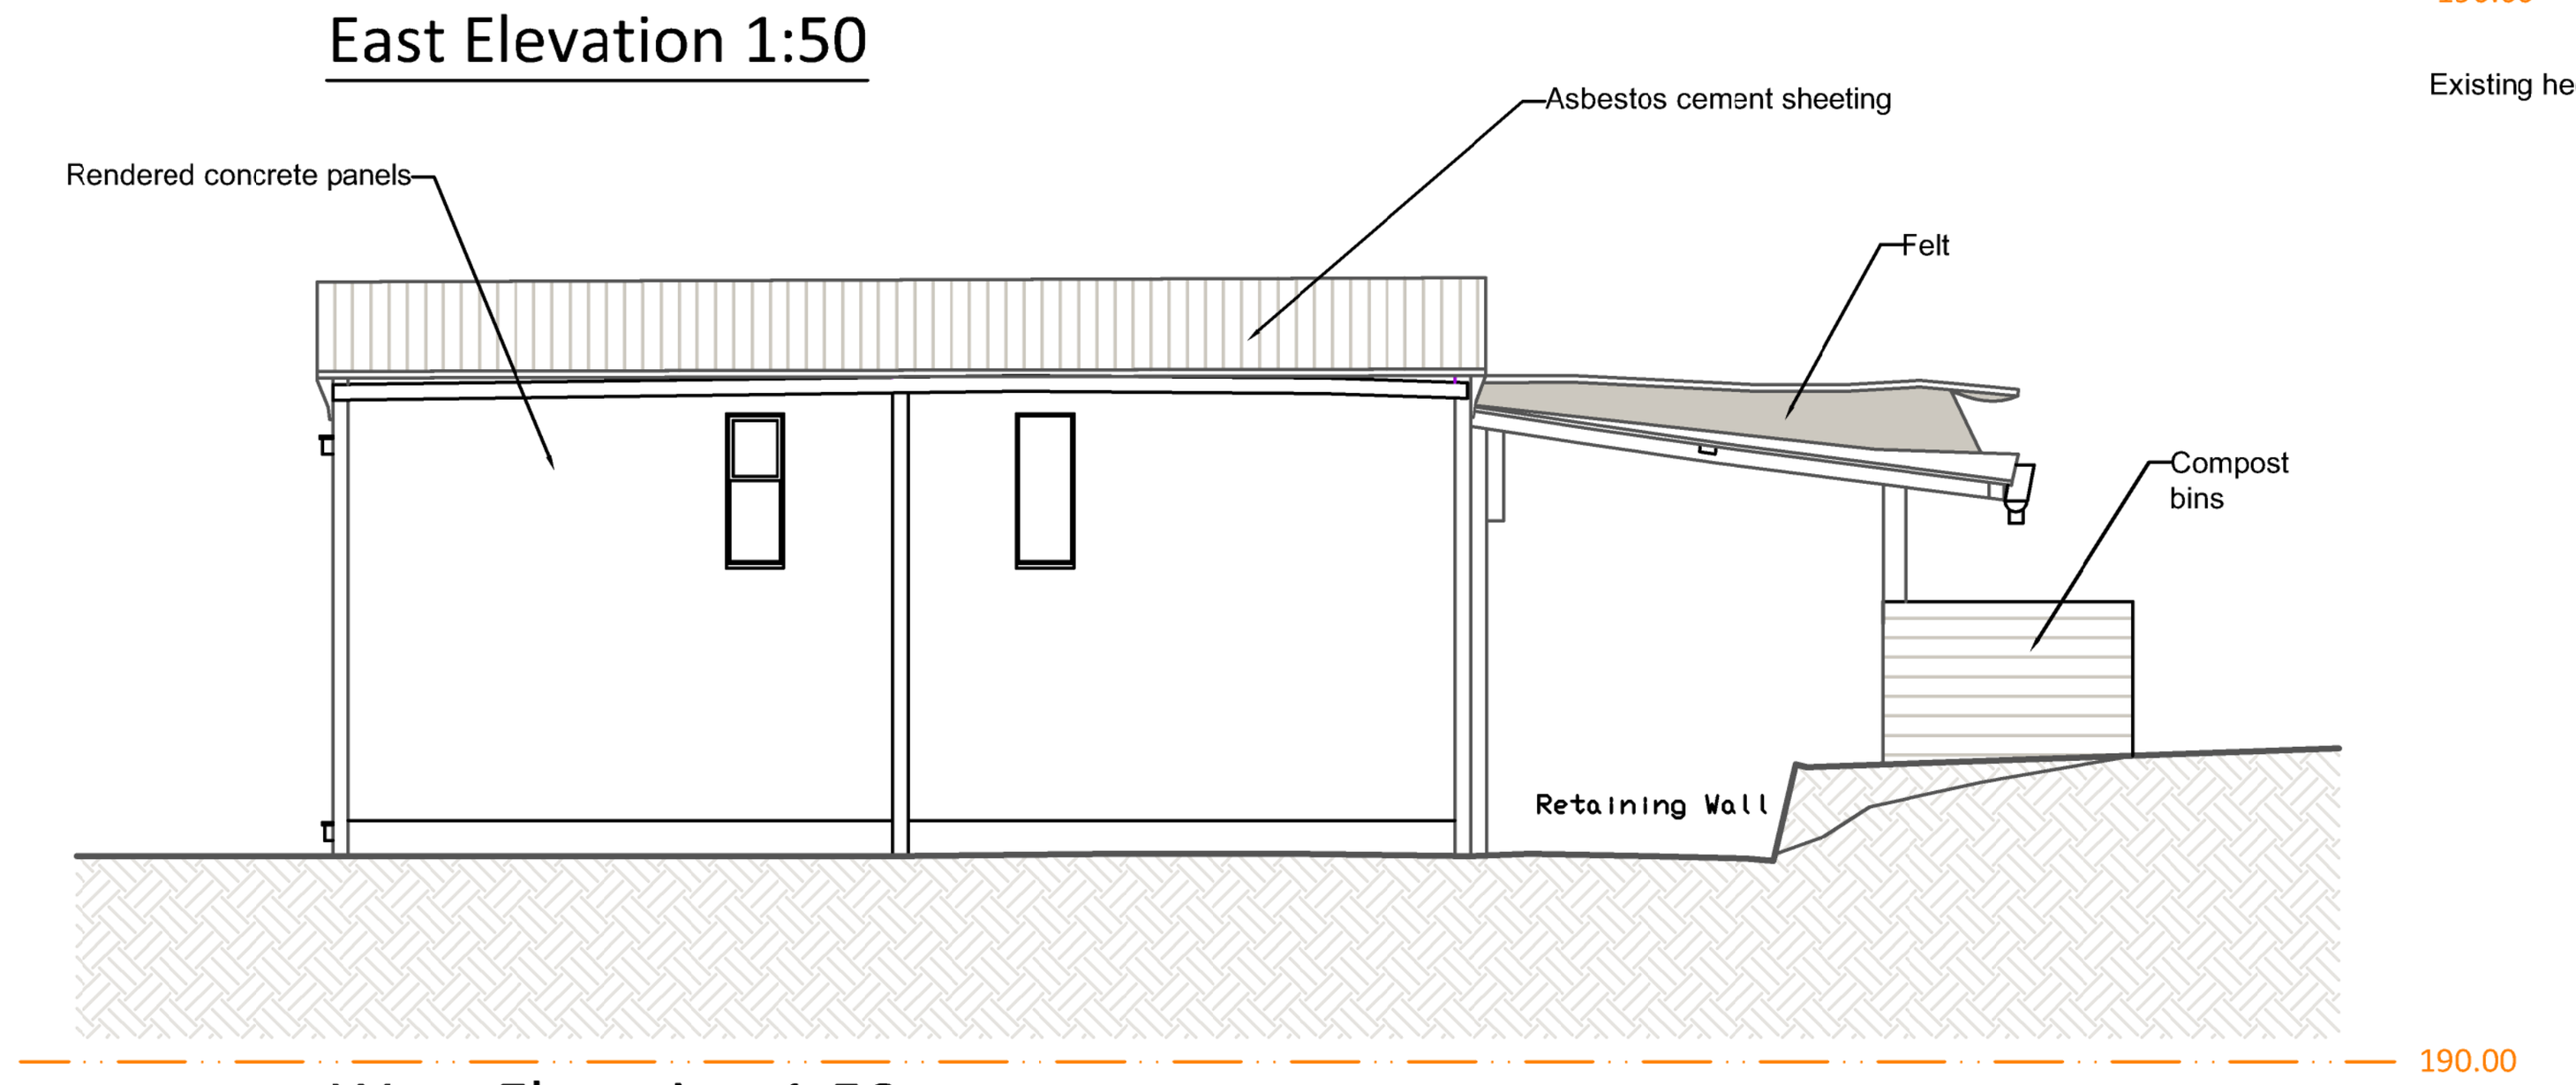


West Elevation 1:50

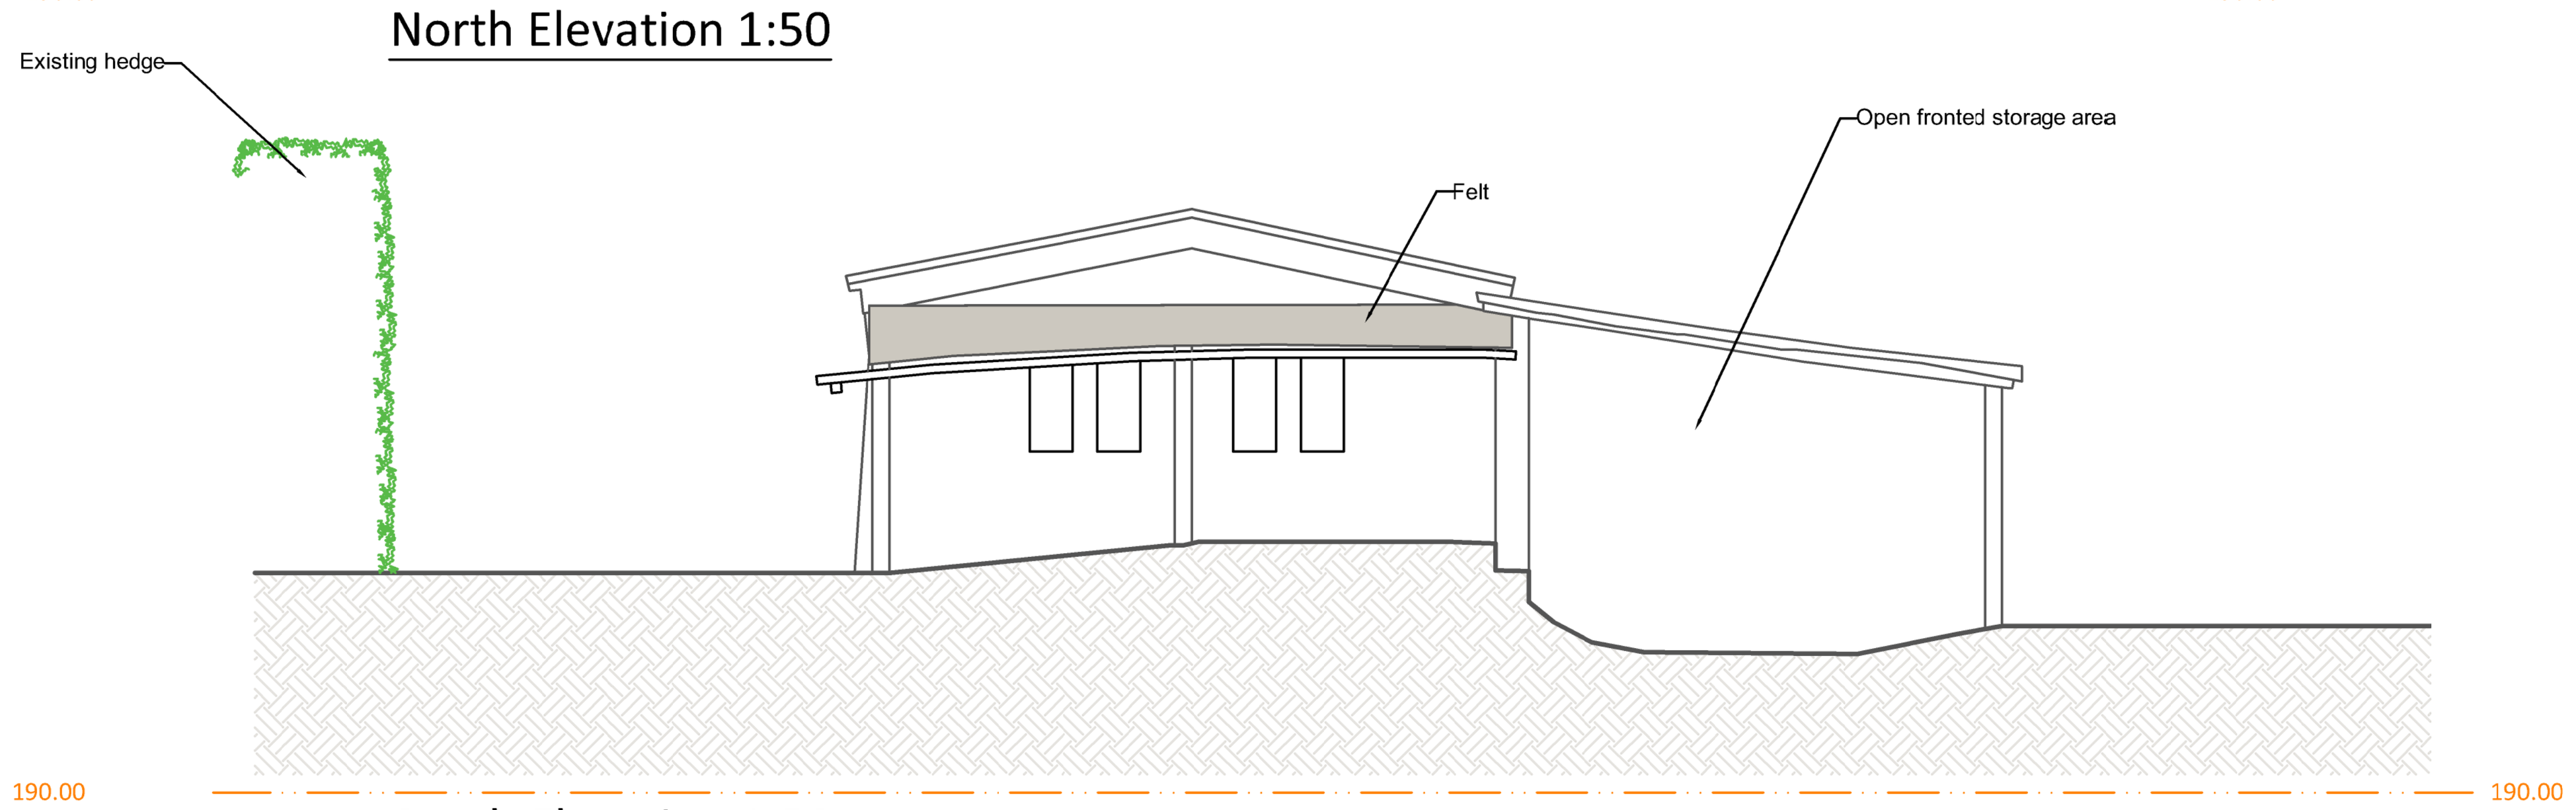

South Elevation 1:50



Floor Plan 1:50

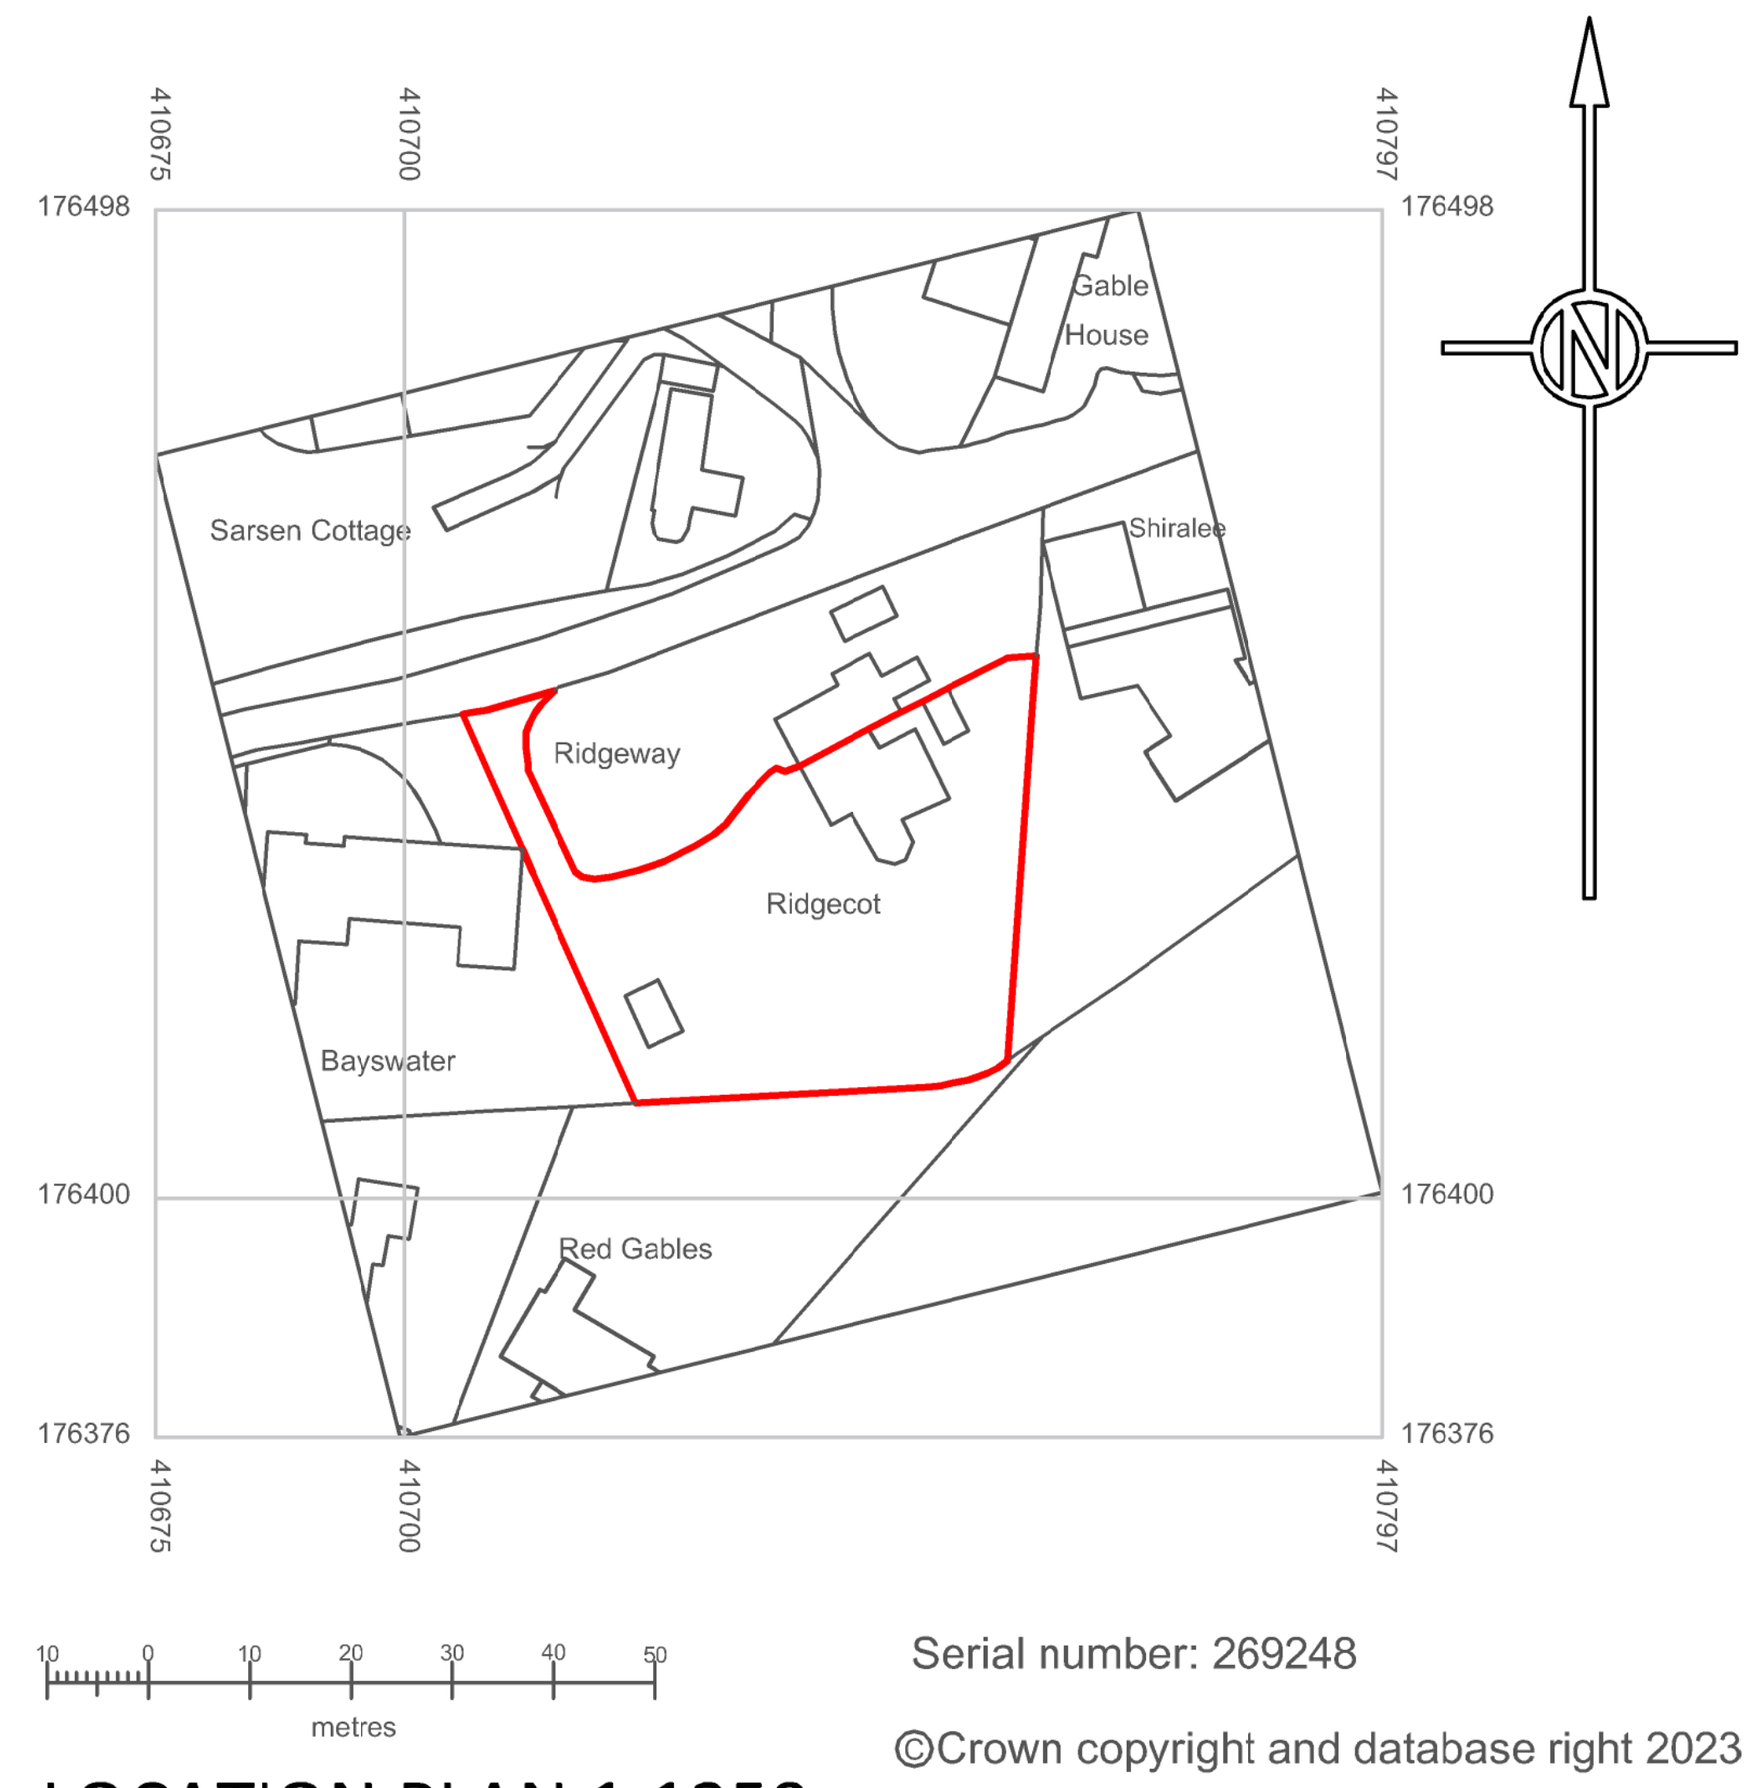


LOCATION PLAN 1:1250

Ordnance Survey
Ukmapcentre.com ®

Serial number: 269248

©Crown copyright and database right 2023
Ordnance Survey licence 100048957
Reproduction in whole or in part is prohibited
without the prior permission of Ordnance Survey

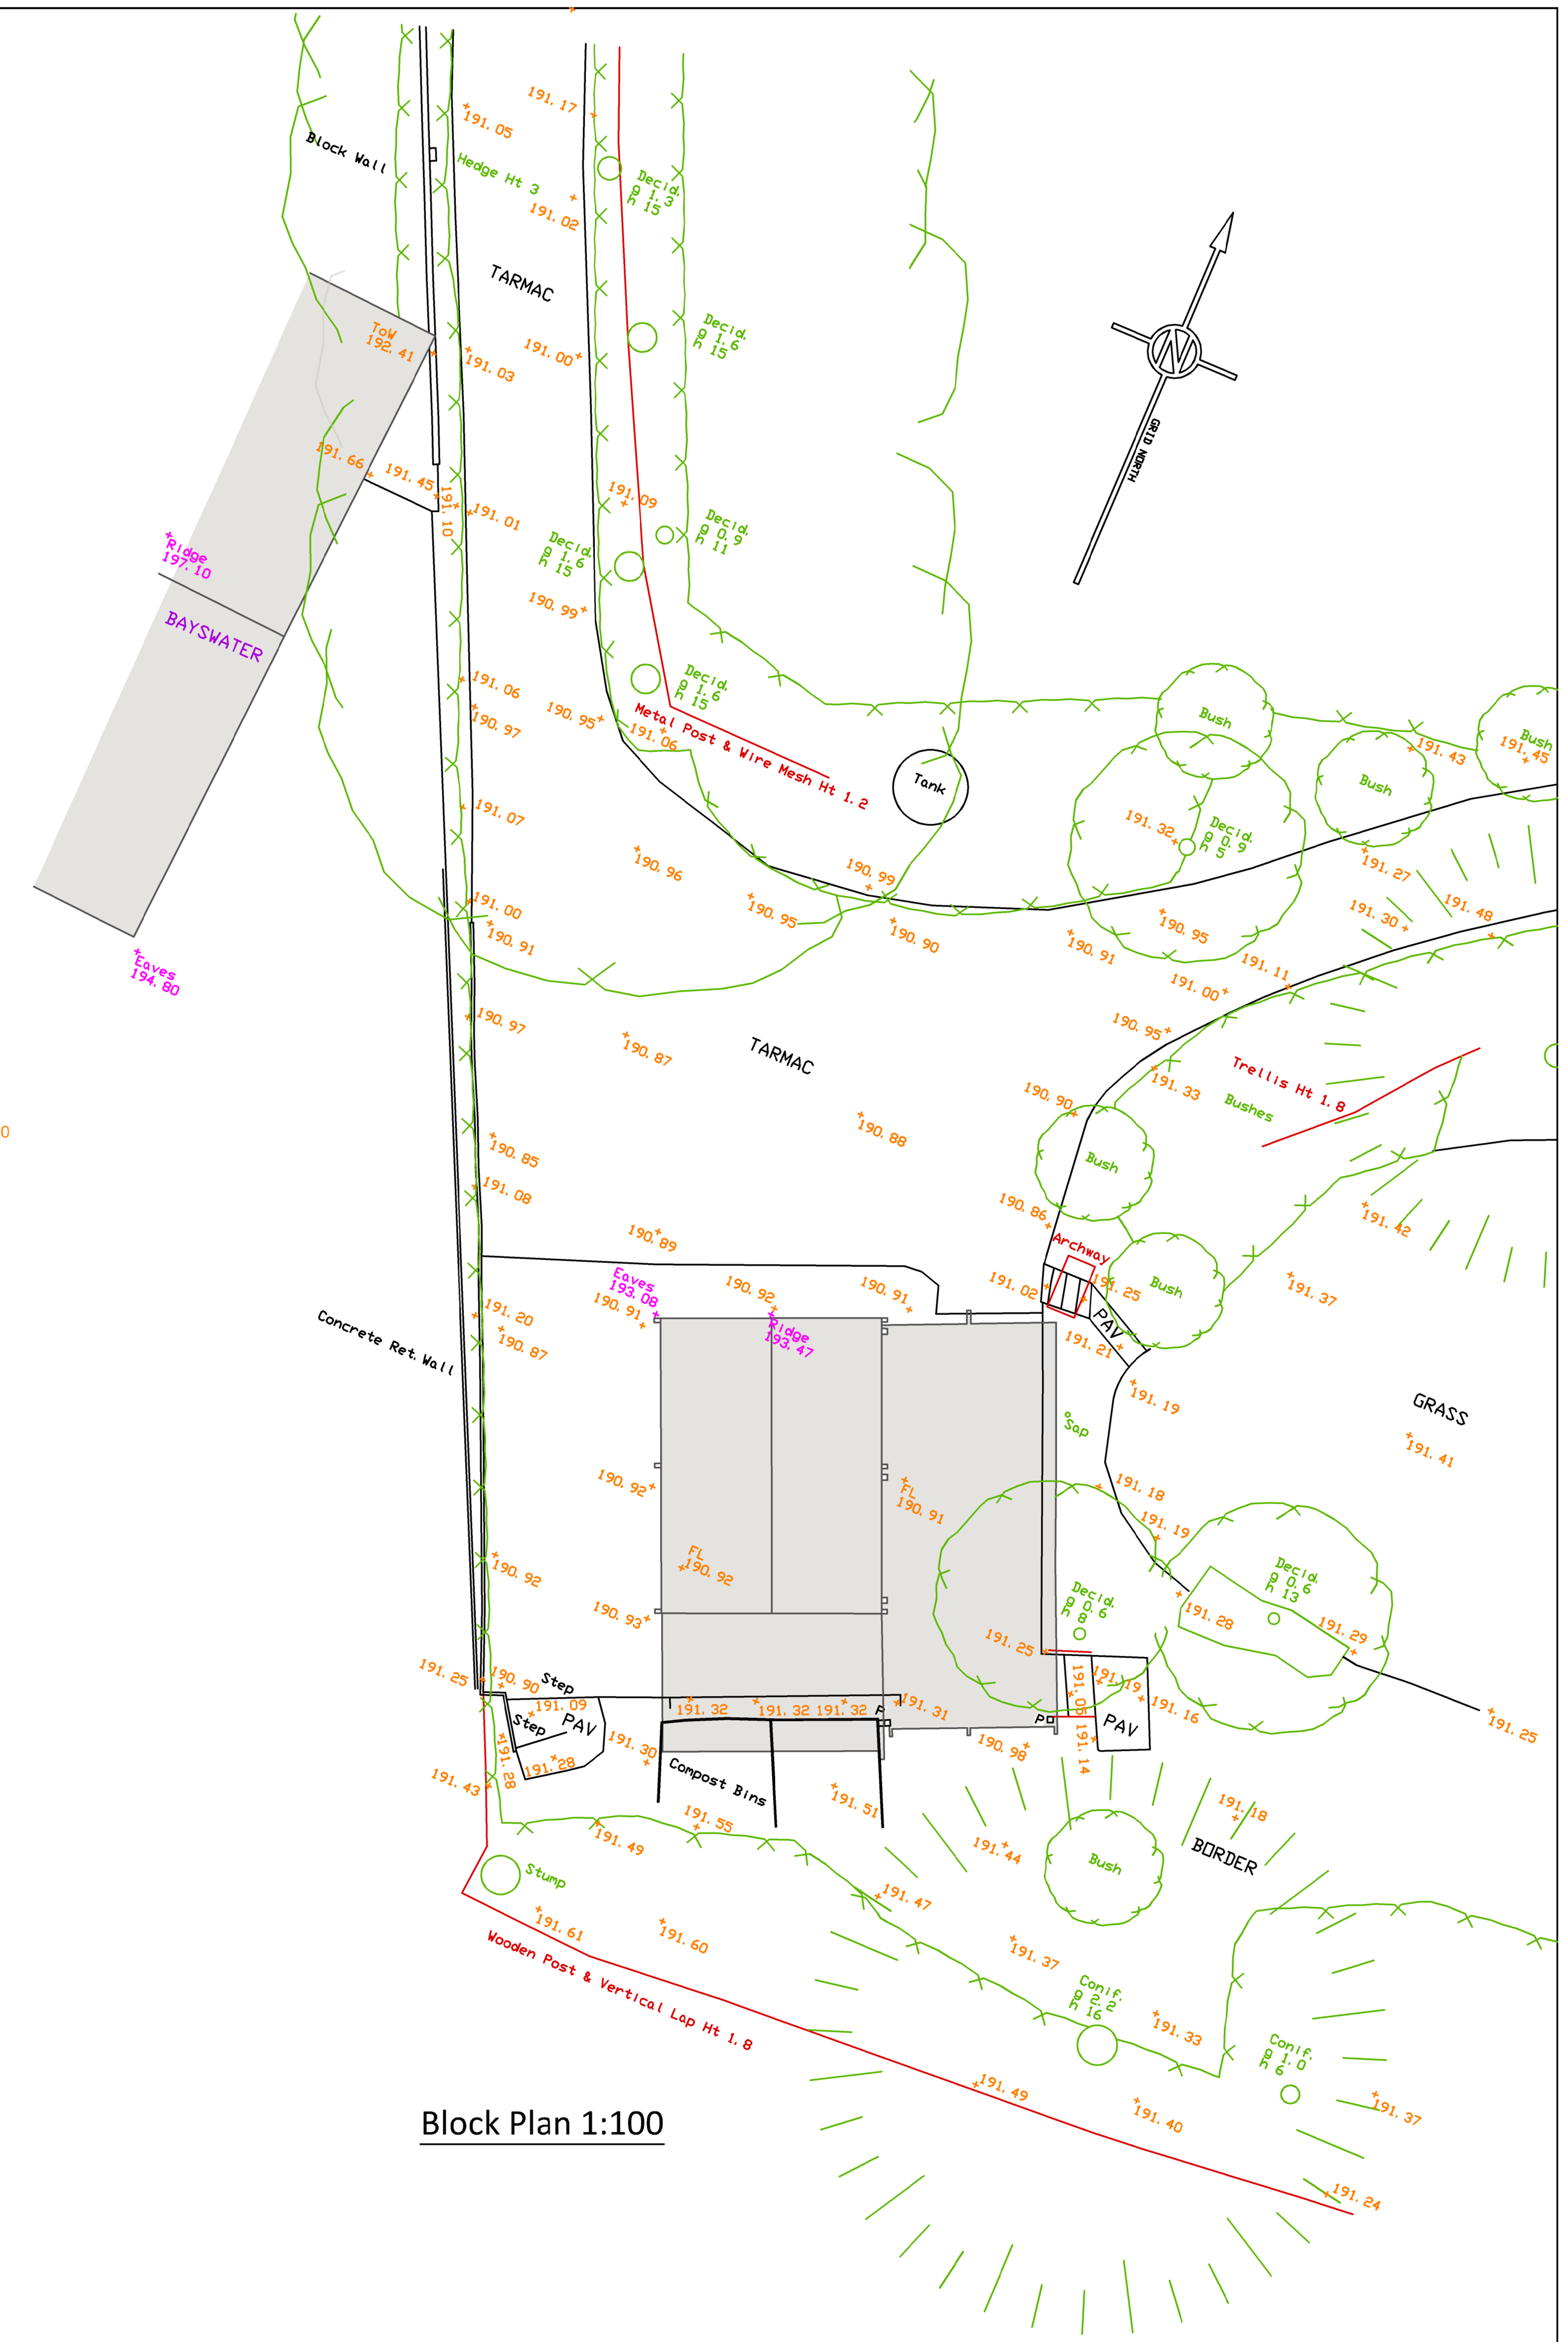

Block Plan 1:100

Revisions:

A. August 2023 - Site location plan added for formal planning application

A L ASSOCIATES
CHARTERED SURVEYORS & ARCHITECTURAL DESIGNERS
Bowman House, Whitehill Lane, Royal Wootton Bassett, Wilts, SN4 7DB
T: 01793 686118 E: info@alassociatesltd.co.uk

Client:	Mr & Mrs Gilmore
Title:	Existing Garage - Plans & Elevations
Site:	175 Post Office Lane, Broad Hinton, Wiltshire, SN4 9PB

Drawing No:	Rev:	Scale:
23-005-01	A	As stated @ A1

1/50 1m 2m 1/100 2m 3m 4m

RICS