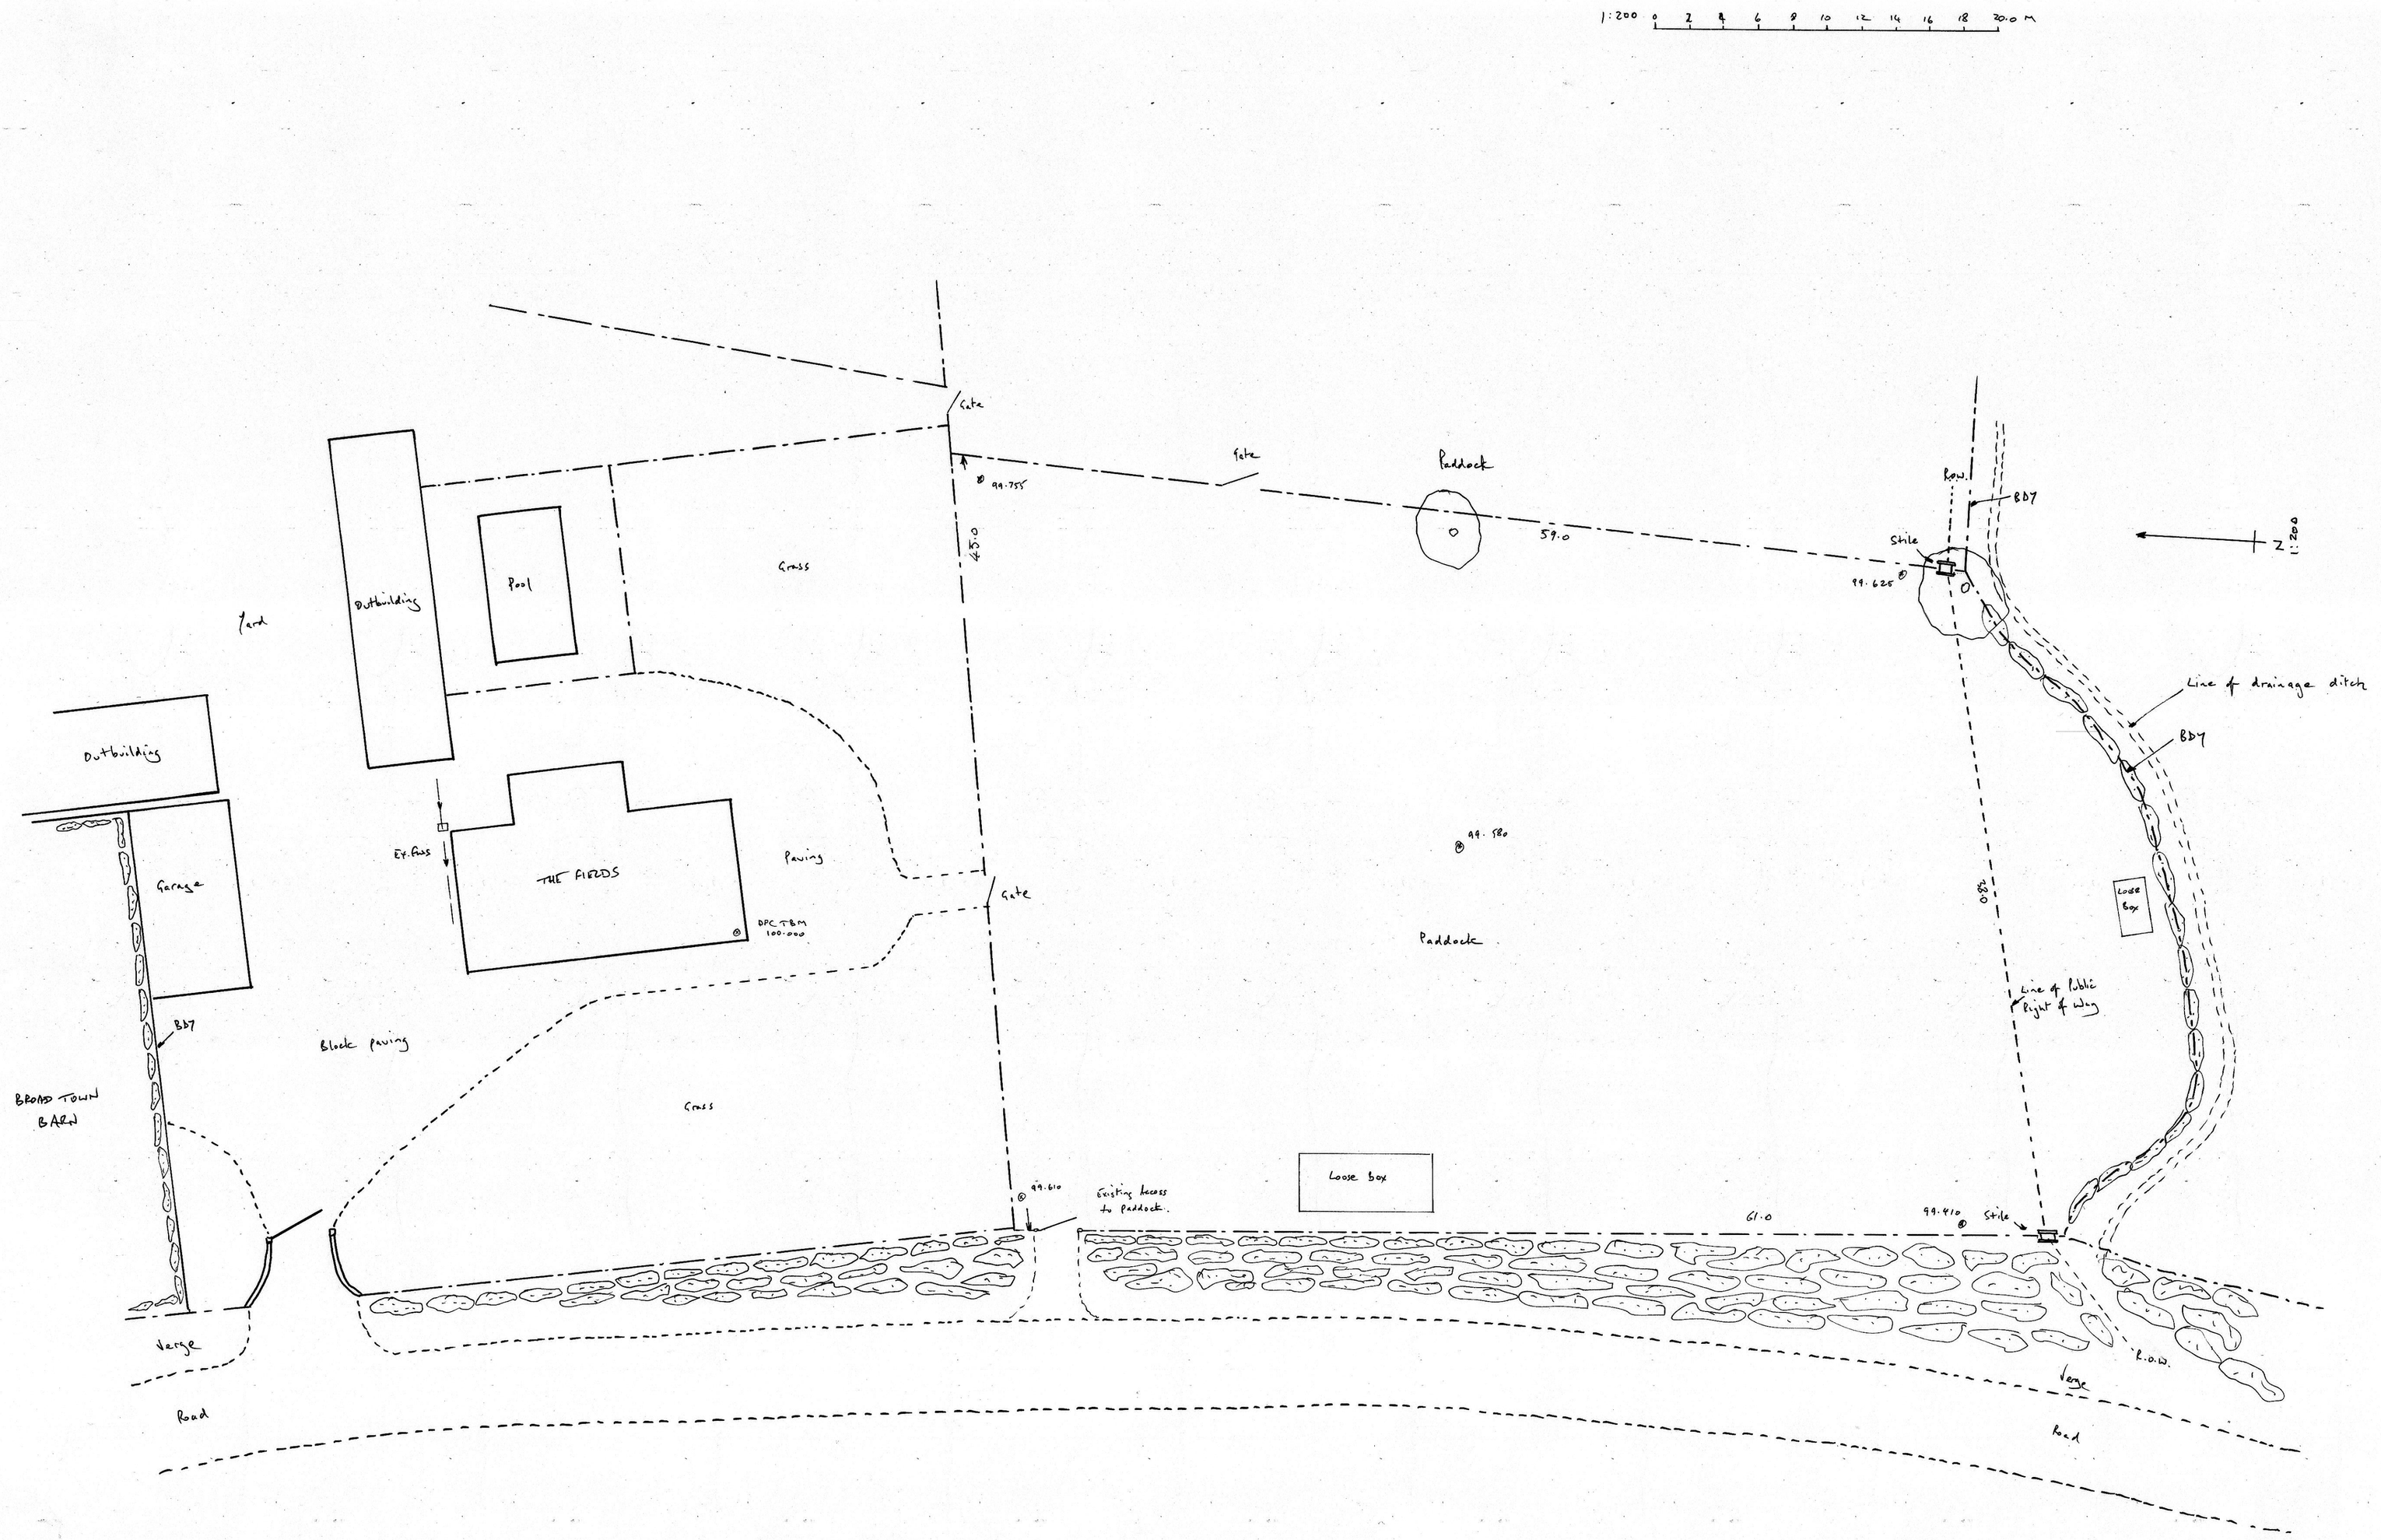

NOTES:
All dimensions must be checked on site and not scaled from this drawing.

A		
	Date	Revisions

©copyright

Scale bar

0 1 2 3 4 5 6 7 8 1:100

0 1 2 3 4 1:50

For building regulation purposes these plans are to be read in conjunction with the written specification and structural report.

KEECH DESIGN SERVICE LTD
1 HARBOUR CLOSE SWINDON
07778 324228
ROBERT.KEECH@NTLWORLD.COM

Job Title

EXISTING SITE PLAN

Drawing Title

ANNEX AT THE FIELDS
BROAD TOWN ROAD
BROAD TOWN
SN4 7RB

Scale 1:200

Date AUG 2023

Drawn by

Drg No. 23/059 (i)

Rev.

A PRODUCT OF THE UNO RANGE-ARCHITECT CAT. No 7311

594 x 841mm A1