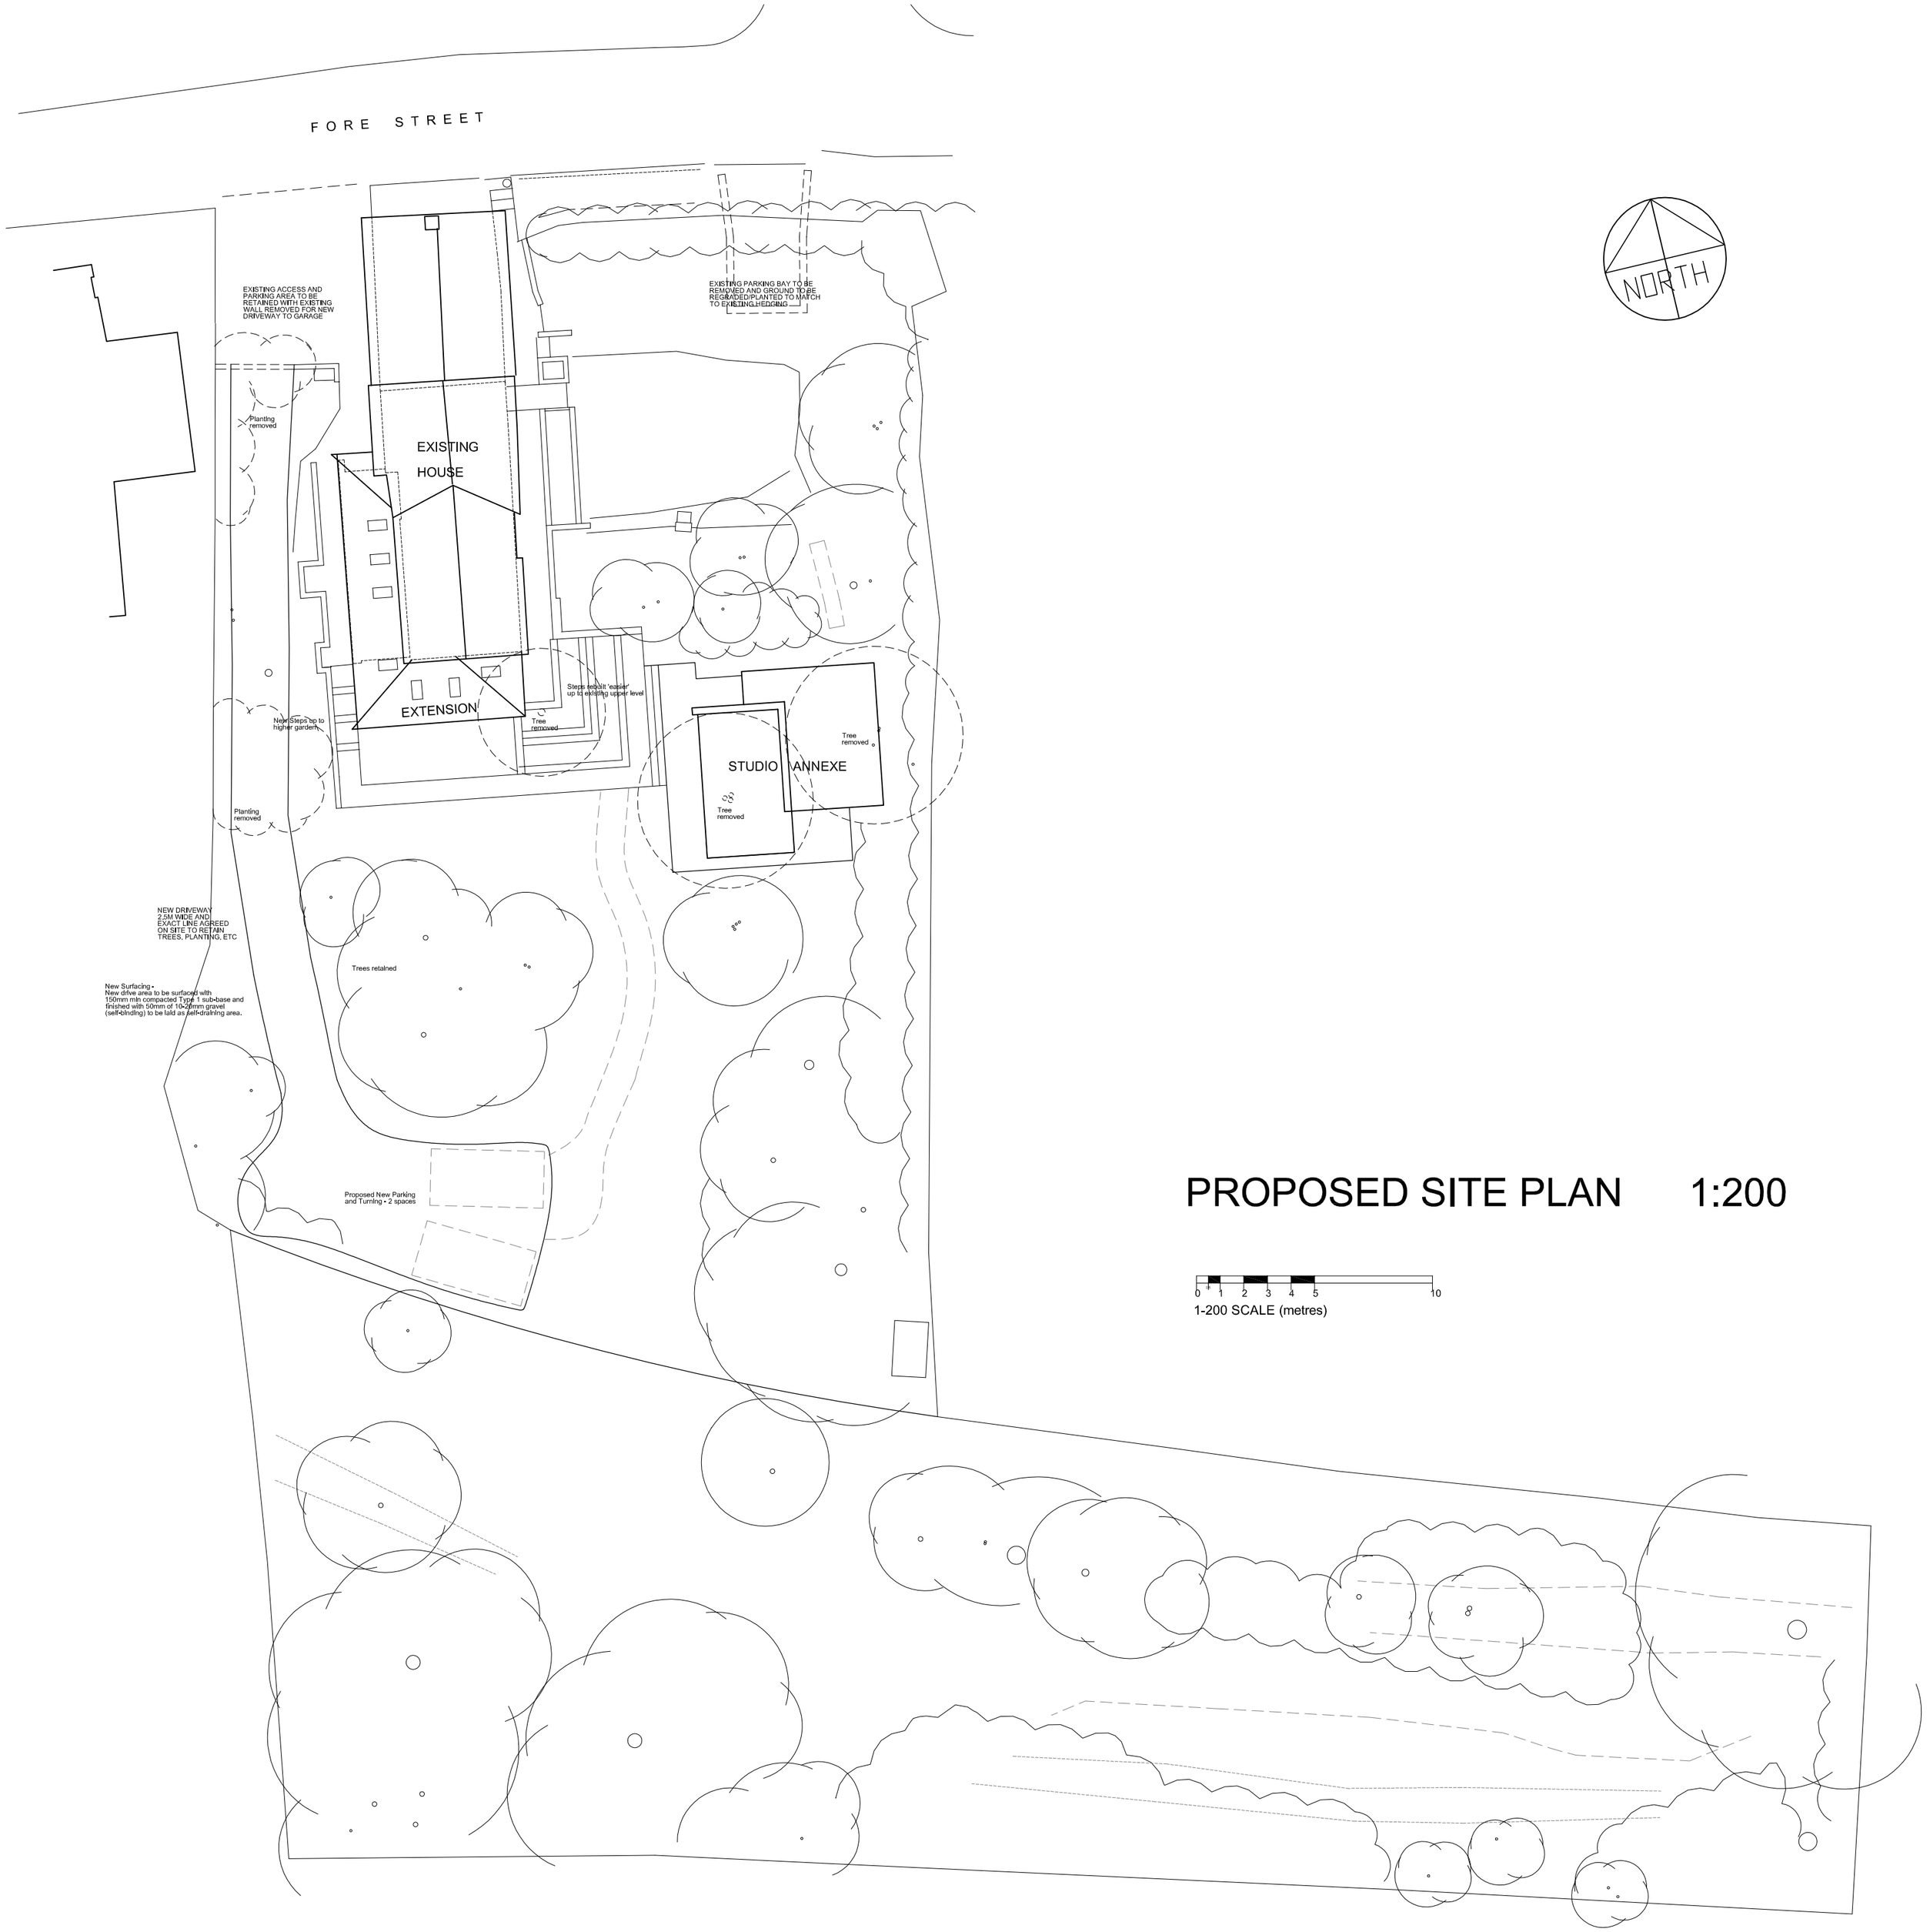


PROPOSED SITE PLAN 1:200

0 1 2 3 4 5 10
1-200 SCALE (metres)

THIS DRAWING IS COPYRIGHT AND SHALL NOT BE REPRODUCED WITHOUT THE ARCHITECT'S CONSENT.
THIS DRAWING MAY BE SCALED FOR PLANNING PURPOSES ONLY
ANY DISCREPANCIES FROM THIS DRAWING SHOULD BE NOTIFIED TO THE ARCHITECT.– IF IN DOUBT ASK.

NORTH

REV	DATE	BY	AMENDMENT
C	30-03-23	IB	REVISED TO CLIENT REQUIREMENTS
B	23-09-22	IB	Garage omitted and drive/parking shortened.
A	05-08-22	IB	Garage reduced to Planners comments.

CLIENT
MR AND MRS CLARKE

PROJECT
EXTENSION AND ALTERATIONS
THE WHITE COTTAGE
FORE STREET
WYLYE, WILTSHIRE

DRAWING TITLE
SCHEME PROPOSALS -
SITE PLAN

SCALE	DATE	AUTHOR
1:200 at A2	MAY 22	IB

JOB AND DRAWING NUMBER	REVISION
220029/14	C

CAD FILE –

bta architects
t: +44 (0) 1985 213171
w: www.bta-architects.co.uk