Title Number

WT182348

06 / 01688 N

WILTSHIRE : NORTH WILTSHIRE

ORDNANCE SURVEY MAP REFERENCE: ST9682NW

SCALE 1:1250

©CROWN COPYRIGHT. Produced by HMLR. Further reproduction in whole or in part is prohibited without the prior written permission of Ordnance Survey. Licence Number GD 272728.

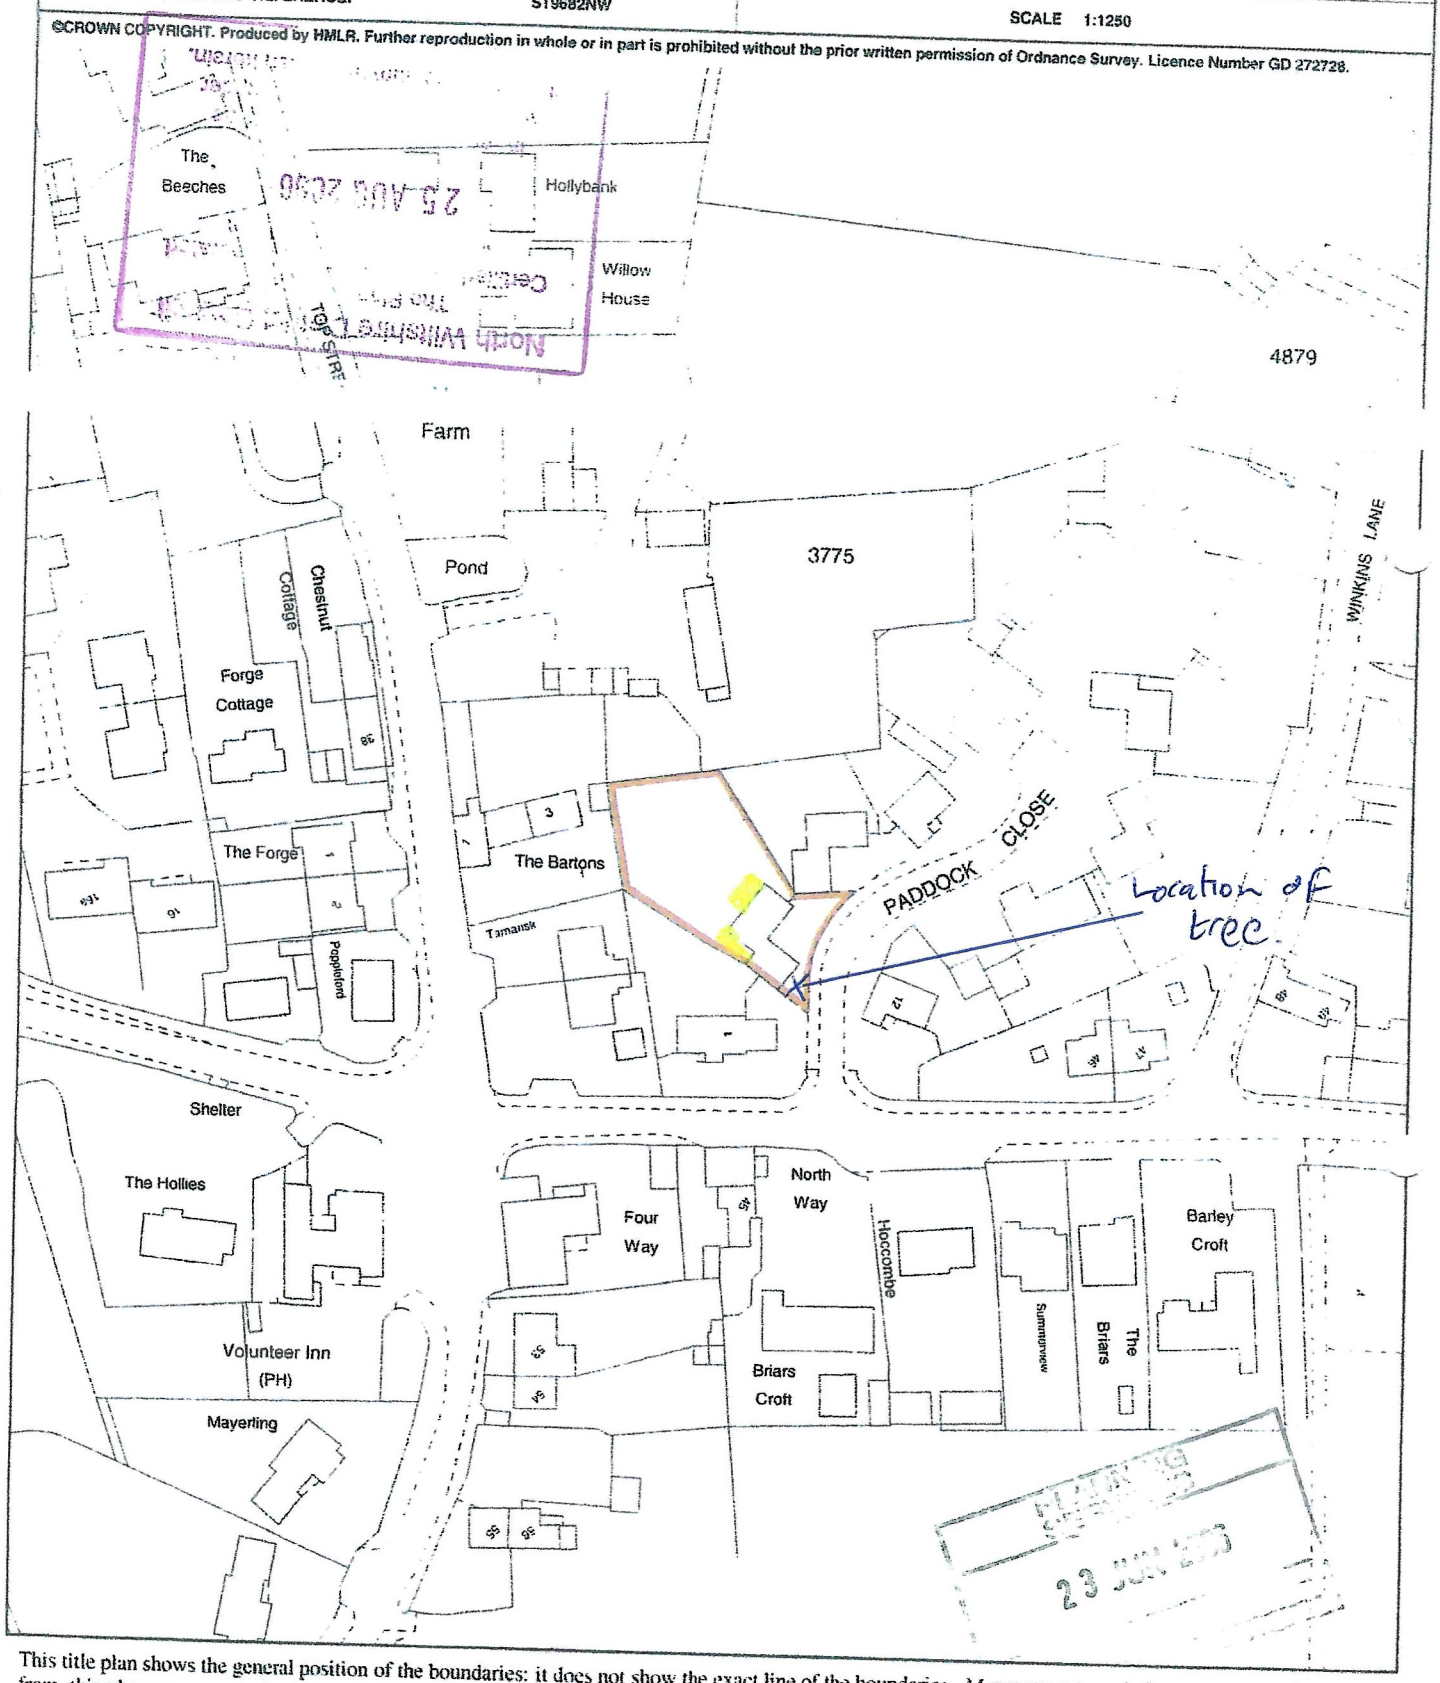

This title plan shows the general position of the boundaries: it does not show the exact line of the boundaries. Measurements scaled from this plan may not match measurements between the same points on the ground. For more information see Land Registry Public Guide 7 - *Title Plans*.

This official copy shows the state of the title plan on **17 February 2005** at **12:58:35**. It may be subject to distortions in scale. Under s.67 of the Land Registration Act 2002, this copy is admissable in evidence to the same extent as the original.

Issued on 17 February 2005.

This title is dealt with by the **Weymouth District Land Registry.**

H.M. LAND REGISTRY PN 08/1999

2243034003