DO NOT SCALE FROM THIS DRAWING. ALL DIMENSIONS TO BE VERIFIED BY THE CONTRACTOR ON SITE


NOTE:
ALL MEASUREMENTS TO INTERNAL AREAS OF SALES FLOOR ARE TAKEN TO THE SHOP FIT INSTALLATION, AS ALL WALLS ARE CONCEALED OR INNACCESSIBLE
ALSO, INTERNAL MEASUREMENTS WERE RESTRICTED DUE TO THE STORAGE AND GOODS WITHIN STORAGE AREAS, ETC.
IT IS RECOMMENDED THAT FURTHER CHECK DIMENSIONS OF WALL POSITIONS ARE MADE FOLLOWING THE REMOVAL OF THE EXISTING SHOP FIT INSTALLATION AND GOODS, ETC.

Proposed Air Conditioning Units - Details


Unit A - Danfoss OP-MPAM005COP04G (Size h834mm x w1350mm x d480mm) : Noise - 56dB(A) @ 1m
Unit B - Fijitsu AOYG45KBTB (Size h998mm x w940mm x d320mm) : Noise - 57dB(A) @ 1m
Unit C - Fijitsu AOYG45KBTB (Size h998mm x w940mm x d320mm) : Noise - 57dB(A) @ 1m
Unit D - Fijitsu AOYG45KBTB (Size h998mm x w940mm x d320mm) : Noise - 57dB(A) @ 1m
Unit E - Fijitsu AOYG54KBTB (Size h998mm x w940mm x d320mm) : Noise - 59dB(A) @ 1m




Proposed Ground Floor Plan
scale 1:100@ A1

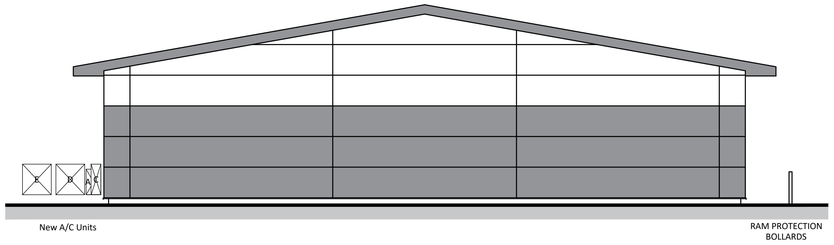


Proposed Left Side Elevation
scale 1:100@ A1

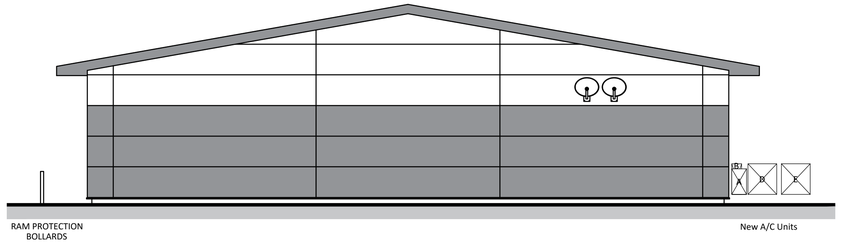


Proposed Right Side Elevation
scale 1:100@ A1

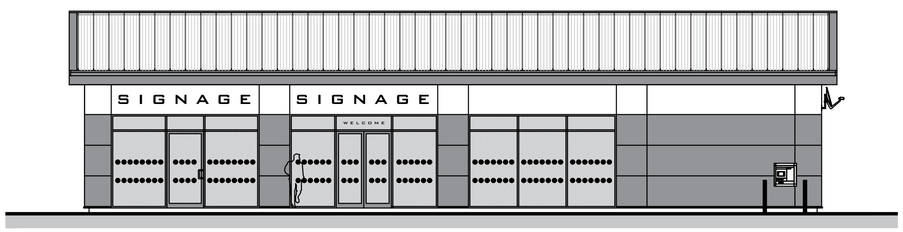

Proposed Front Elevation
scale 1:100@ A1

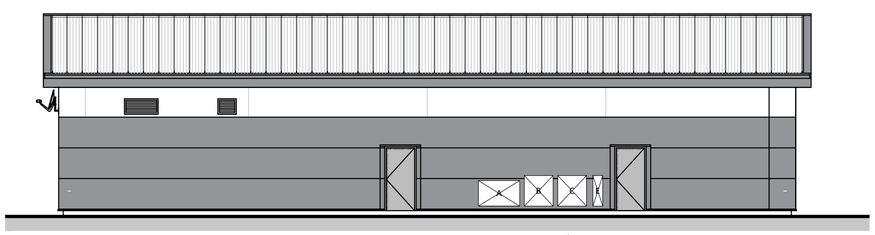

Proposed Rear Elevation
scale 1:100@ A1

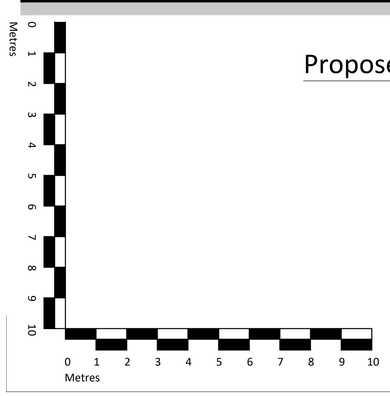

Proposed Air Conditioning Units - Details

Unit A - Danfoss OP-MPAM005COP04G (Size h834mm x w1350mm x d480mm) : Noise - 56dB(A) @ 1m
Unit B - Fijitsu AOYG45KBTB (Size h998mm x w940mm x d320mm) : Noise - 57dB(A) @ 1m
Unit C - Fijitsu AOYG45KBTB (Size h998mm x w940mm x d320mm) : Noise - 57dB(A) @ 1m
Unit D - Fijitsu AOYG45KBTB (Size h998mm x w940mm x d320mm) : Noise - 57dB(A) @ 1m
Unit E - Fijitsu AOYG54KBTB (Size h998mm x w940mm x d320mm) : Noise - 59dB(A) @ 1m

REV	DESCRIPTION	DATE	INIT	CHKD
C	Block and location plan omitted	30.08.2023	PL	PM
B	Right Side Elevation corrected	25/08/2023	PL	PM
A	Unit A plant location revised.	25/07/2023	PL	PM

PROPOSED - PLANNING

calfordseaden

Client
One Stop Stores Limited
Project
Former Packway Garage, The Packway, Larkhill, SP4 8PZ
Title
Proposed Ground Floor Plan & Elevations - Planning

Scale: Varies@A1 | Date: 05.06.2023 | Drawn By: PAL | Checked By: PM | Project No: B230045 - B 201 | Drawing No: | Revision: C

Stewart Court 214a Hagley Road Edgbaston Birmingham B16 9PH
0121 454 1688 birmingham@calfordseaden.co.uk
calfordseaden LLP is a Limited Liability Partnership Registered in England & Wales number OC315838
ORPINGTON | LONDON | **BIRMINGHAM** | SOUTHEND-ON-SEA | WINCHESTER
calfordseaden.co.uk