


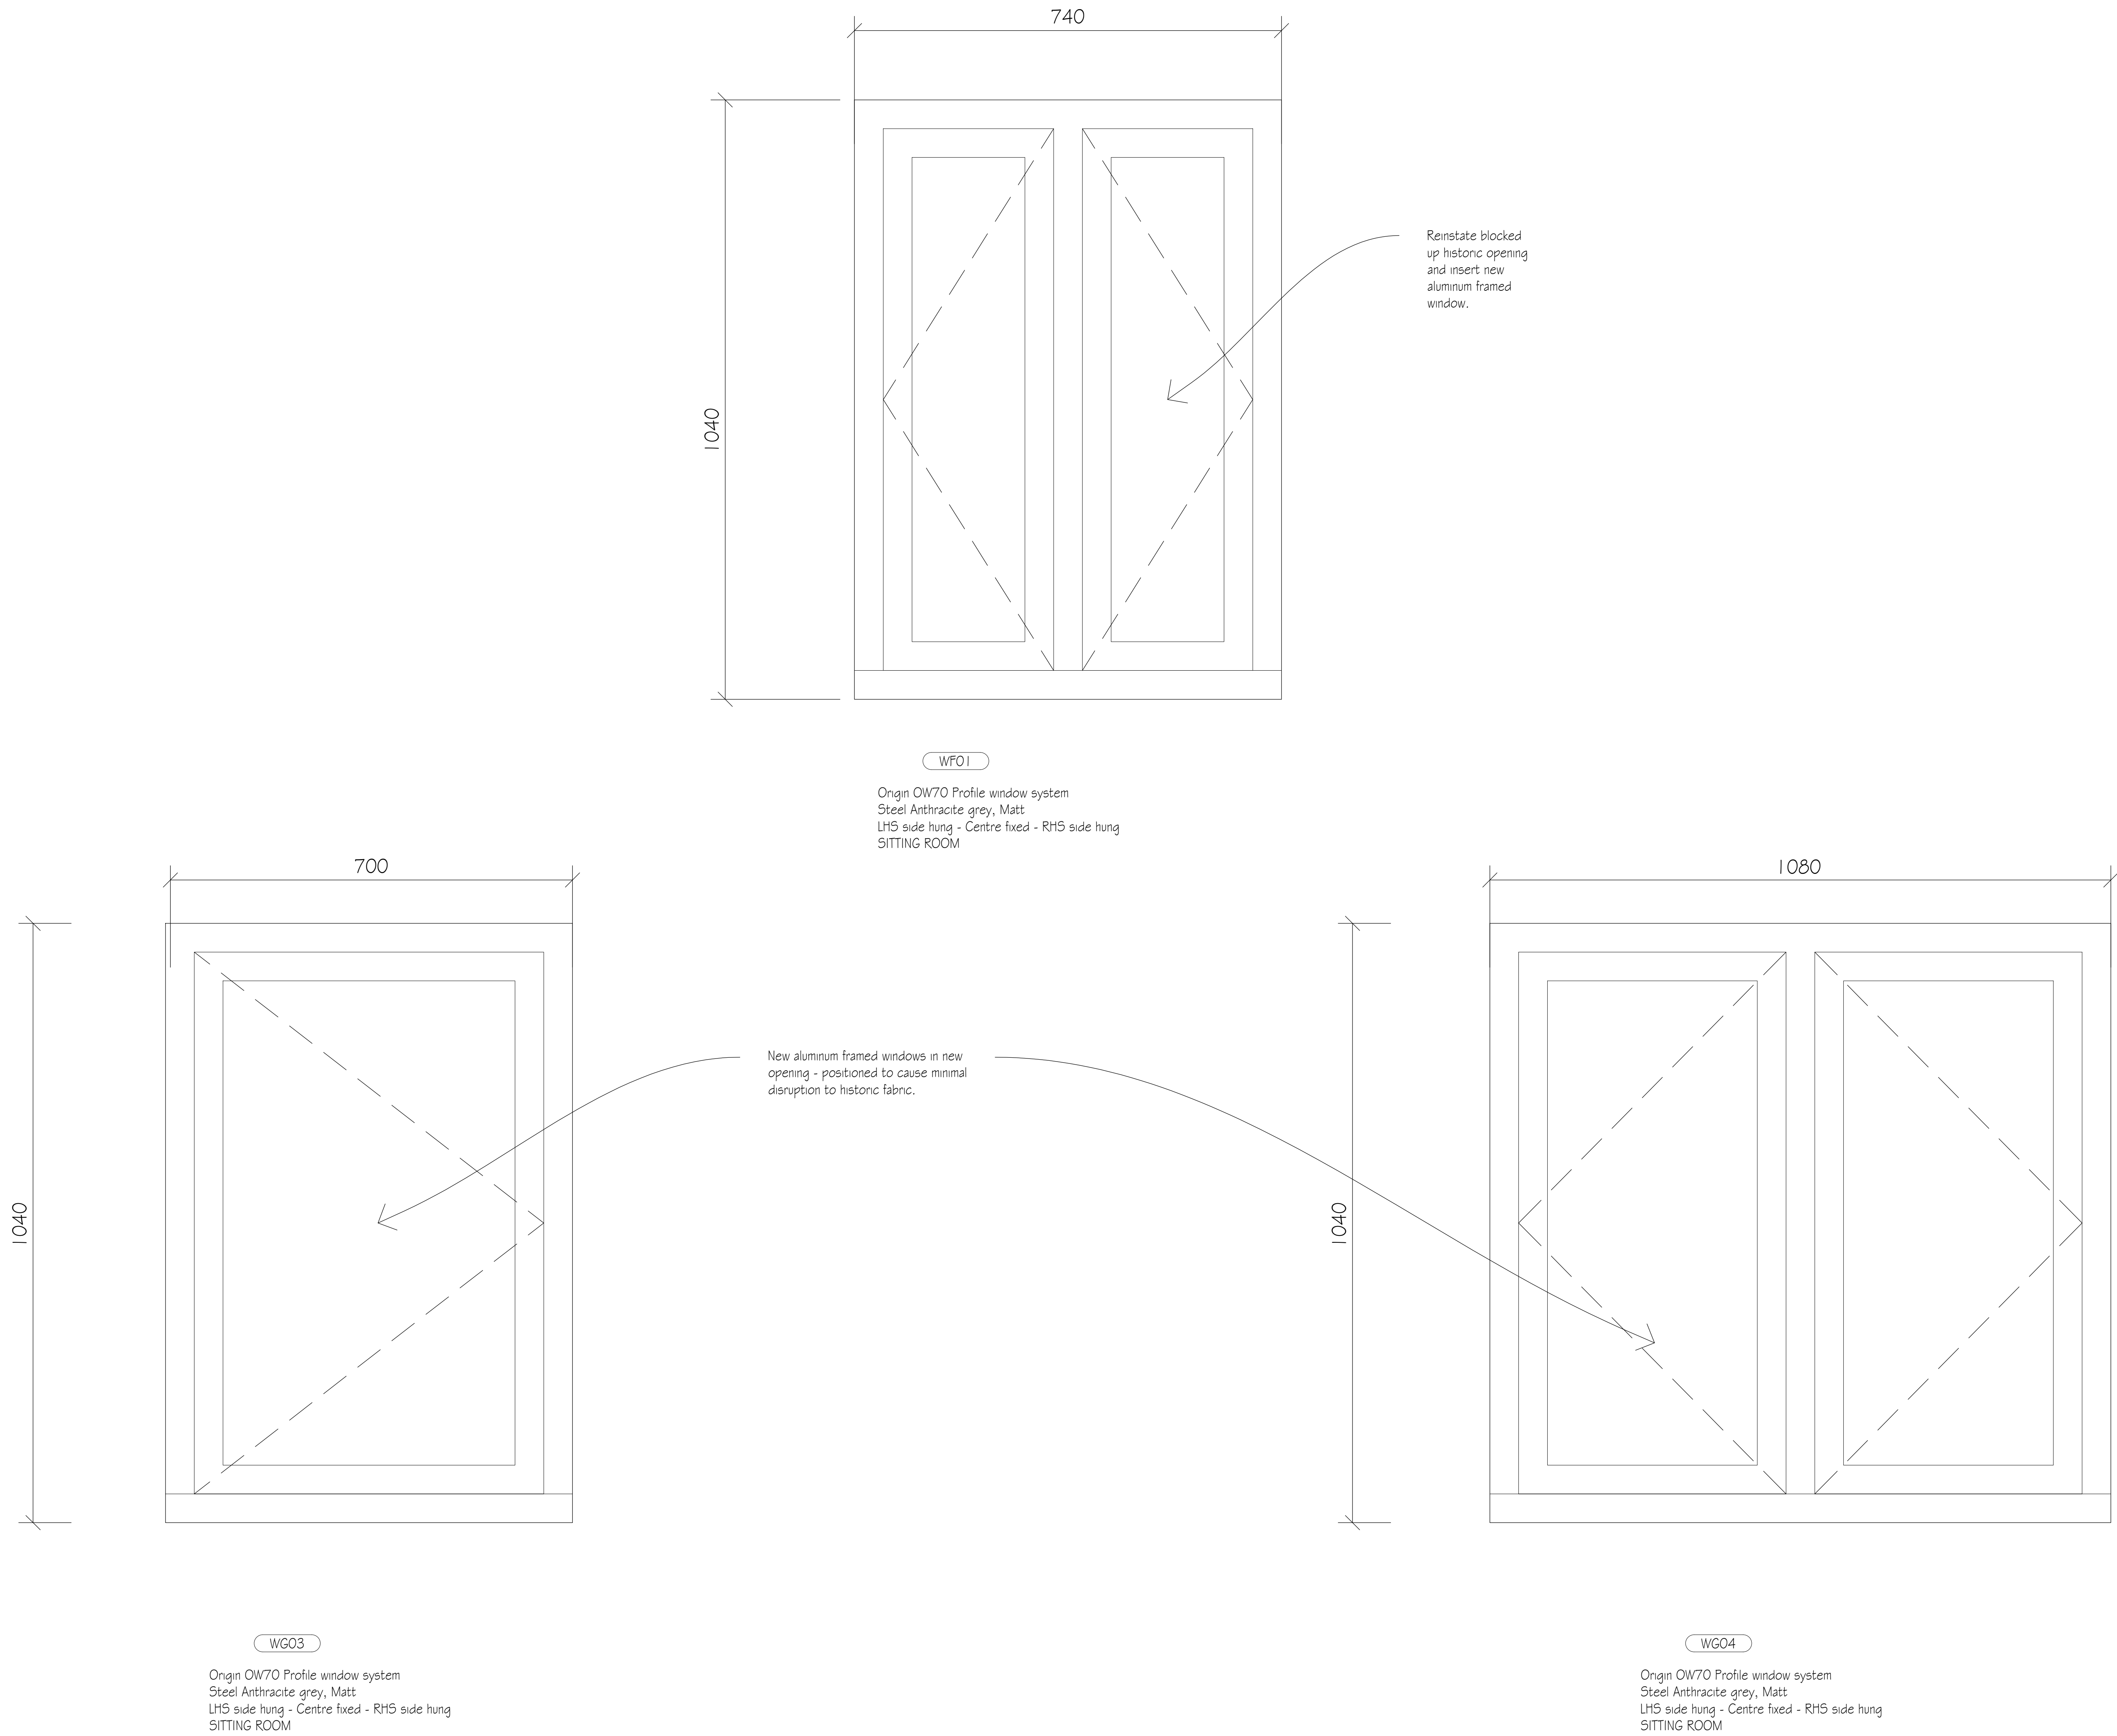

revisions

Contractors, Sub Contractors and Suppliers are to check all relevant dimensions and levels of site and buildings before commencing any shop drawings or building work.

This drawing is copyright and may not be reproduced in any part of form without the written consent of Fowler Architecture and Planning.

project
STADDLE STONES
Collingbourne Ducis SN8 3DY

drawing

window / door
elevations 2

scale 1:5 @A0 drawn by AL date Dec '21

191015-302 drawing no rev

FOWLER
ARCHITECTURE & PLANNING

39 High Street
Pewsey
Wiltshire
SN9 5AF

tel (01672) 569444
fax (01672) 569488
enquiries@faap.co.uk