


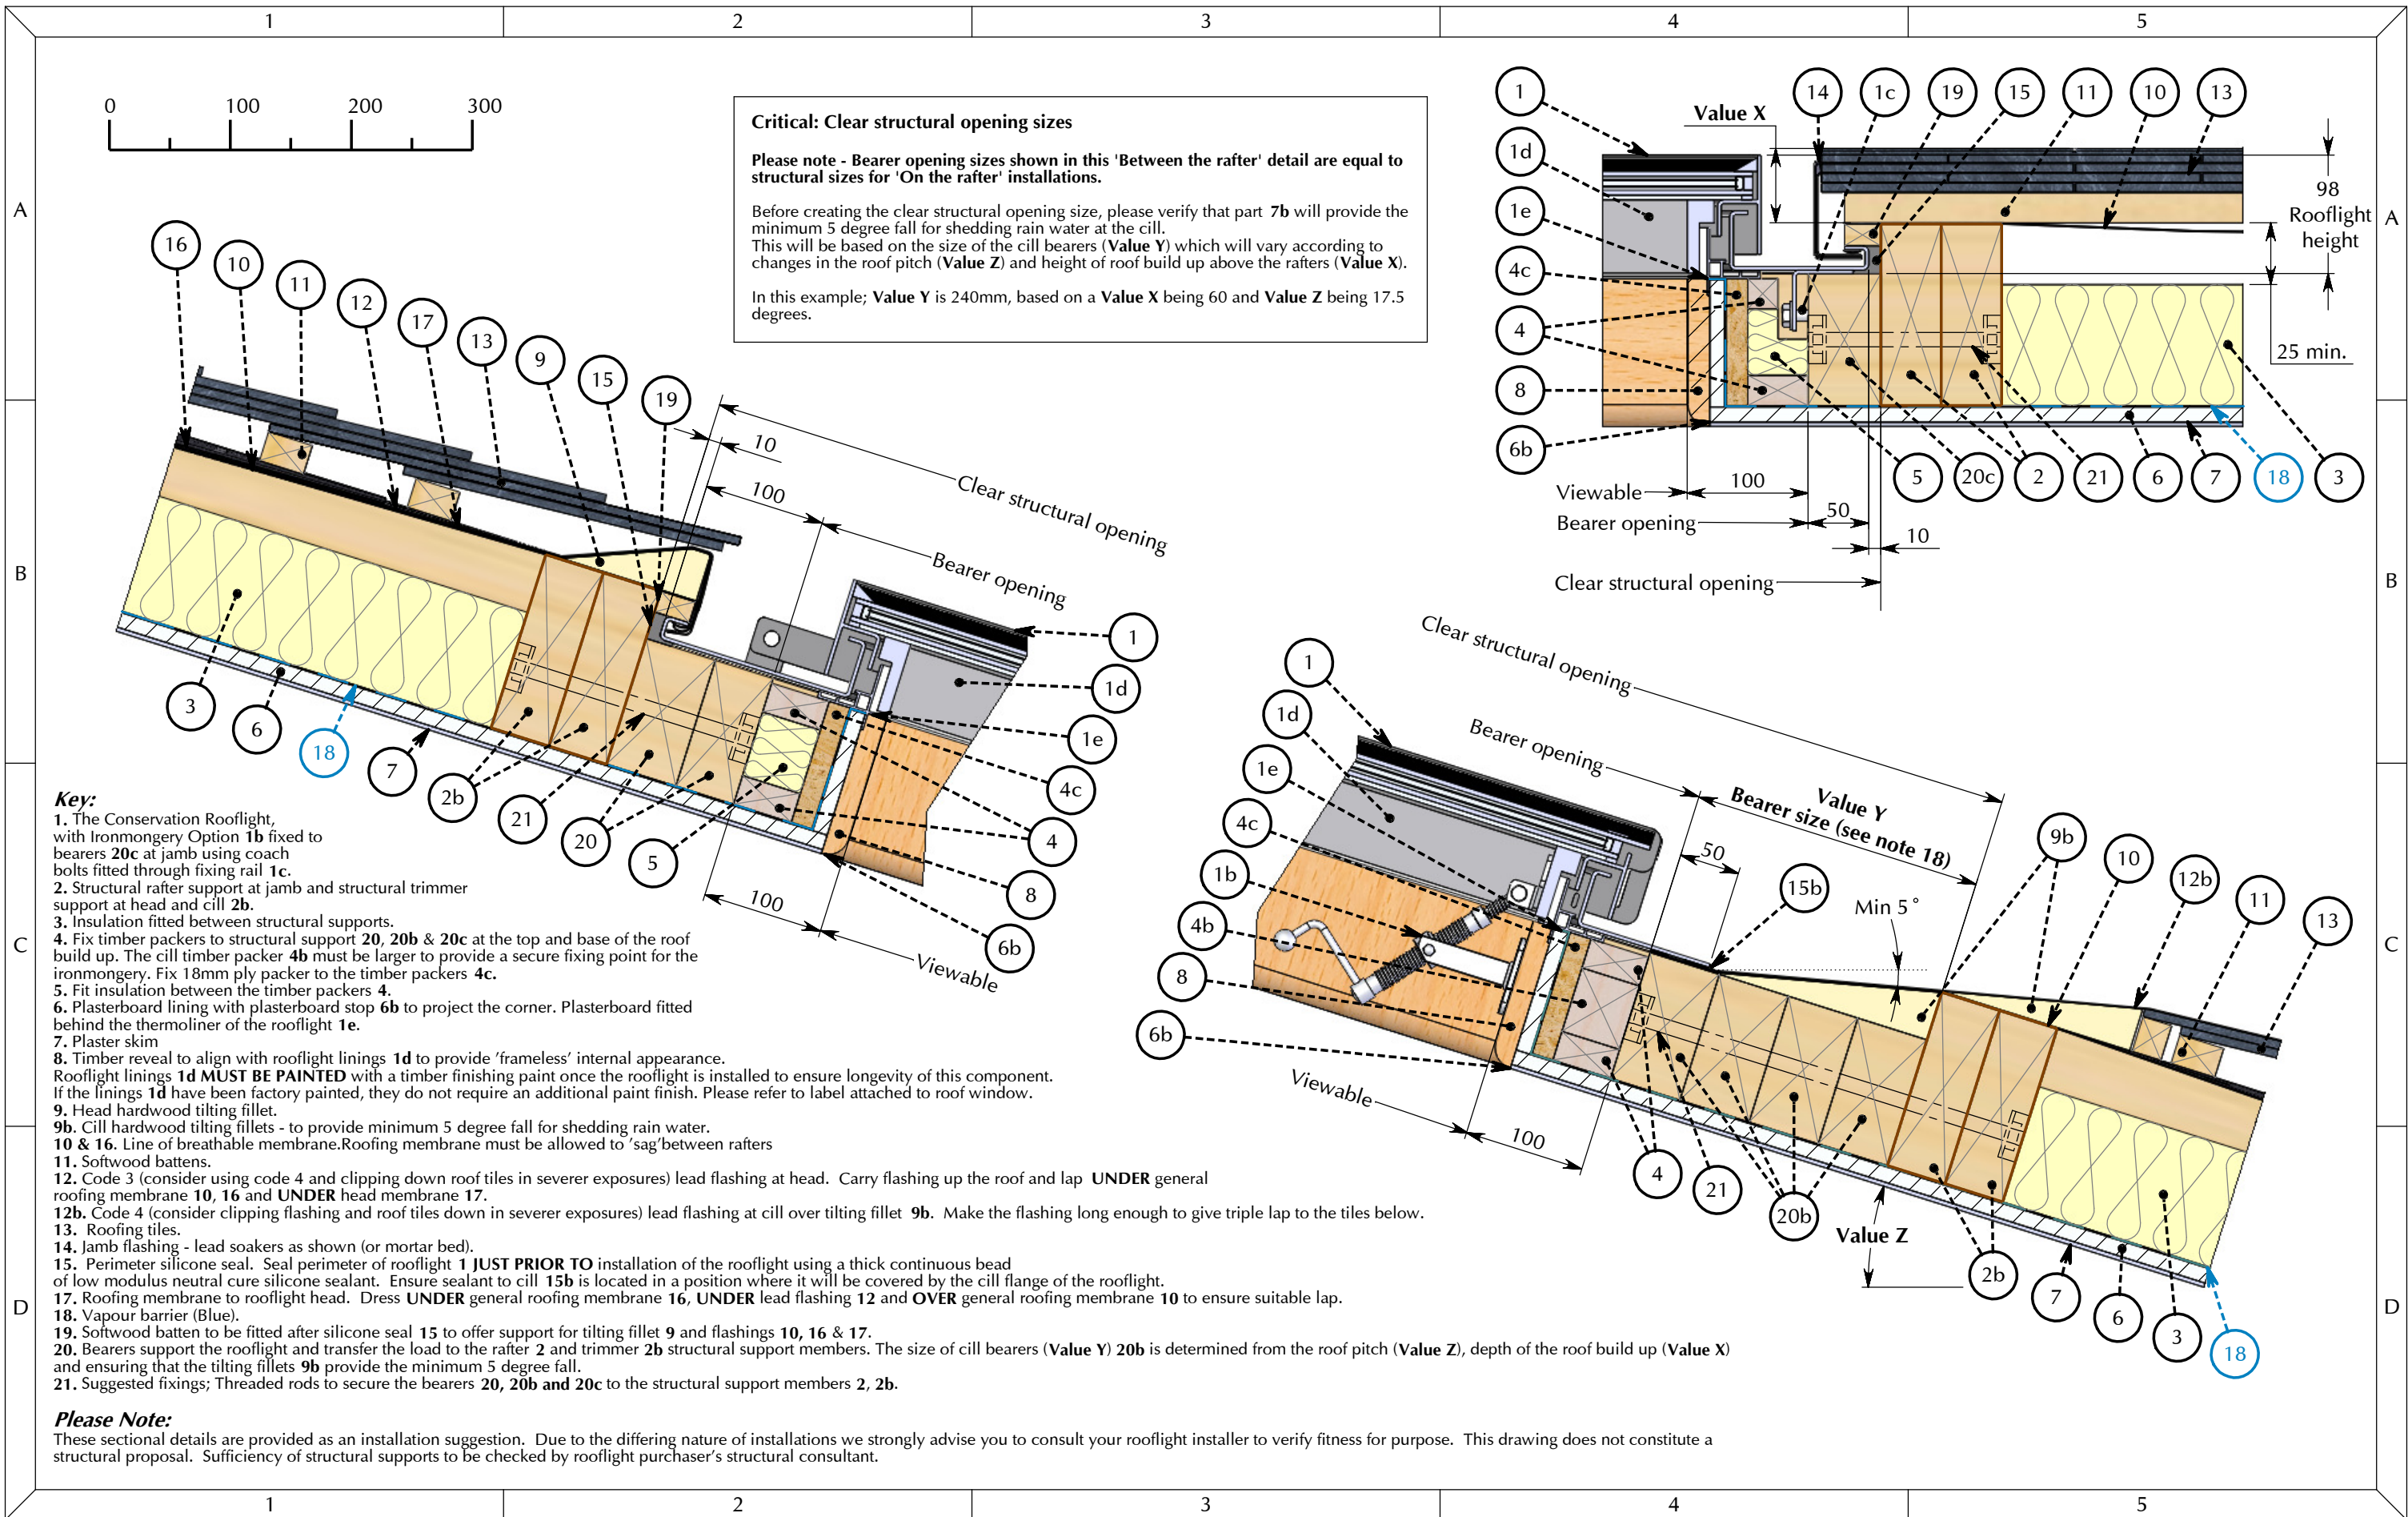

TITLE : **The Conservation Rooflight®**

> A roof window range suitable for pitched roofs between 17.5° and 65°
> Detail applicable ONLY to rooflight models with integral casement timber linings

Cold Roof | Slate Tile | Lead Soakers
'Between the rafter' installation detail

DWG NO. : CR_CRSF_LS_B

SHEET NO. : 1 OF 1

SCALE : 1:5 @ A3
DO NOT SCALE

DATE : 06/02/2014

This is a suggested installation detail which may not be exactly applicable to all situations and constructions. It is not a detailed or constructional proposal. Installers and designers are advised to check their own details for compliance with all currently applicable Local Authority by-laws, Acts of Parliament and British / ISO standards.

REVISION:

B

DB: EH
CB: PD

Packer detail revised

the Rooflight Company
The Professionals' Choice

w: www.therooflightcompany.co.uk
t: 01993 833 108
e: info@therooflightcompany.co.uk

All information contained within this drawing is copyright © and design right of the Rooflight Company. The intellectual property rights of the products detailed within this drawing and embedded 3D models are owned by the Rooflight Company.