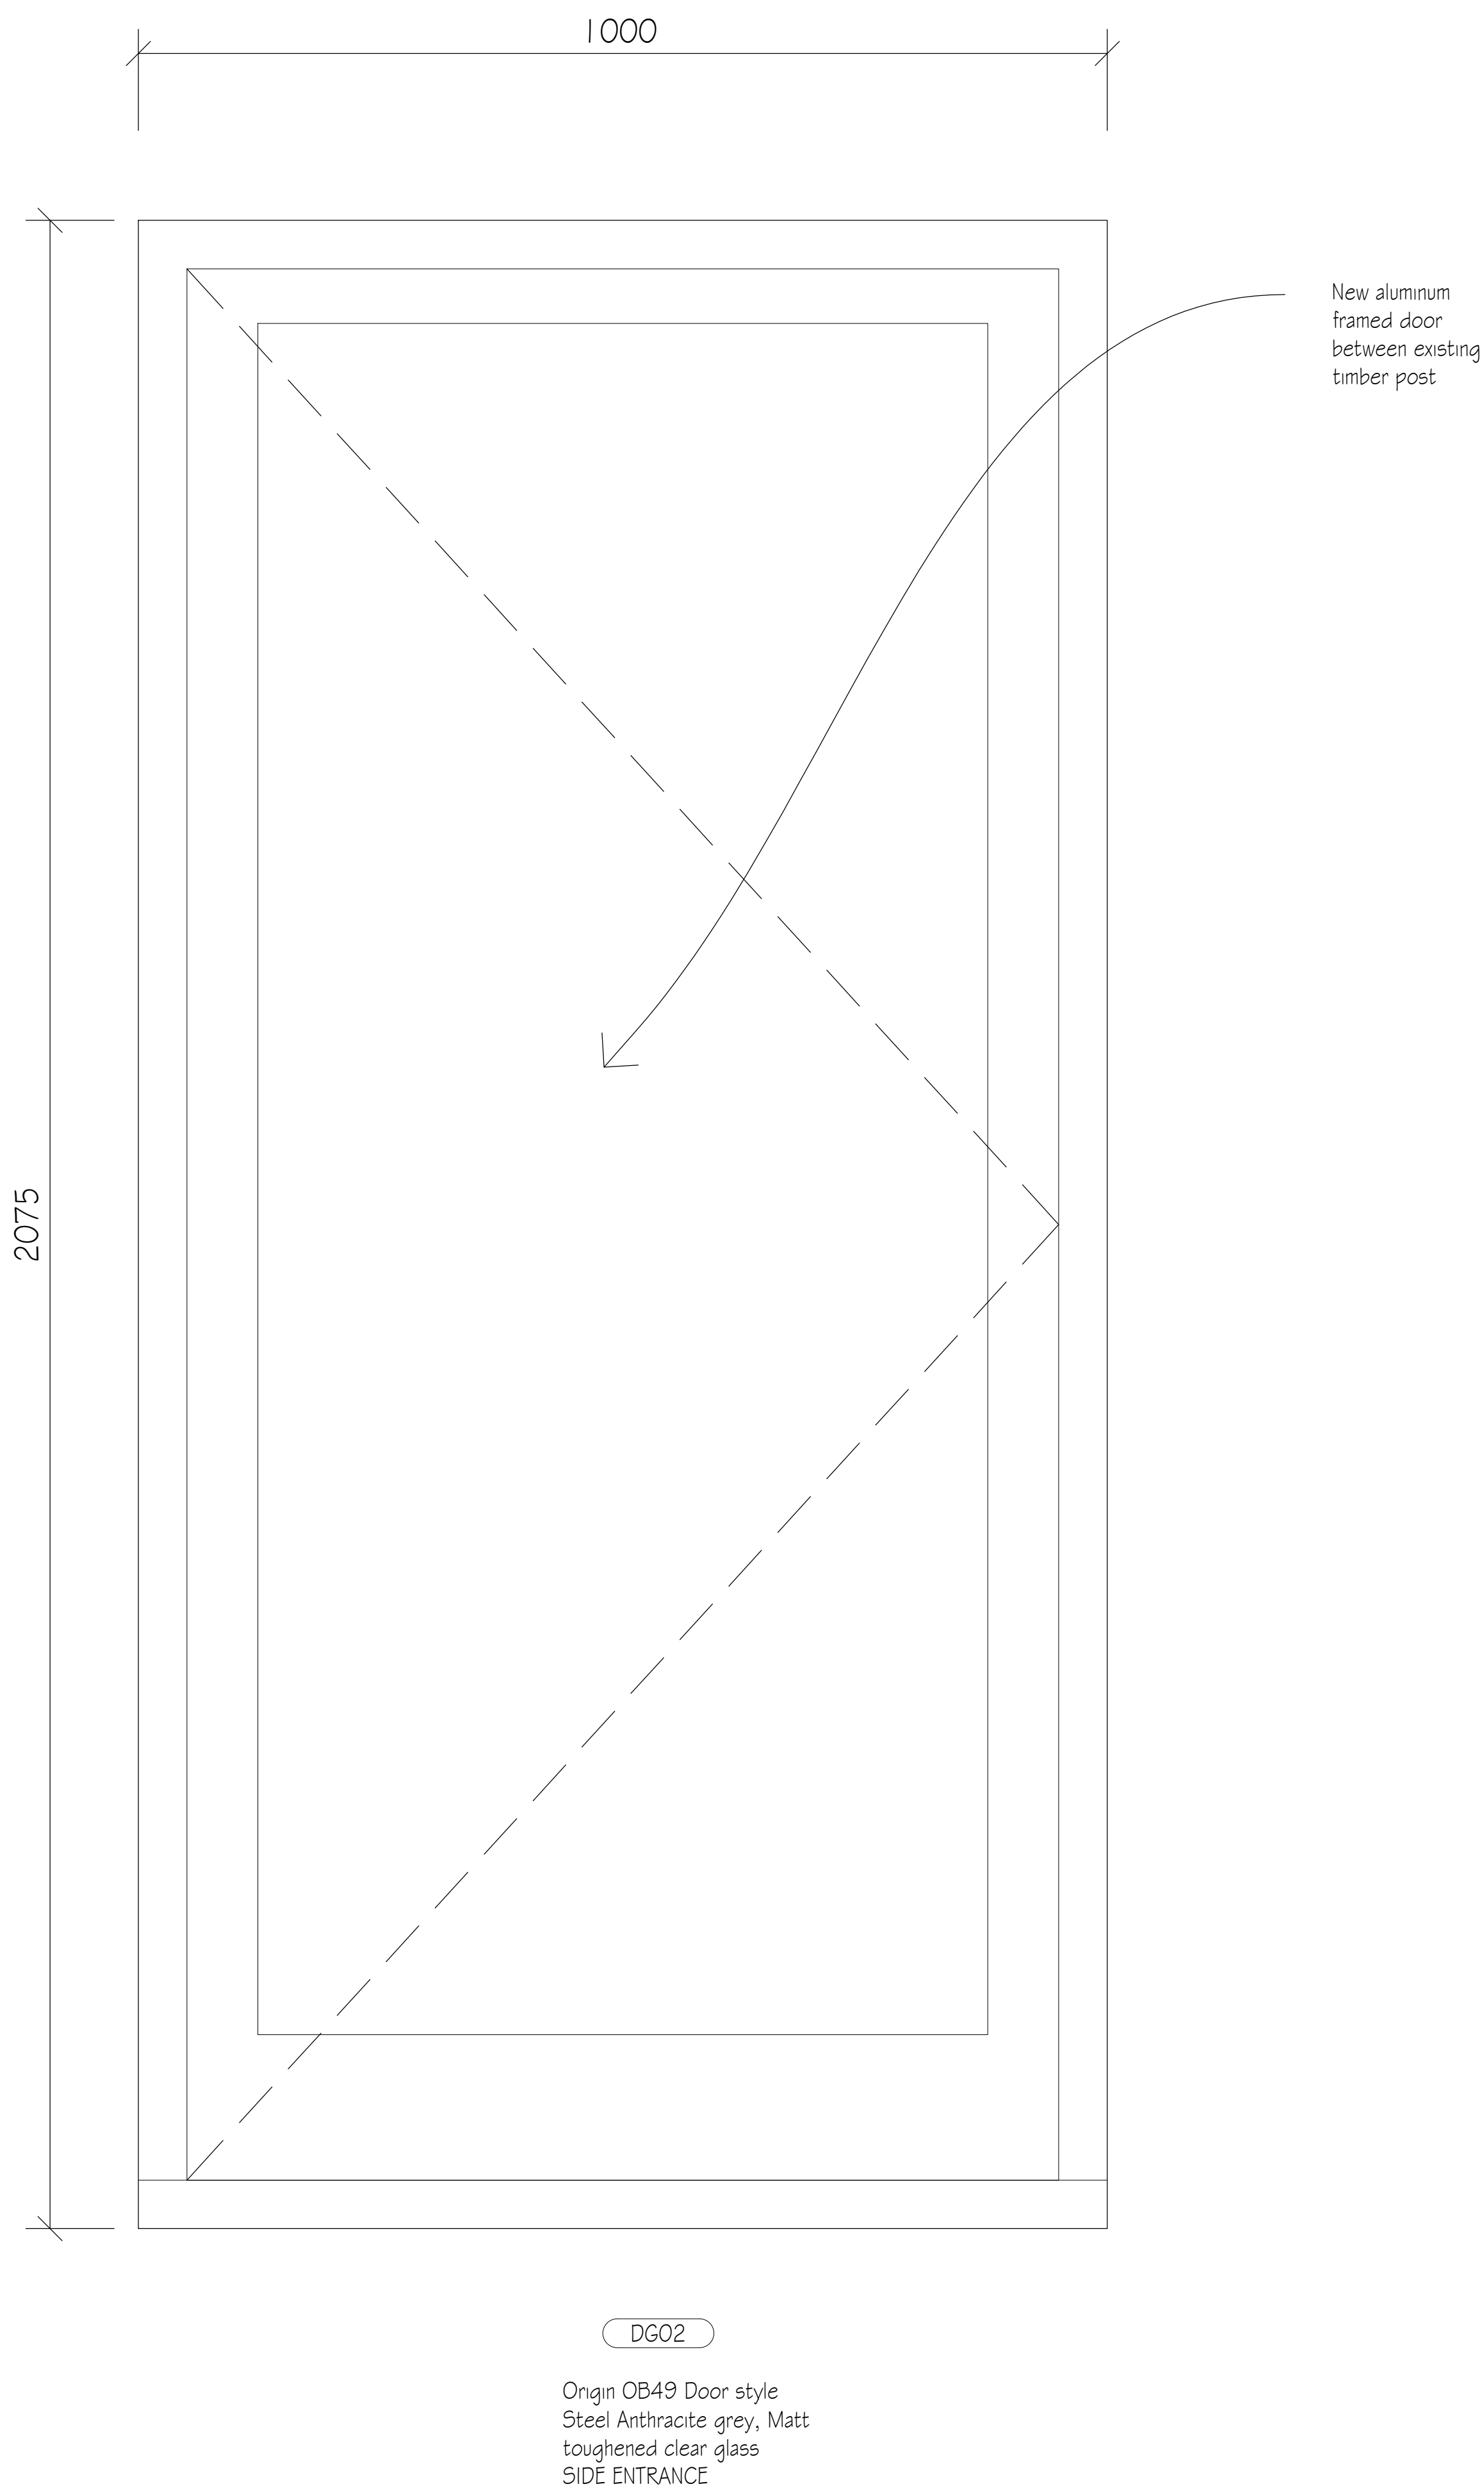
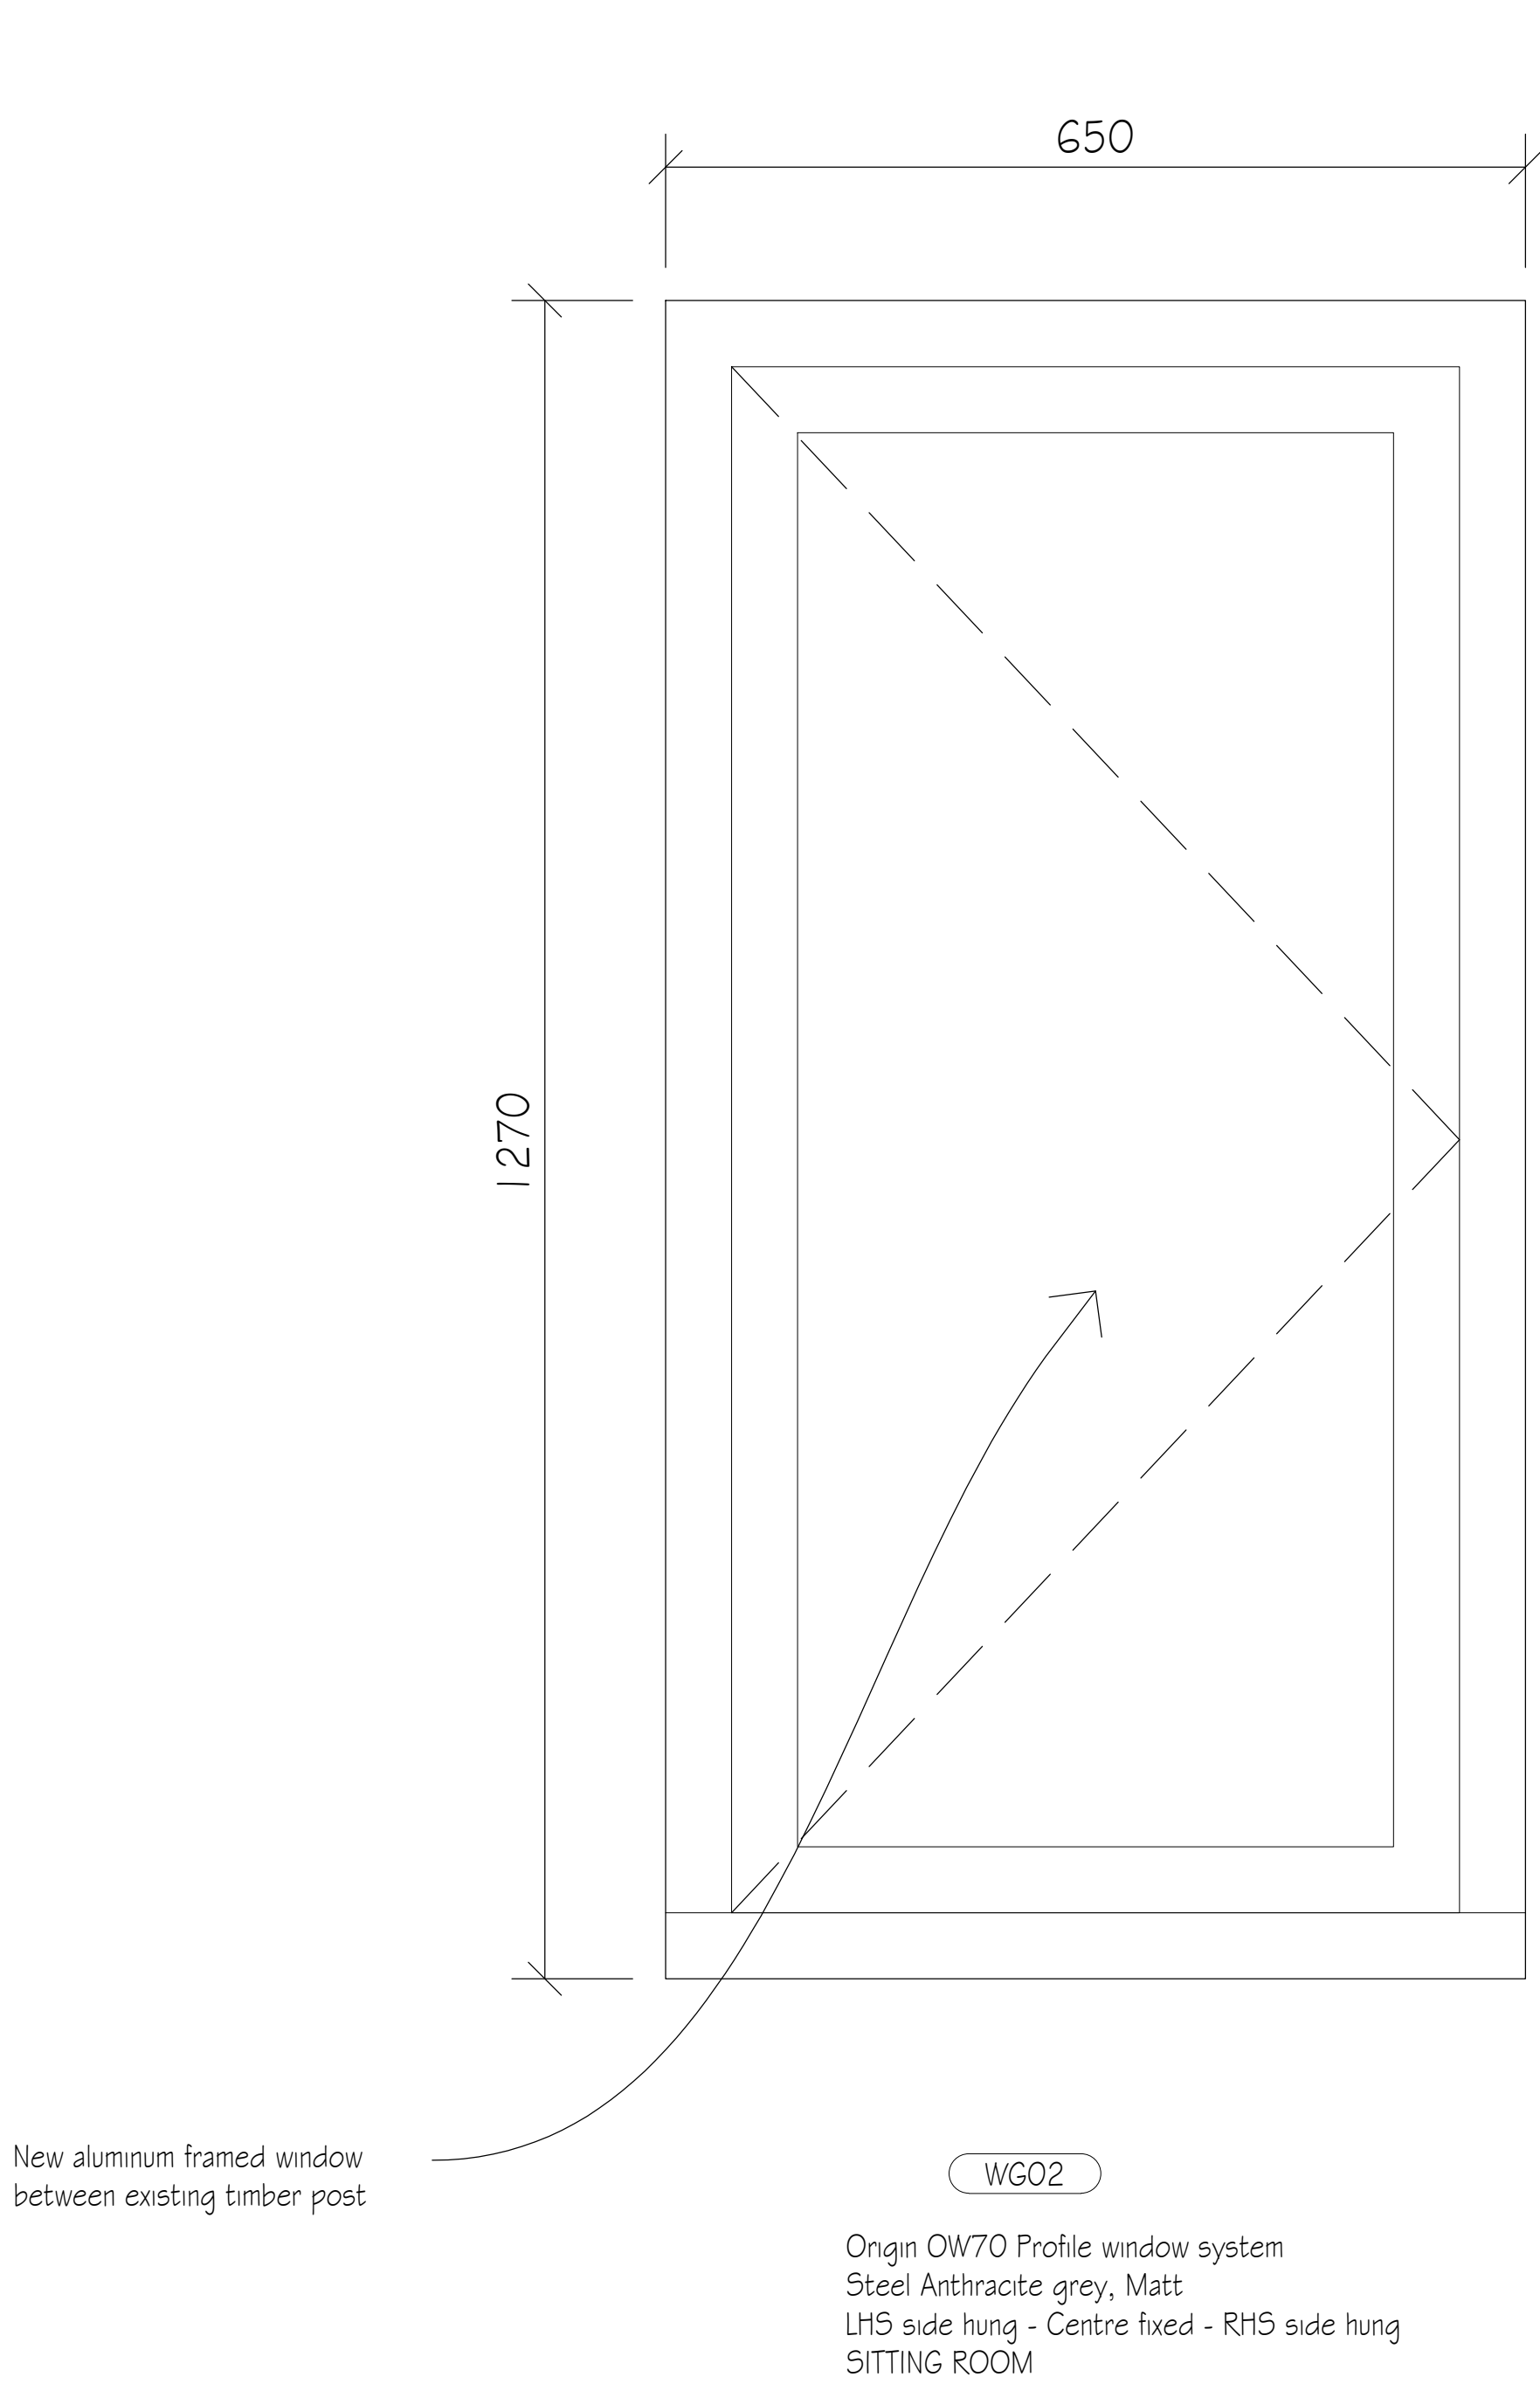


revisions	initial	date

Contractors, Sub Contractors and Suppliers are to check all relevant dimensions and levels of site and buildings before commencing any shop drawings or building work.
This drawing is copyright and may not be reproduced in any part of form without the written consent of Fowler Architecture and Planning.

project
STADDLE STONES
Collingbourne Ducis SN8 3DY

drawing

window / door elevations 1

scale 1:5 @A0 drawn by AL date Dec '21

210942-301 drawing no rev

**FOWLER
ARCHITECTURE & PLANNING**

39 High Street
Pewsey
Wiltshire
SN9 5AF
tel (01672) 569444
fax (01672) 569488
enquiries@faap.co.uk