
* COPYRIGHT. DO NOT SCALE EXCEPT FOR PLANNING PURPOSES. CHECK ALL DIMENSIONS ON SITE. THIS DRAWING IS ONLY TO BE USED ON THE SITE FOR WHICH DESIGNED

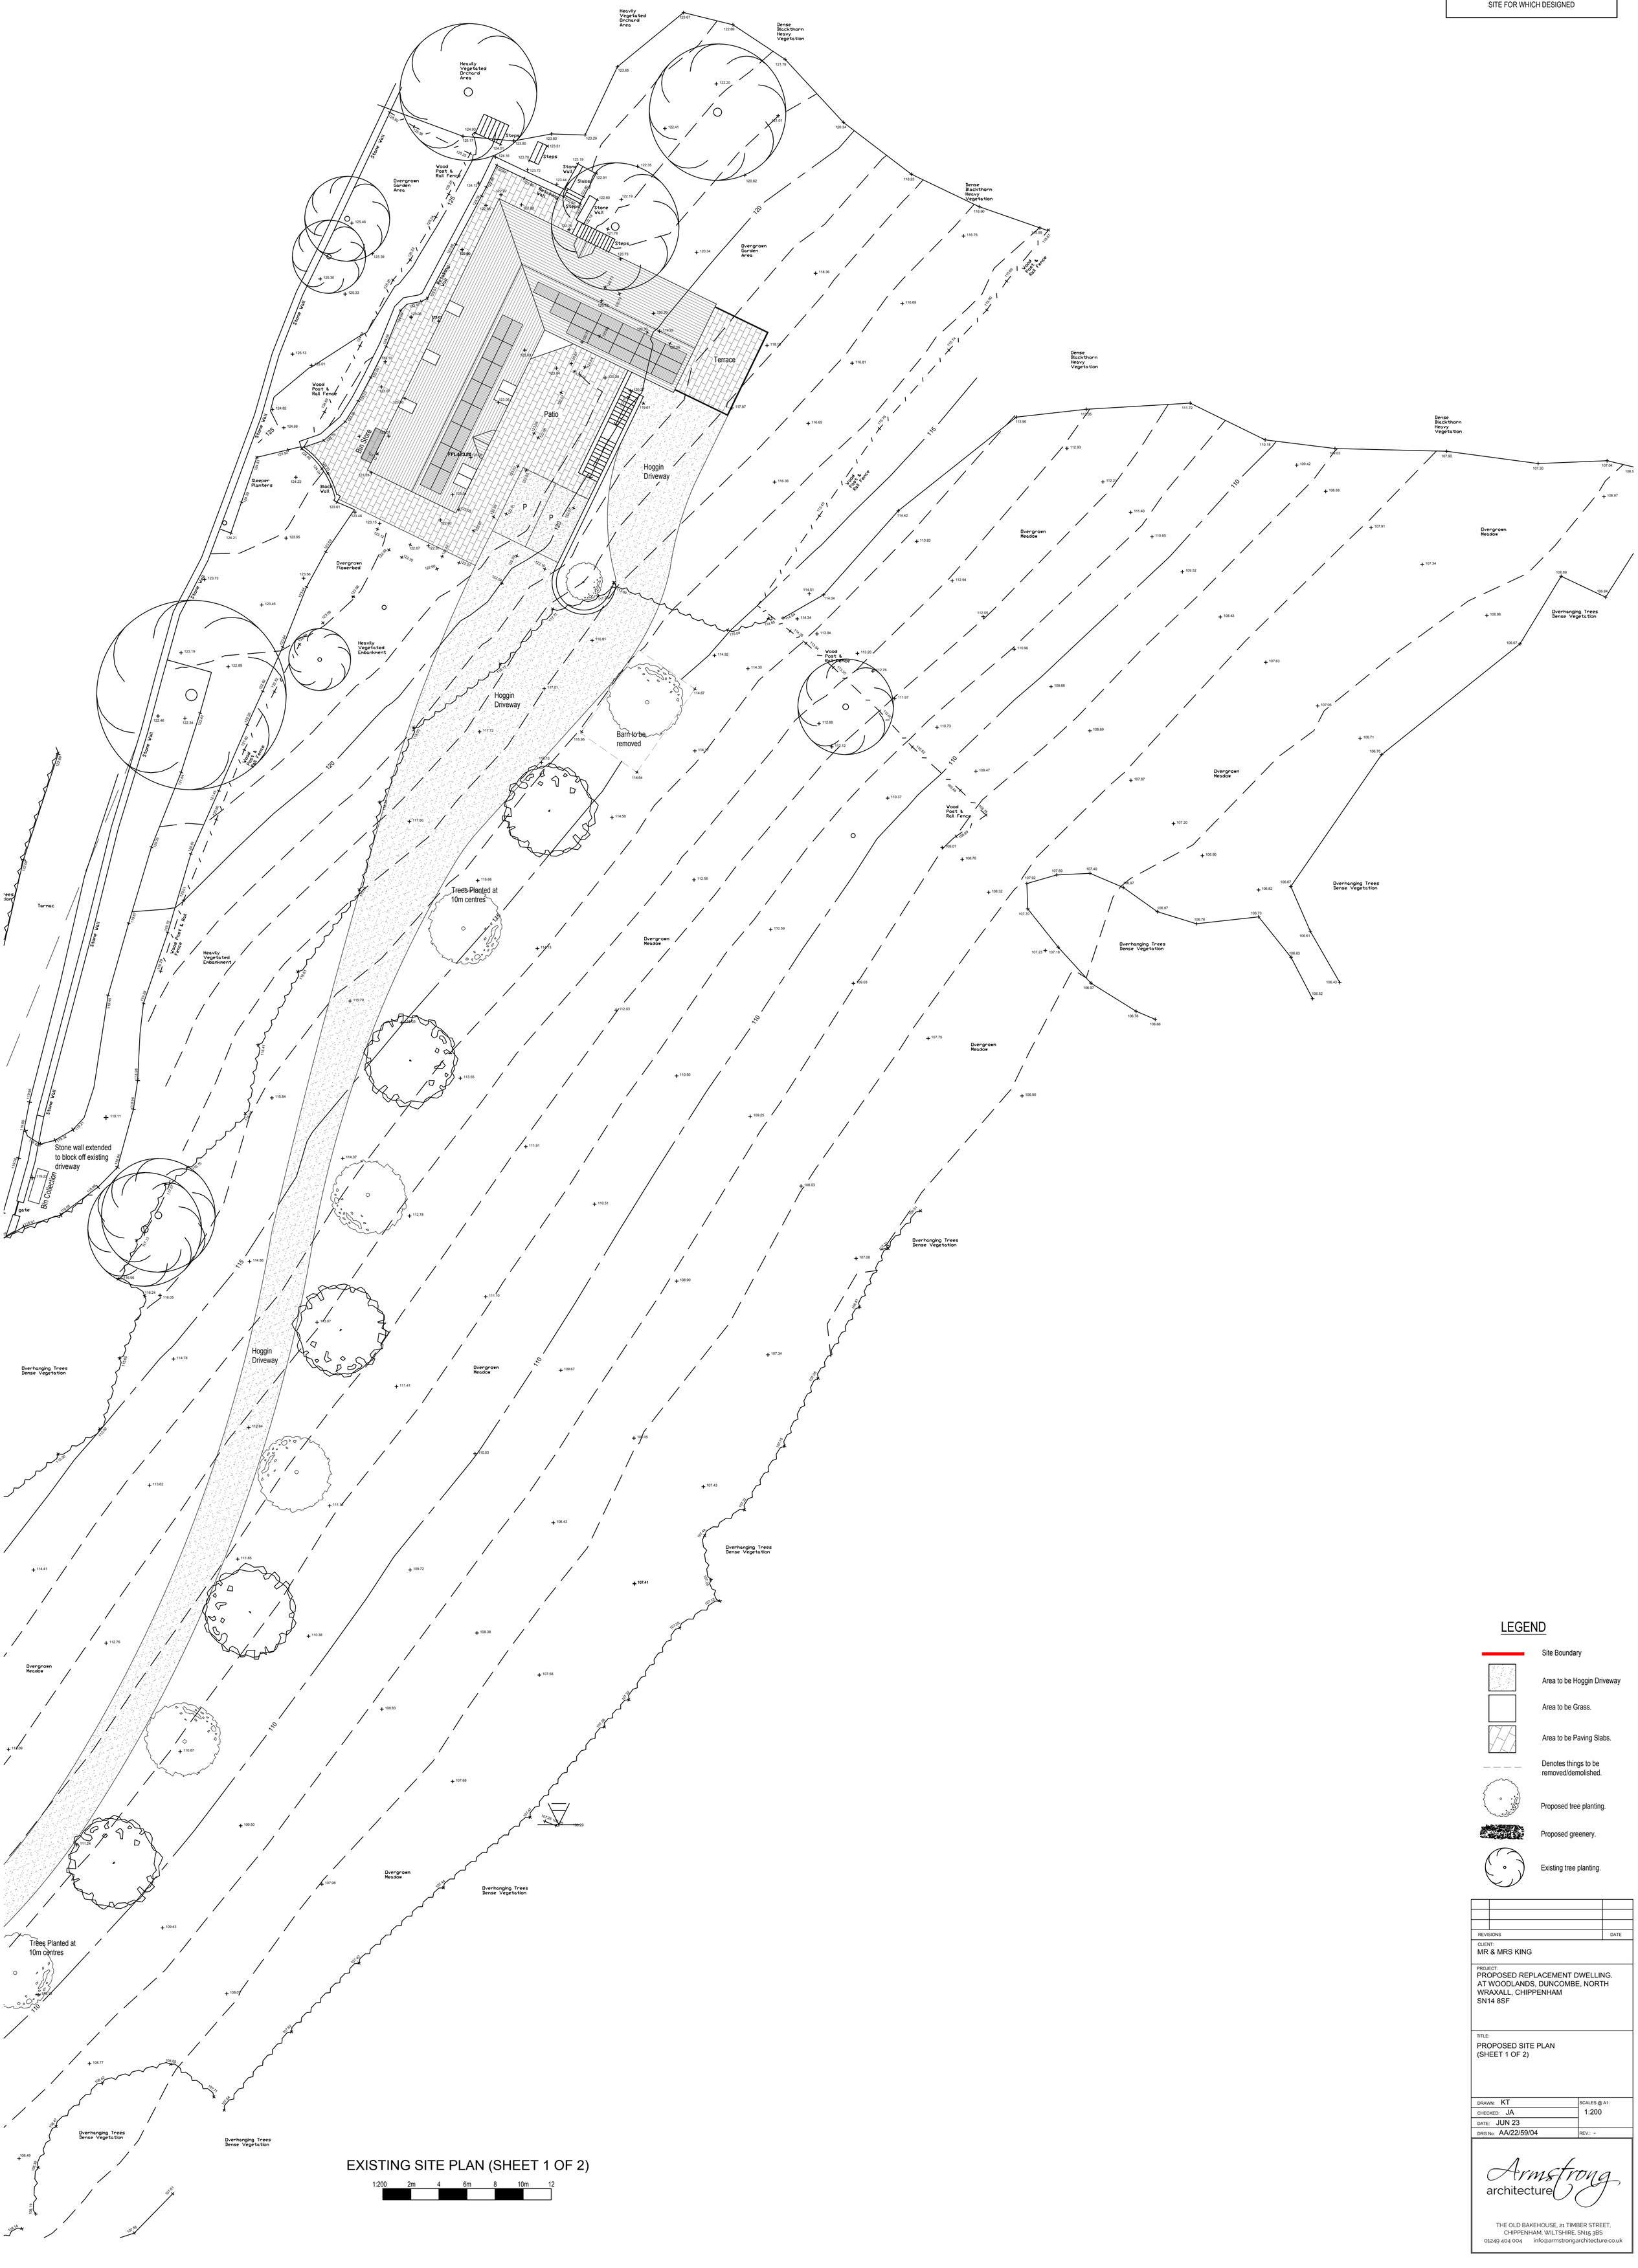

EXISTING SITE PLAN (SHEET 1 OF 2)

1:200 2m 4 6m 8 10m 12

LEGEND

- Site Boundary
- Area to be Hoggin Driveway
- Area to be Grass.
- Area to be Paving Slabs.
- Denotes things to be removed/demolished.
- Proposed tree planting.
- Proposed greenery.
- Existing tree planting.

REVISIONS	DATE

CLIENT:
MR & MRS KING

PROJECT:
PROPOSED REPLACEMENT DWELLING.
AT WOODLANDS, DUNCOMBE, NORTH WRAXALL, CHIPPENHAM
SN14 8SF

TITLE:
PROPOSED SITE PLAN
(SHEET 1 OF 2)

DRAWN: KT	SCALES @ A1:
CHECKED: JA	1:200
DATE: JUN 23	
DRG No: AA/22/59/04	REV.: -

Armstrong architecture
THE OLD BAKEHOUSE, 21 TIMBER STREET,
CHIPPENHAM, WILTSHIRE. SN15 3BS
01249 404 004 info@armstrongarchitecture.co.uk