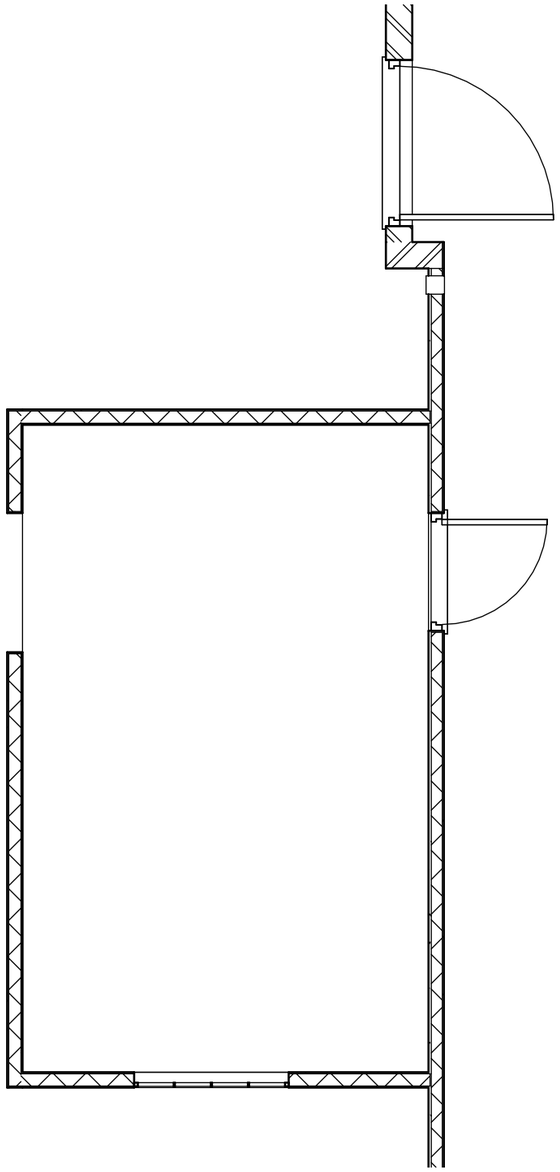

Level 1 - Ground Floor Existing

1 : 50

0m 1m 2m 3m 4m 5m

VISUAL SCALE 1:50 @ A3

Rev No.	Revision Note.	Date	Drawn	Checked

Project number 01930-02

Client Biddesden Fm

Project Listed Barn

Title Existing Plans

Date 20.09.23

Sheet 01

Scale 1 : 50

Drawn by AW

Checked by AW

Paper Size A3

BOURNE VALLEY ASSOCIATES
ANDOVER LANE FARM
FABERSTOWN
ANDOVER
HAMPSHIRE
SP11 9PE
Tel: 01264 850159
Email: info@bournevalley.co.uk

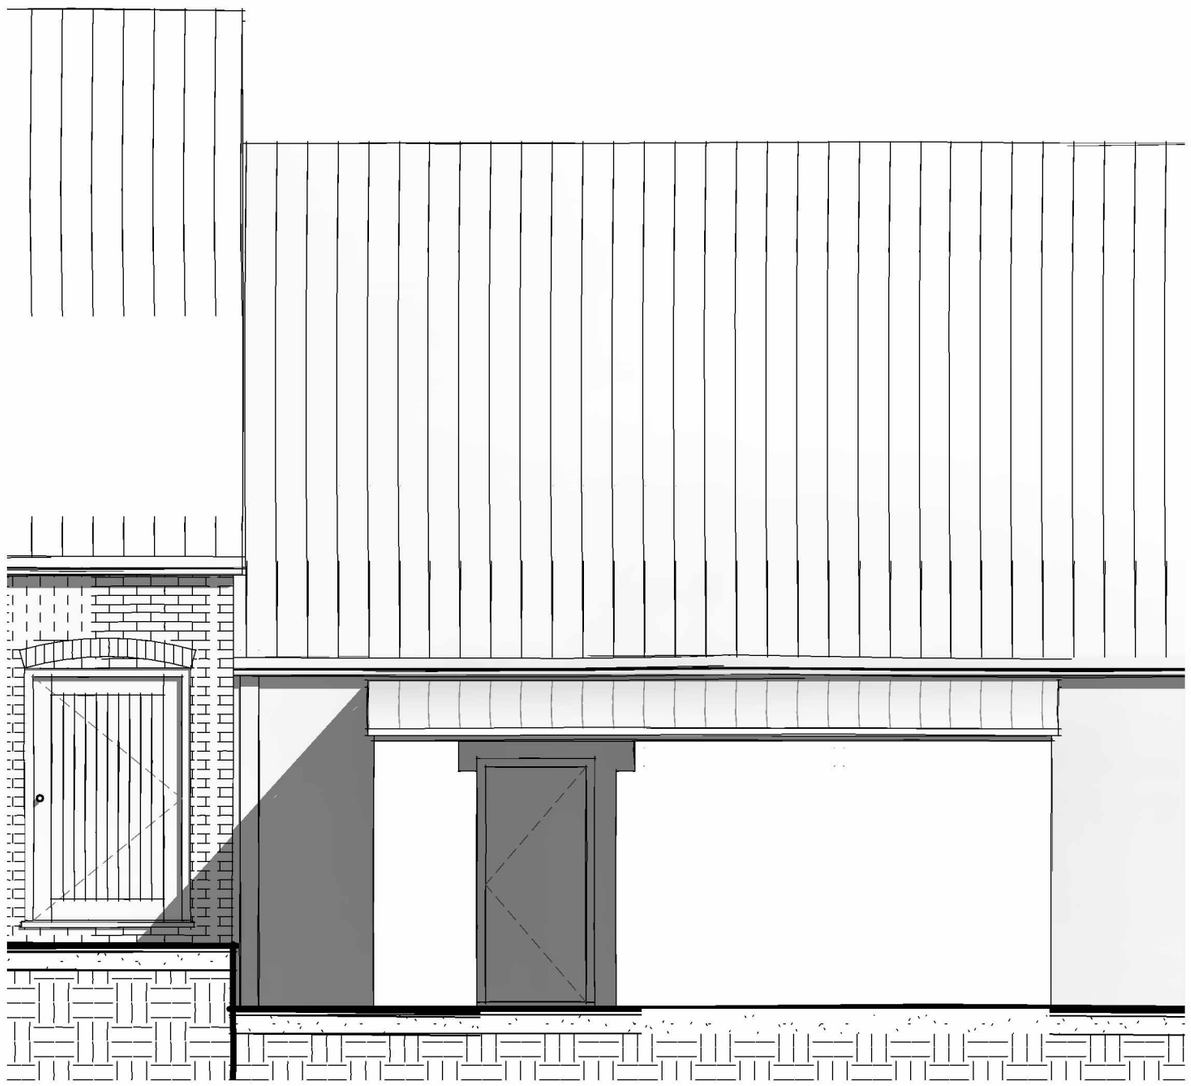

West - Existing
1 : 50

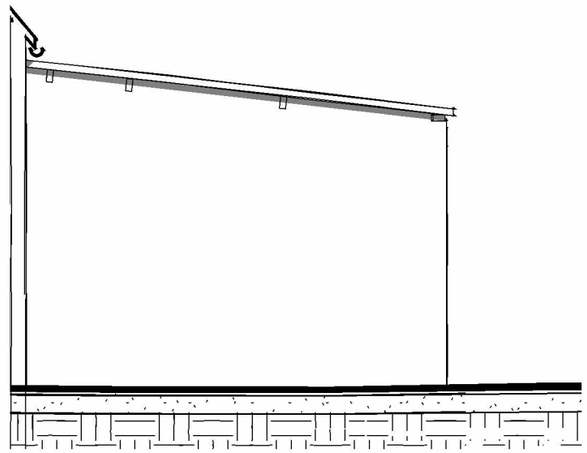

North - Existing
1 : 50

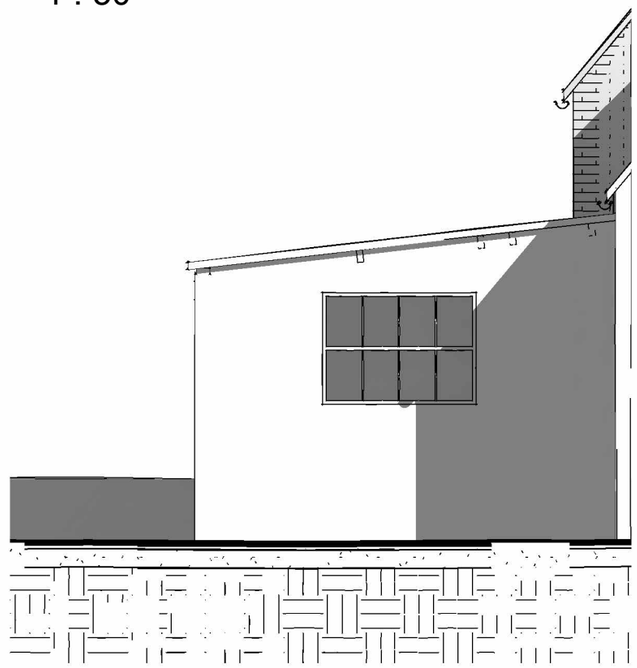

South - Existing
1 : 50

0m 1m 2m 3m 4m 5m

VISUAL SCALE 1:50 @ A3

Rev No.	Revision Note.	Date	Drawn	Checked

Project number 01930-02
Client Biddesden Fm
Project Listed Barn

Title Existing Elevations

Date 20.09.23
Sheet 02
Scale 1 : 50
Drawn by AW
Checked by AW
Paper Size A3

BOURNE VALLEY ASSOCIATES
ANDOVER LANE FARM
FABERSTOWN
ANDOVER
HAMPSHIRE
SP11 9PE
Tel: 01264 850159
Email: info@bournevalley.co.uk

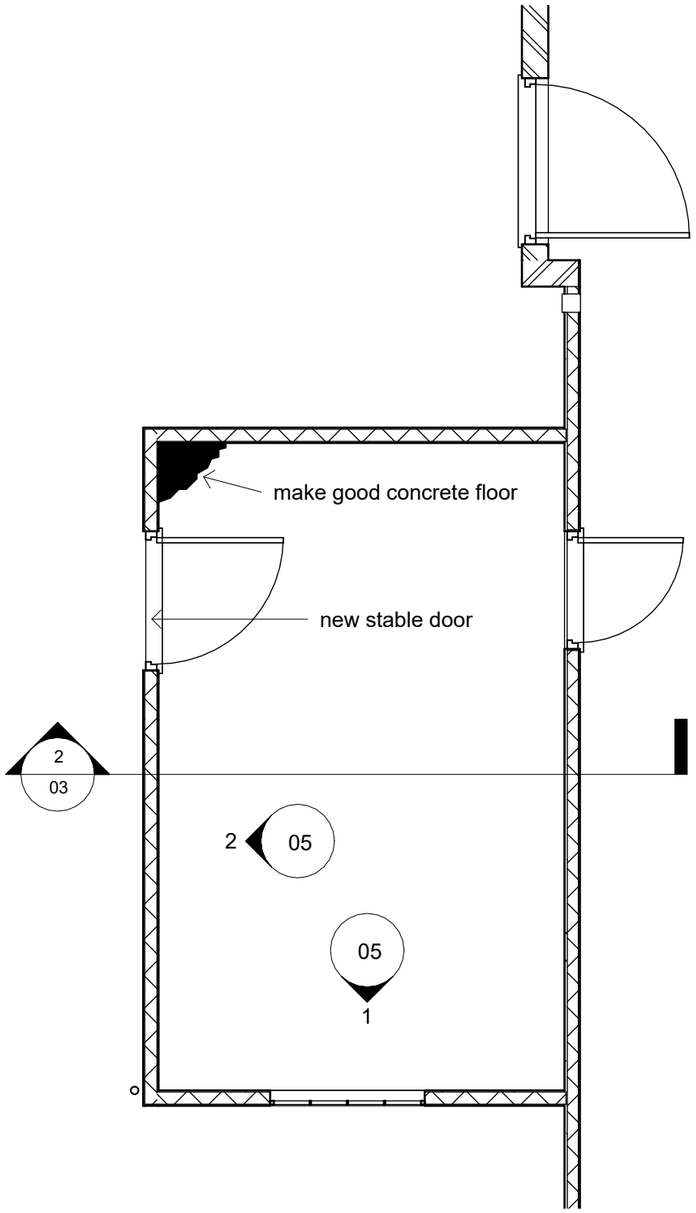

Level 1 - Ground Floor Proposed
1 : 50

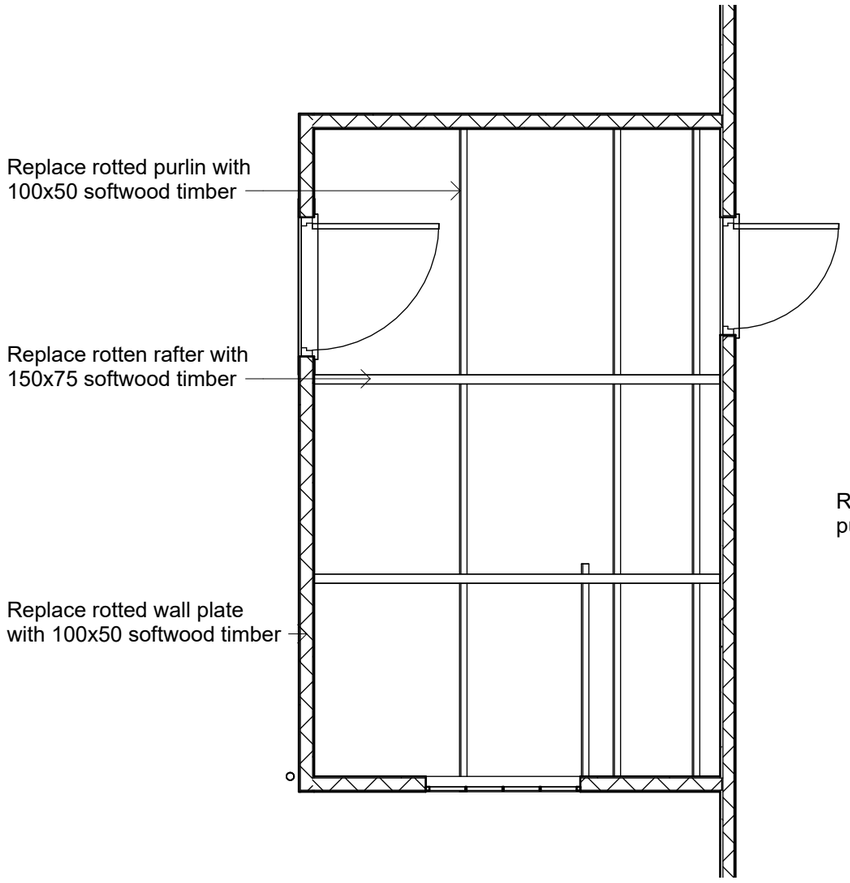

Level 1 - Ceiling Plan
1 : 50

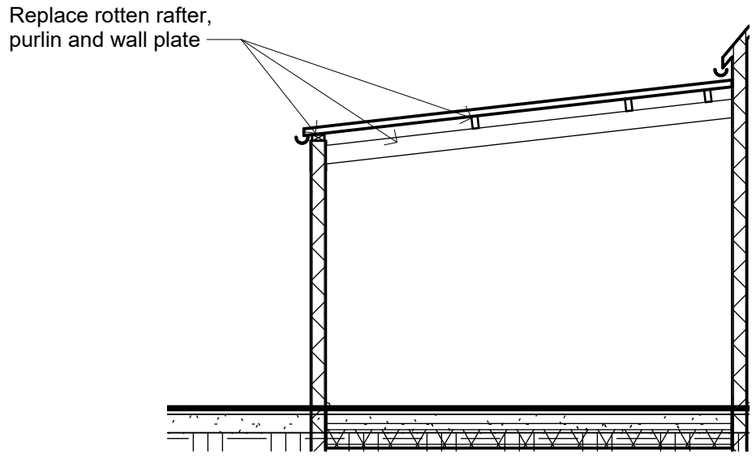

Section 1
1 : 50



VISUAL SCALE 1:50 @ A3

Rev No.	Revision Note.	Date	Drawn	Checked

Project number 01930-02	Client Biddesden Fm	Project Listed Barn
Title: Proposed Plans		
Date 20.09.23	Sheet 03	Scale 1 : 50
Drawn by AW	Checked by AW	Paper Size A3

BOURNE VALLEY ASSOCIATES
ANDOVER LANE FARM
FABERSTOWN
ANDOVER
HAMPSHIRE
SP11 9PE
Tel: 01264 850159
Email: info@bournevalley.co.uk

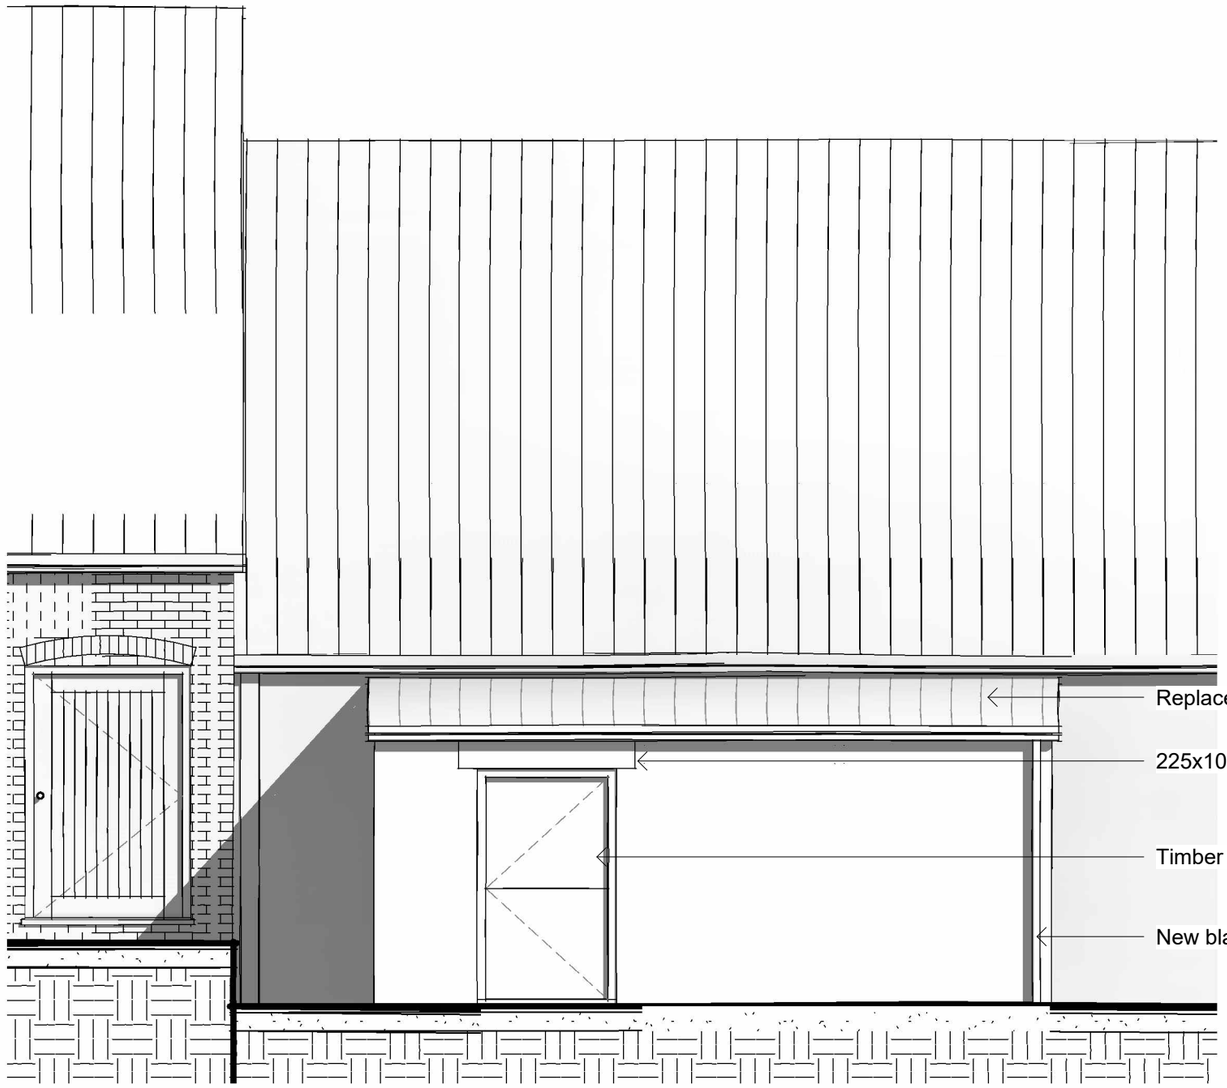

West - Proposed
1 : 50

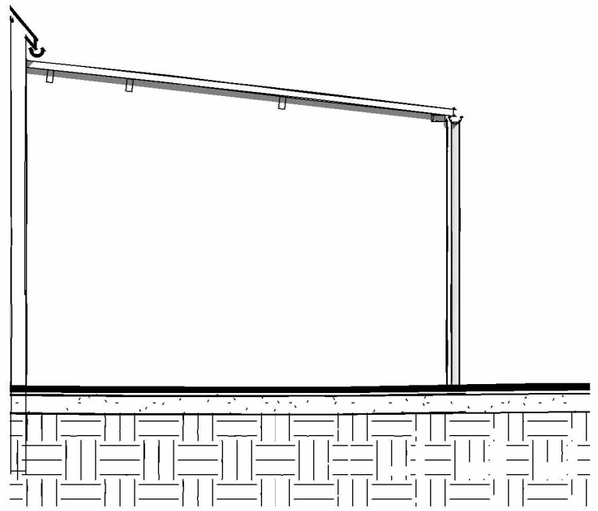

North - Proposed
1 : 50

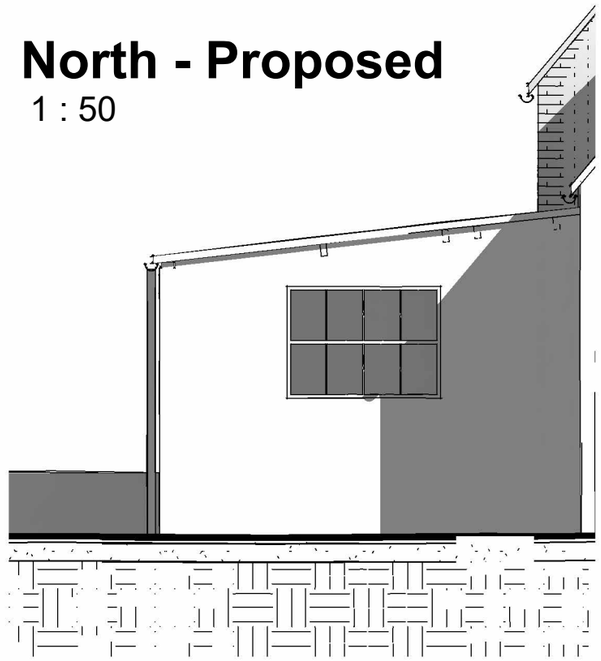

South - Proposed
1 : 50



VISUAL SCALE 1:50 @ A3

Rev No.	Revision Note.	Date	Drawn	Checked

Project number 01930-02	Client Biddesden Fm	Project Listed Barn
Title Proposed Elevations		
Date 20.09.23	Sheet 04	Scale 1 : 50
Drawn by AW	Checked by AW	Paper Size A3

BOURNE VALLEY ASSOCIATES
ANDOVER LANE FARM
FABERSTOWN
ANDOVER
HAMPSHIRE
SP11 9PE
Tel: 01264 850159
Email: info@bournevalley.co.uk

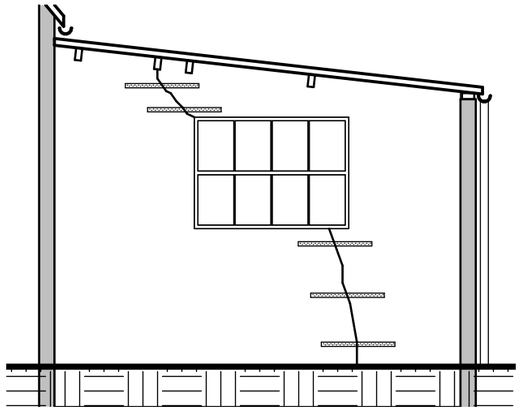

Elevation 1 - a

1 : 50

Existing cracks to be strapped internally with 35x5mm galvanised restaint straps

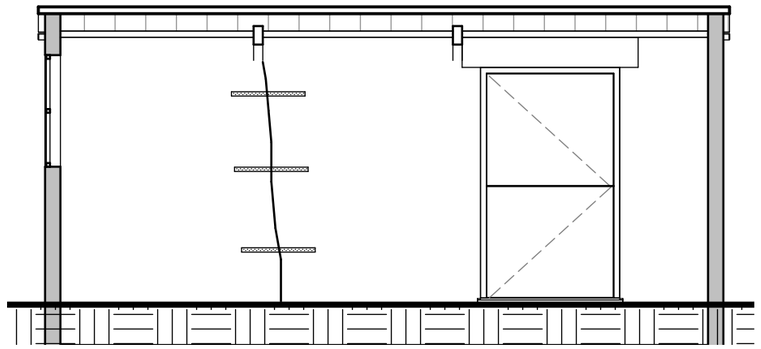

Elevation 2 - a

1 : 50

0m 1m 2m 3m 4m 5m

VISUAL SCALE 1:50 @ A3

Rev No.	Revision Note.	Date	Drawn	Checked

Project number 01930-02

Client Biddesden Fm

Project Listed Barn

Title Masonry Repairs

Date 20.09.23

Sheet 05

Scale 1 : 50

Drawn by AW

Checked by AW

Paper Size A3

BOURNE VALLEY ASSOCIATES
ANDOVER LANE FARM
FABERSTOWN
ANDOVER
HAMPSHIRE
SP11 9PE
Tel: 01264 850159
Email: info@bournevalley.co.uk