Development Management, Economic Development and Planning,
County Hall, Bythesea Road, Trowbridge, BA14 8JN
Tel: 0300 456 0114 Email: developmentmangement@wiltshire.gov.uk

Wiltshire Council

Application for tree works: works to trees subject to a tree preservation order (TPO) and/or notification of proposed works to trees in a conservation area.

Town and Country Planning Act 1990

You can complete and submit this form electronically via the Planning Portal by visiting www.planningportal.gov.uk/apply

Publication of applications on planning authority websites

Please note that the information provided on this application form and in supporting documents may be published on the Authority's website. If you require any further clarification, please contact the Authority's planning department.

Please complete using block capitals and black ink.
You must use this form if you are applying for work to trees protected by a tree preservation order (TPO). (You may also use it to give notice of works to trees in a conservation area).
It is important that you read the accompanying guidance notes before filling in the form. Without the correct information, your application / notice cannot proceed.

1. Applicant Name and Address

Title:	MR	First name:	EDWARD		
Last name:	HALE				
Company (optional):	SALISBURY CATHEDRAL				
Unit:		House number:	6	House suffix:	
House name:	CHAPTER OFFICE				
Address 1:	THE CLOSE				
Address 2:					
Address 3:					
Town:	SALISBURY				
County:	WILTSHIRE				
Country:					
Postcode:	SP1 2EG				

2. Agent Name and Address

Title:		First name:			
Last name:					
Company (optional):					
Unit:		House number:		House suffix:	
House name:					
Address 1:					
Address 2:					
Address 3:					
Town:					
County:					
Country:					
Postcode:					

3. Trees Location

If all trees stand at the address shown in Question 1, go to Question 4. Otherwise, please provide the full address/location of the site where the tree(s) stand (including full postcode where available)

Unit:	
House number:	70
House suffix:	
House name:	LEADEN HALL
Address 1:	THE CLOSE
Address 2:	
Address 3:	
Town:	SALISBURY
County:	WILTSHIRE
Postcode (if known):	SP1 2EN

If the location is unclear or there is not a full postal address, either describe as clearly as possible where it is (for example, 'Land to the rear of 12 to 18 High Street' or 'Woodland adjoining Elm Road') or provide an Ordnance Survey grid reference:

Description:

4. Trees Ownership

Is the applicant the owner of the tree(s): ☐ Yes ☐ No

If 'No' please provide the address of the owner (if known and if different from the trees location)

Title:	
First name:	
Last name:	
Company (optional):	
Unit:	
House number:	
House suffix:	
House name:	
Address 1:	
Address 2:	
Address 3:	
Town:	
County:	
Country:	
Postcode:	

Telephone numbers

Country code:	National number:	Extension number:

Country code:	Mobile number (optional):

Country code:	Fax number (optional):

Email address (optional):

5. What Are You Applying For?

Are you seeking consent for works to tree(s) subject to a TPO? ☑ Yes ☐ No

Are you wishing to carry out works to tree(s) in a conservation area? ☑ Yes ☐ No

6. Tree Preservation Order Details

If you know which TPO protects the tree(s), enter its title or number below.

7. Identification of Tree(s) And Description of Works

Please identify the tree(s) and provide a full and clear specification of the works you want to carry out. Continue on a separate sheet if necessary. You might find it useful to contact an arborist (tree surgeon) for help with defining appropriate work. Where trees are protected by a TPO, please number them as shown in the First Schedule to the TPO where this is available. Use the same numbers on your sketch plan (see guidance notes).

Please provide the following information below: tree species (and the number used on the sketch plan) and description of works. Where trees are protected by a TPO you must also provide reasons for the work and, where trees are being felled, please give your proposals for planting replacement trees (including quantity, species, position and size) or reasons for not wanting to replant.

E.g. Oak (T3) - fell because of excessive shading and low amenity value. Replant with 1 standard ash in the same place.

COPPER BEECH AT REAR OF MAIN BUILDING HAS GANODERMA APPLANTUM FUNGAL BODIES AT BASE. ARBORICULTURALIST HAS RECOMMENDED REDUCING THE HEIGHT BY 2-3M. IT IS SHELTERED BY ADJACENT LONDON PLANE ON WEST SIDE

7. Identification of Tree(s) And Description of Works continued ...

SEE ATTACHED LOCATION PLAN

8. Trees - Additional Information

Additional information may be attached to electronic communications or provided separately in paper format.

For all trees
A sketch plan clearly showing the position of trees listed in Question 7 must be provided when applying for works to trees covered by a TPO. A sketch plan is also advised when notifying the LPA of works to trees in a conservation area (see guidance notes). It would also be helpful if you provided details of any advice given on site by an LPA officer.

For works to trees covered by a TPO
Please indicate whether the reasons for carrying out the proposed works include any of the following. If so, your application must be accompanied by the necessary evidence to support your proposals. (See guidance notes for further details)

1. **Condition of the tree(s)** - e.g. it is diseased or you have fears that it might break or fall: ☑ Yes ☐ No
   If YES, you are required to provide written arboricultural advice or other diagnostic information from an appropriate expert.

2. **Alleged damage to property** - e.g. subsidence or damage to drains or drives. ☐ Yes ☑ No
   If YES, you are required to provide for:

   Subsidence
   A report by an engineer or surveyor, to include a description of damage, vegetation, monitoring data, soil, roots and repair proposals. Also a report from an arboriculturist to support the tree work proposals.

   Other structural damage (e.g. drains, walls and hard surfaces)
   Written technical evidence from an appropriate expert, including description of damage and possible solutions.

Documents and plans (for any tree)
Are you providing separate information (e.g. an additional schedule of work for Question 7)? ☑ Yes ☐ No

If YES, please provide the reference numbers of plans, documents, professional reports, photographs etc. in support of your application. If they are being provided separately from this form, please detail how they are being submitted.

LOCATION PLAN
TABLE 2 - SURVEY SCHEDULE - EXTRACT FROM WH LANDSCAPE REPORT

9. Authority Employee / Member

With respect to the Authority, I am:

(a) a member of staff (c) related to a member of staff

(b) an elected member (d) related to an elected member

Do any of these statements apply to you?

☐ Yes ☑ No

If Yes, please provide details of the name, relationship and role

10. Application For Tree Works - Checklist

Only one copy of the application form and additional information (Question 8) is required. Please use the guidance and this checklist to make sure that this form has been completed correctly and that all relevant information is submitted. Please note that failure to supply precise and detailed information may result in your application being rejected or delayed. You do not need to fill out this section, but it may help you to submit a valid form.

Sketch Plan

- A sketch plan showing the location of all trees (see Question 8) ☑

For all trees
(see Question 7)

- Clear identification of the trees concerned ☑
- A full and clear specification of the works to be carried out ☑

For works to trees protected by a TPO
(see Question 7)

Have you:

- stated reasons for the proposed works? ☑
- provided evidence in support of the stated reasons? in particular:
  - if your reasons relate to the condition of the tree(s) - written evidence from an appropriate expert ☑
  - if you are alleging subsidence damage - a report by an appropriate engineer or surveyor and one from an arboriculturist. ☐
  - in respect of other structural damage - written technical evidence ☐
- included all other information listed in Question 8? ☑

11. Declaration - Trees

I/we hereby apply for planning permission/consent as described in this form and the accompanying plans/drawings and additional information. I/we confirm that, to the best of my/our knowledge, any facts stated are true and accurate and any opinions given are the genuine opinions of the person(s) giving them.

Signed - Applicant: [redacted]

Or signed - Agent:

Date (DD/MM/YYYY): 29/09/2023 (This date must not be before the date of sending or hand-delivery of the form)

12. Applicant Contact Details

Telephone numbers

Country code: National number: Extension number: [redacted]

13. Agent Contact Details

Telephone numbers


Country code: National number: Extension number:

Country code: Mobile number (optional):

Country code: Fax number (optional):

Email address (optional):

Electronic communication - If you submit this form by e-mail the LPA may communicate with you in the same manner.
(Please see guidance notes)

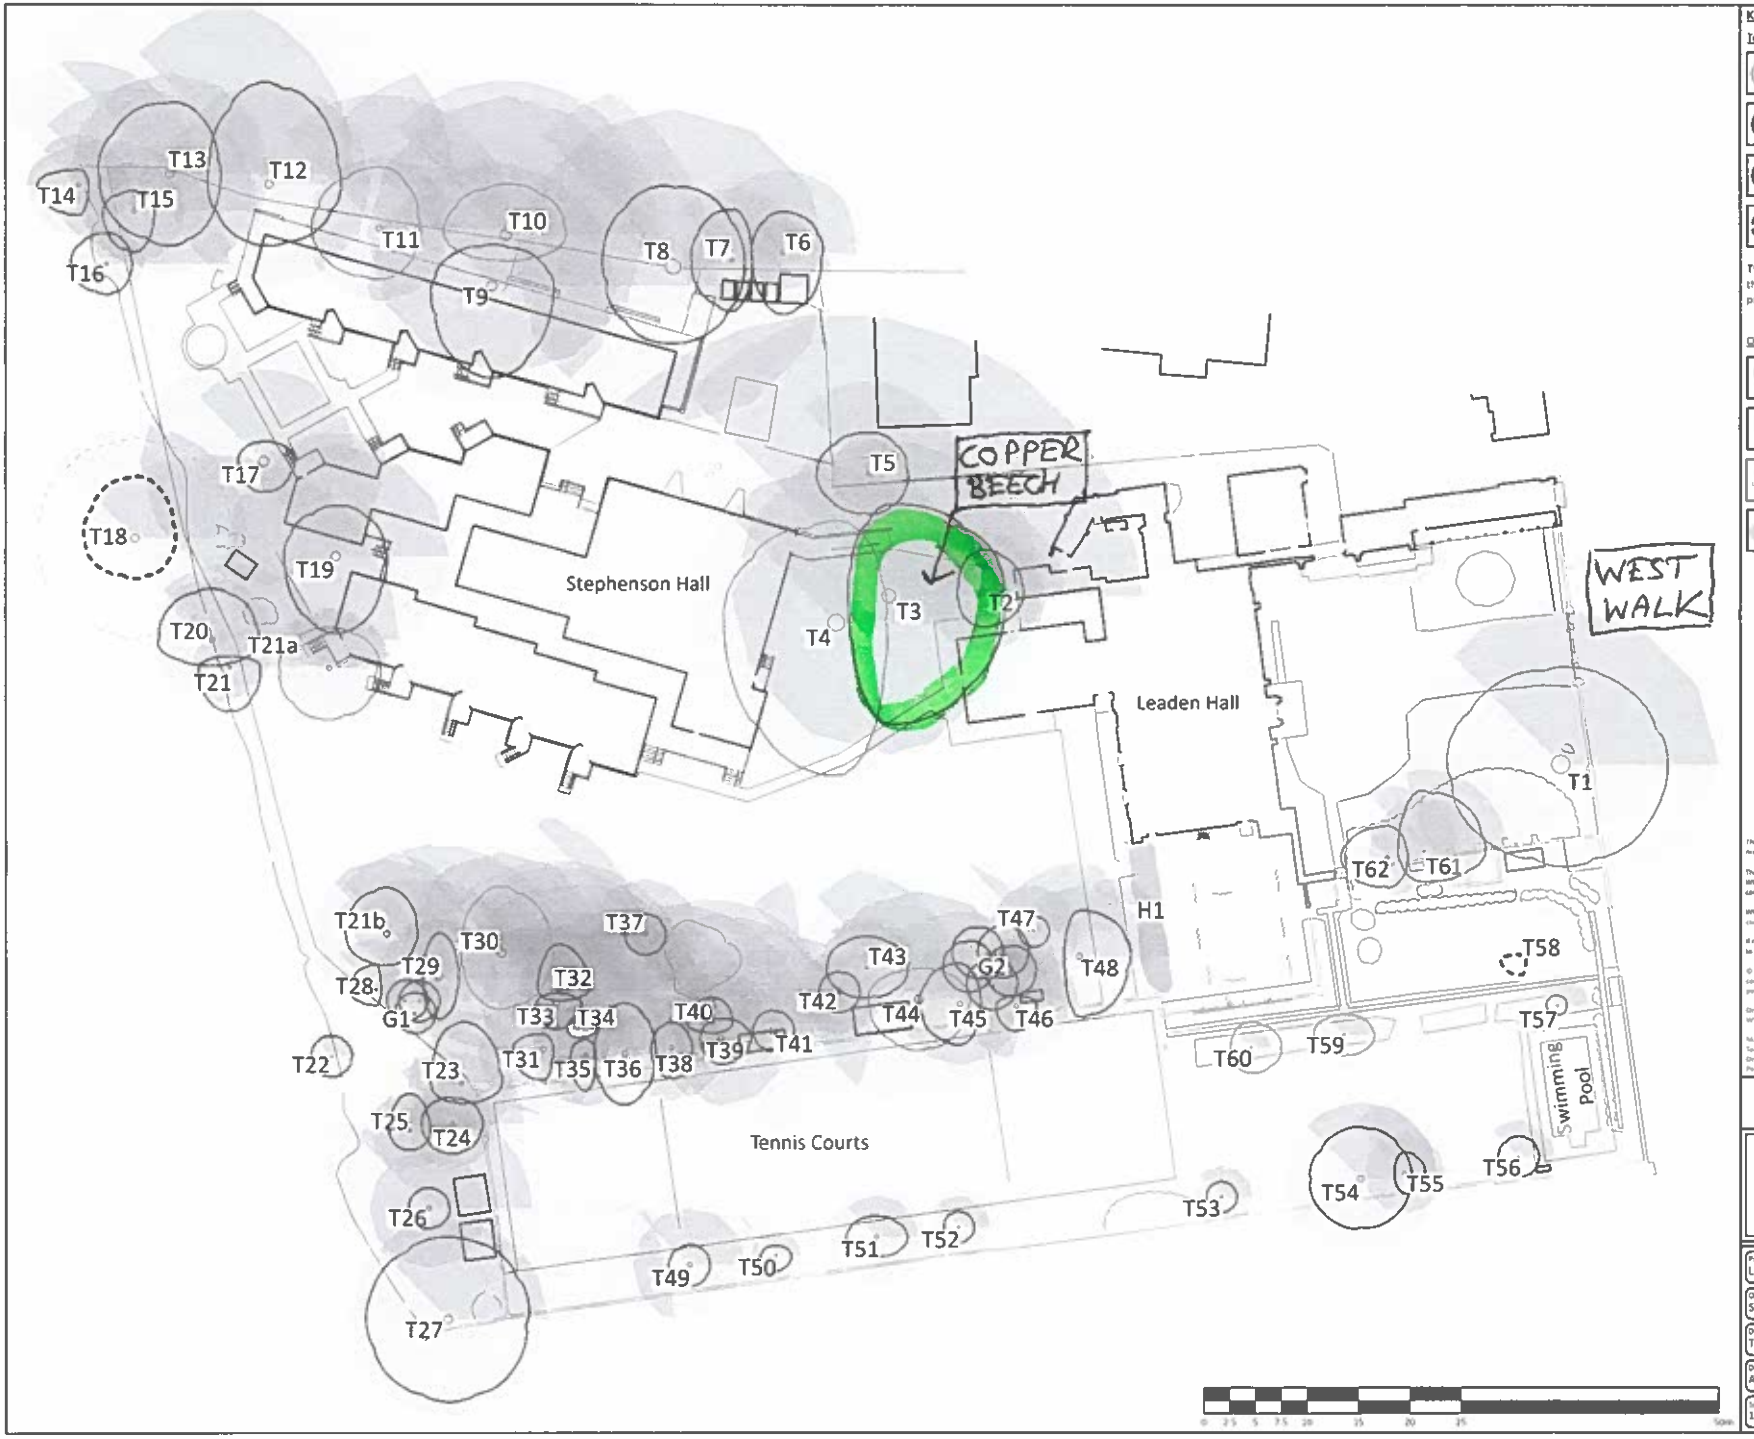

KEY:

Tree Retention Categories

- 'A' Category
- 'B' Category
- 'C' Category
- 'U' Category

The Tree Retention Categories symbols shown in the key are for reference and may not always be present on the plan.

Other Plan Features

- Shading Arc
- Root Protection Area (RPA)
- RPA of U Grade Tree
- Hedge

The Tree Retention Categories symbols shown in the key are for reference and may not always be present on the plan.

This drawing has been prepared in accordance with the scope of WHLandscape's appointment with its client and is subject to the terms and conditions of that appointment.

WHLandscape accepts no liability for any use of this drawing other than by its client and only for the purposes for which it was prepared and provided.

If received electronically it is the recipient's responsibility to print this drawing to the correct scale. Refer to written dimensions where provided.

© Copyright WH Landscape Consultancy Ltd. This drawing is issued on the condition it is not reproduced, retained or disclosed to any unauthorised person, either wholly or in part without the written consent of WHLandscape.

Ordnance Survey © Crown Copyright 2021. All rights reserved. WHLandscape licence number: LAN1001423

Map data shown may contain Ordnance Survey products supplied by Pear Technology Services Ltd. Email: info@peartechnology.co.uk
Ordnance Survey © Crown Copyright and database rights 2021
Pear Technology Services Ltd licence number: 100031448

WHLandscape
Sandcliffe House, Northgate Street
Devizes, Wiltshire SN10 1JT
t 01380 727539 e info@whlandscape.co.uk

Project	Leaden Hall, Salisbury
On behalf of	Salisbury Cathedral Chapter
Drawing title	Tree Constraints Plan
Drawing number	ARB-1678-01
Rev.	
Date	Aug 23
Scale	1:500 @ A3
DB	SM
CB	WH

Table 2 BS5837 Survey Schedule

Site: Leaden Hall, Salisbury

Client: Salisbury Cathedral Chapter

Date: 24th July 2023

Tree/Tag. No	Species	Tree Height (m)	Stem Diameter (mm)	Crown spread (m)				Height & Direction of 1st Branch	Min. Crown Clearance (m)				Life Stage	Physiological Condition	Structural Condition: CROWN/STEM/BASE General Observations: Preliminary Management Recommendations	Estimated Remaining Contribution	Retention Category	RPA R (m)	RPA A (m^2)
				N	E	S	W		N	E	S	W							
T1	London plane *Platanus x hispanica*	28	1800	9.5	10.5	10	11	5n	1.5	2	3	1.5	OM	G	**G/G/G** Some burrs on secondary branching structure Occasional moderate deadwood in crown	>40	A1	15.0	707
T2	Yew *Taxus baccata*	8	380 290	4	4	3.5	2.5	-	1	1.5	1.5	1	M	G	**G/G/G** Wisteria colonising crown on east side	>40	B1	5.7	102
T3	Copper beech *Fagus sylvatica 'Purpurea'*	28	1370	9	11.5	12.5	4	5s	2	5	2.5	4	OM	G	**G/G/F** Crown unbalanced to east from phototrophic growth and competition of plane tree to west Two *Ganoderma applanatum* fungal fruiting bodies on buttress roots at base on east side Supporting buttress roots on west side appear sound Reduce height & lateral branches on N,E and south side by 2-3m	>20	B1	15.0	707
T4	London plane *Platanus x hispanica*	30	1700	10	5	15	11	10s	4	22	2	12	OM	G	**G/G/G** Unbalanced to west from phototrophic growth	>40	A1	15.0	707
T5	Copper beech *Fagus sylvatica 'Purpurea'*	9	300	4	4	4	5	1s	4	4.5	2	4	EM	G	**G/G/G** On adjacent land	>40	C1	3.6	41
T6	Yew *Taxus baccata*	8	300	4	4	6	3	-	2	2	2	2	M	G	**G/#/#** On adjacent land Values estimated	>40	B1	3.6	41
T7	Yew *Taxus baccata*	7	400	5	2	5	4	-	2	2	2	2	M	G	**G/#/#** On adjacent land Values estimated	>40	B1	4.8	72

Copper Beech, Leaden Hall, The Close, Salisbury



