

THIS DRAWING IS COPYRIGHT ©
Only work from figured dimensions. Dimensions to masonry walls exclude any finishes/dryling. All Dimensions must be checked on site. Any discrepancies must be reported before proceeding with any work. Drawings must be read in conjunction with specifications.

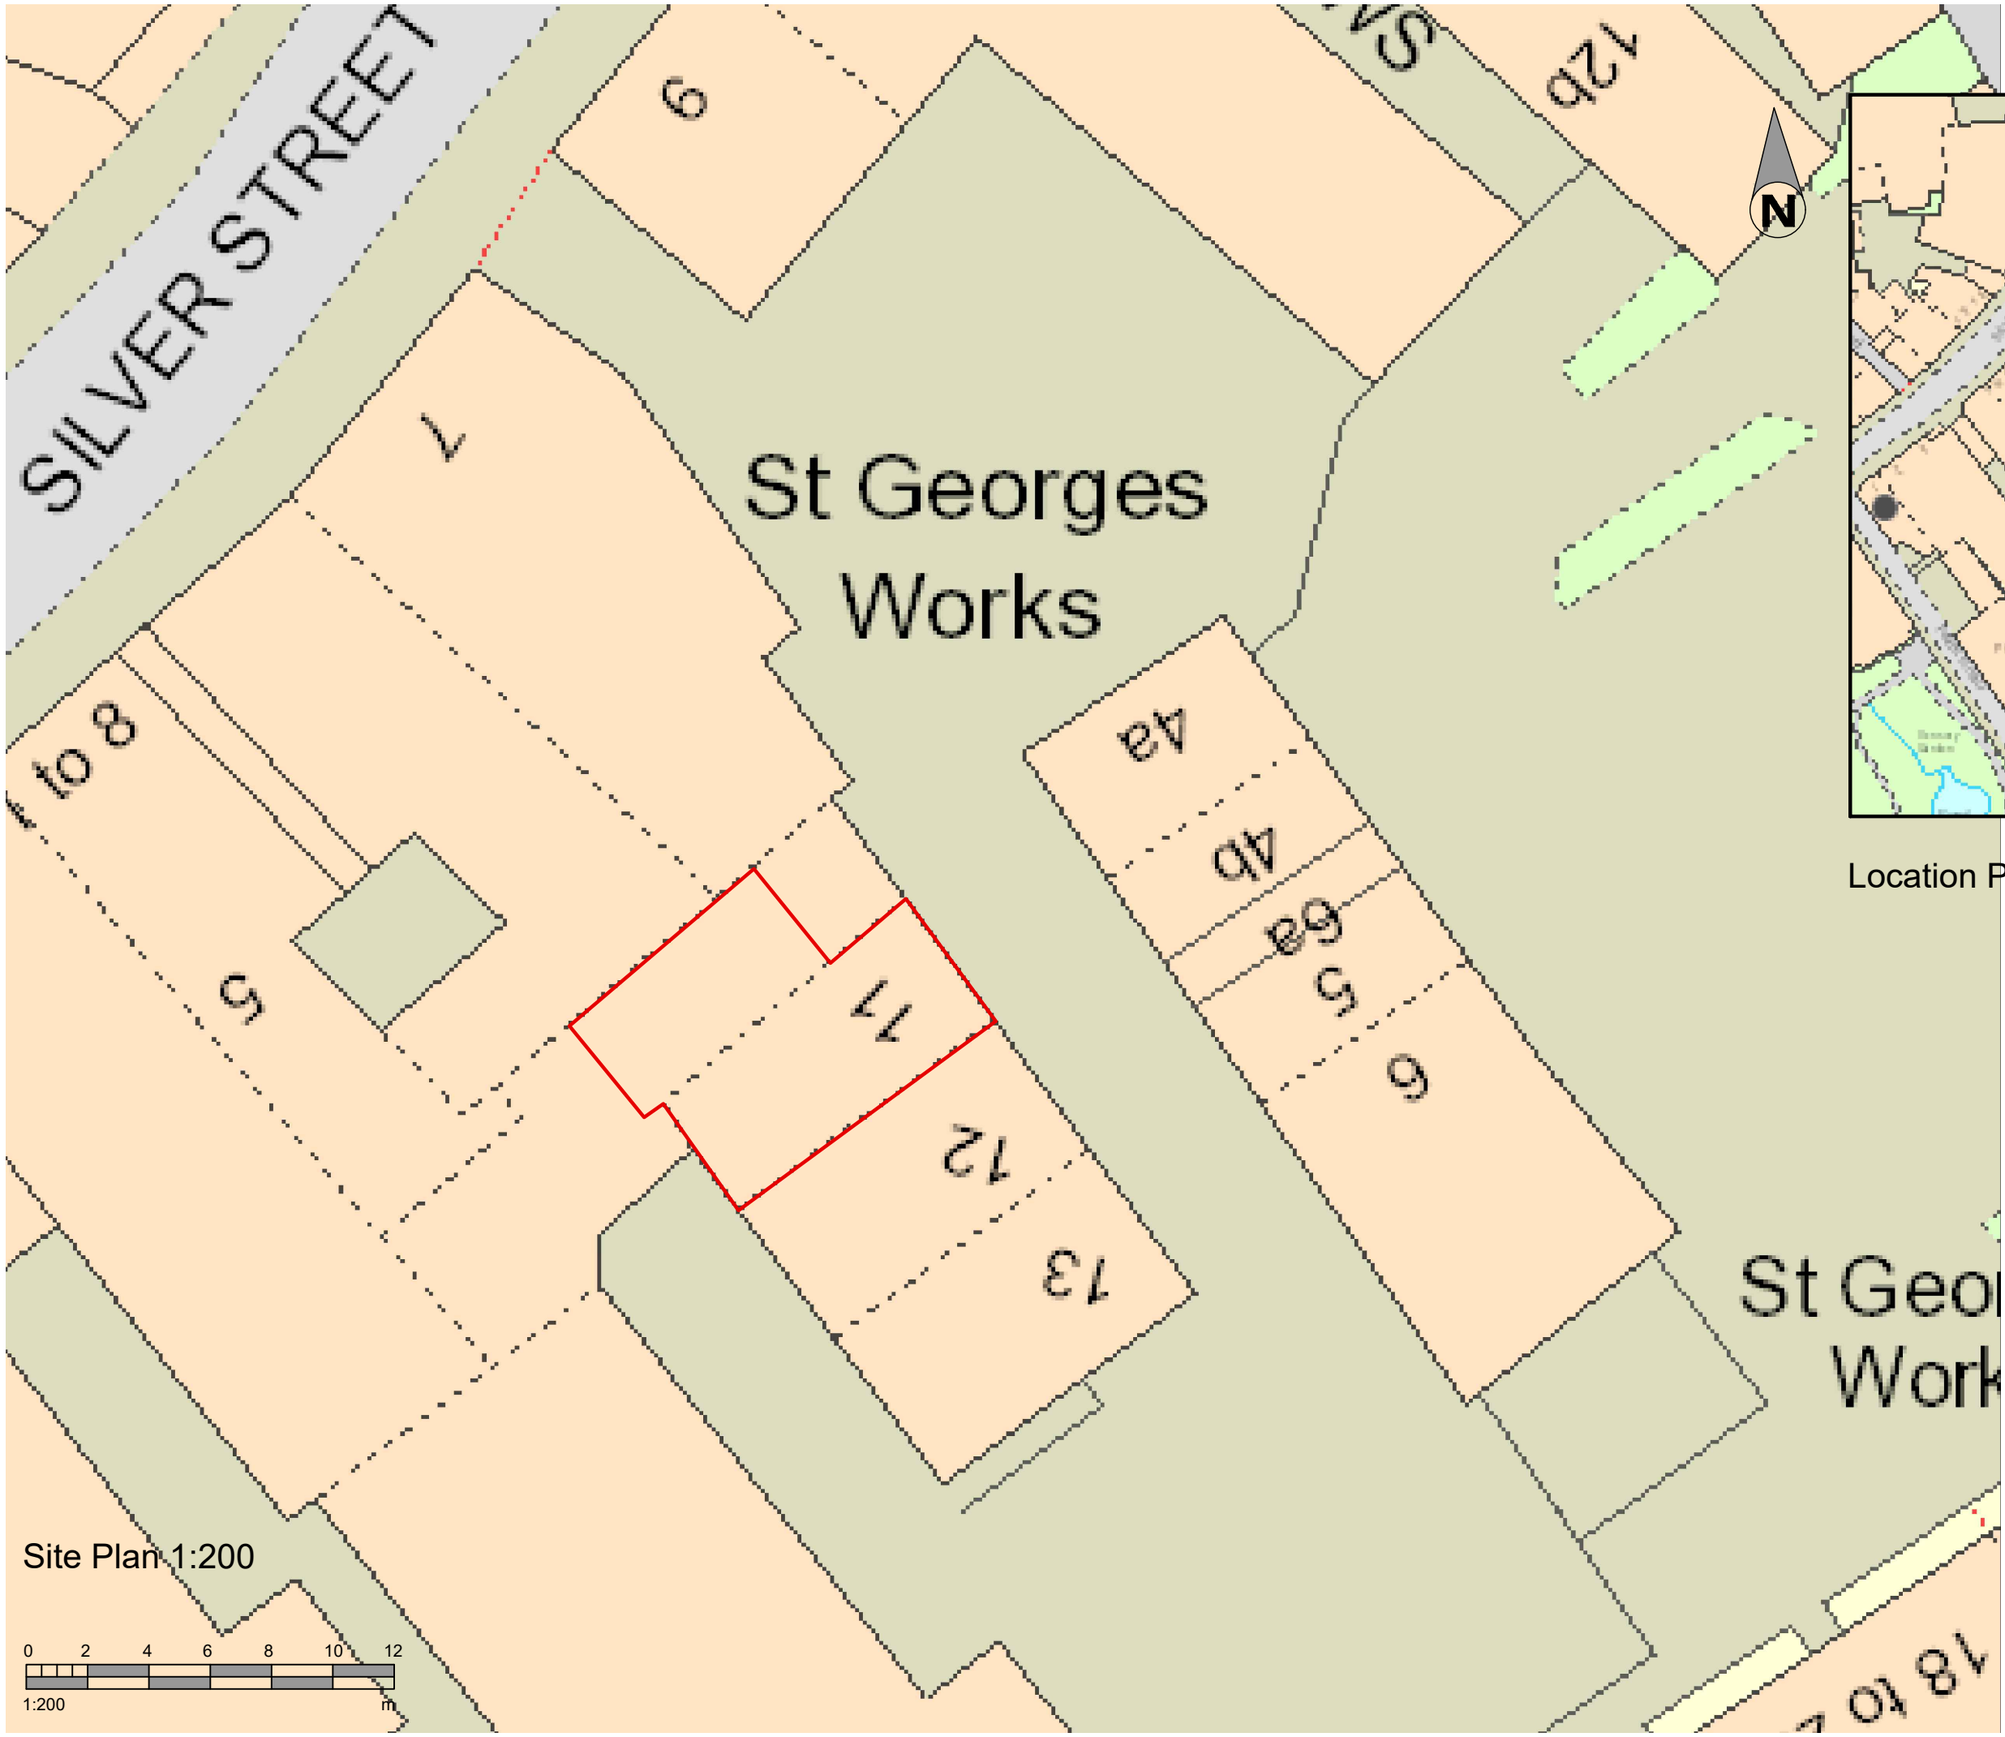

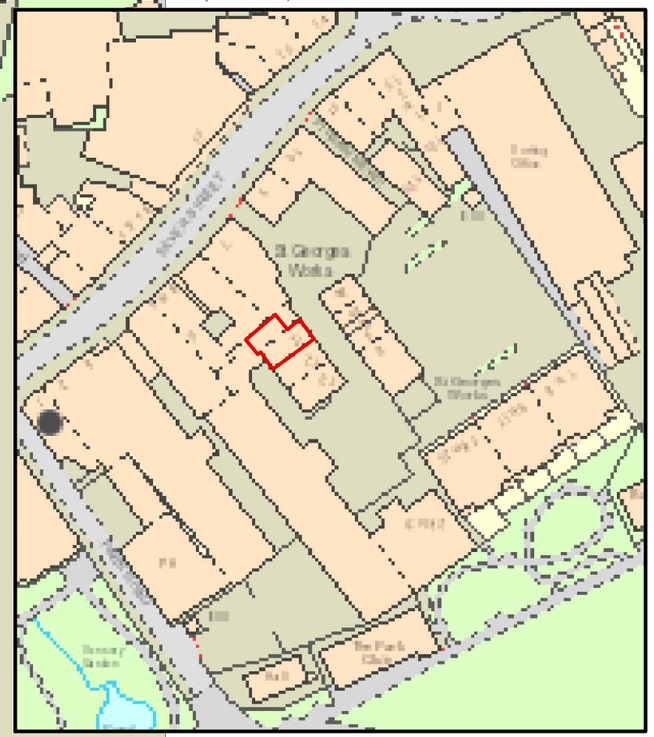

Location Plan 1:1250

PLANNING

Rev/Date

Love Property
Architectural Consultancy
07722 030663
www.love-property.uk
james@love-property.uk
Lynley House, Trowbridge
Wiltshire BA14 7UH

Client
Friary Vintners Ltd

Project
Proposed Change of use at
11 St. Georges Works,
Silver Street
Trowbridge
BA14 8AA


Title
Location & Site Plan

Scale	Date	Drawn
1:1250 /1:200@A3	Aug 2023	JLG

Drawing No. FDS/23/01

Revision

THIS DRAWING IS COPYRIGHT ©
Only work from figured dimensions. Dimensions to masonry walls exclude any finishes/dryling. All Dimensions must be checked on site. Any discrepancies must be reported before proceeding with any work. Drawings must be read in conjunction with specifications.

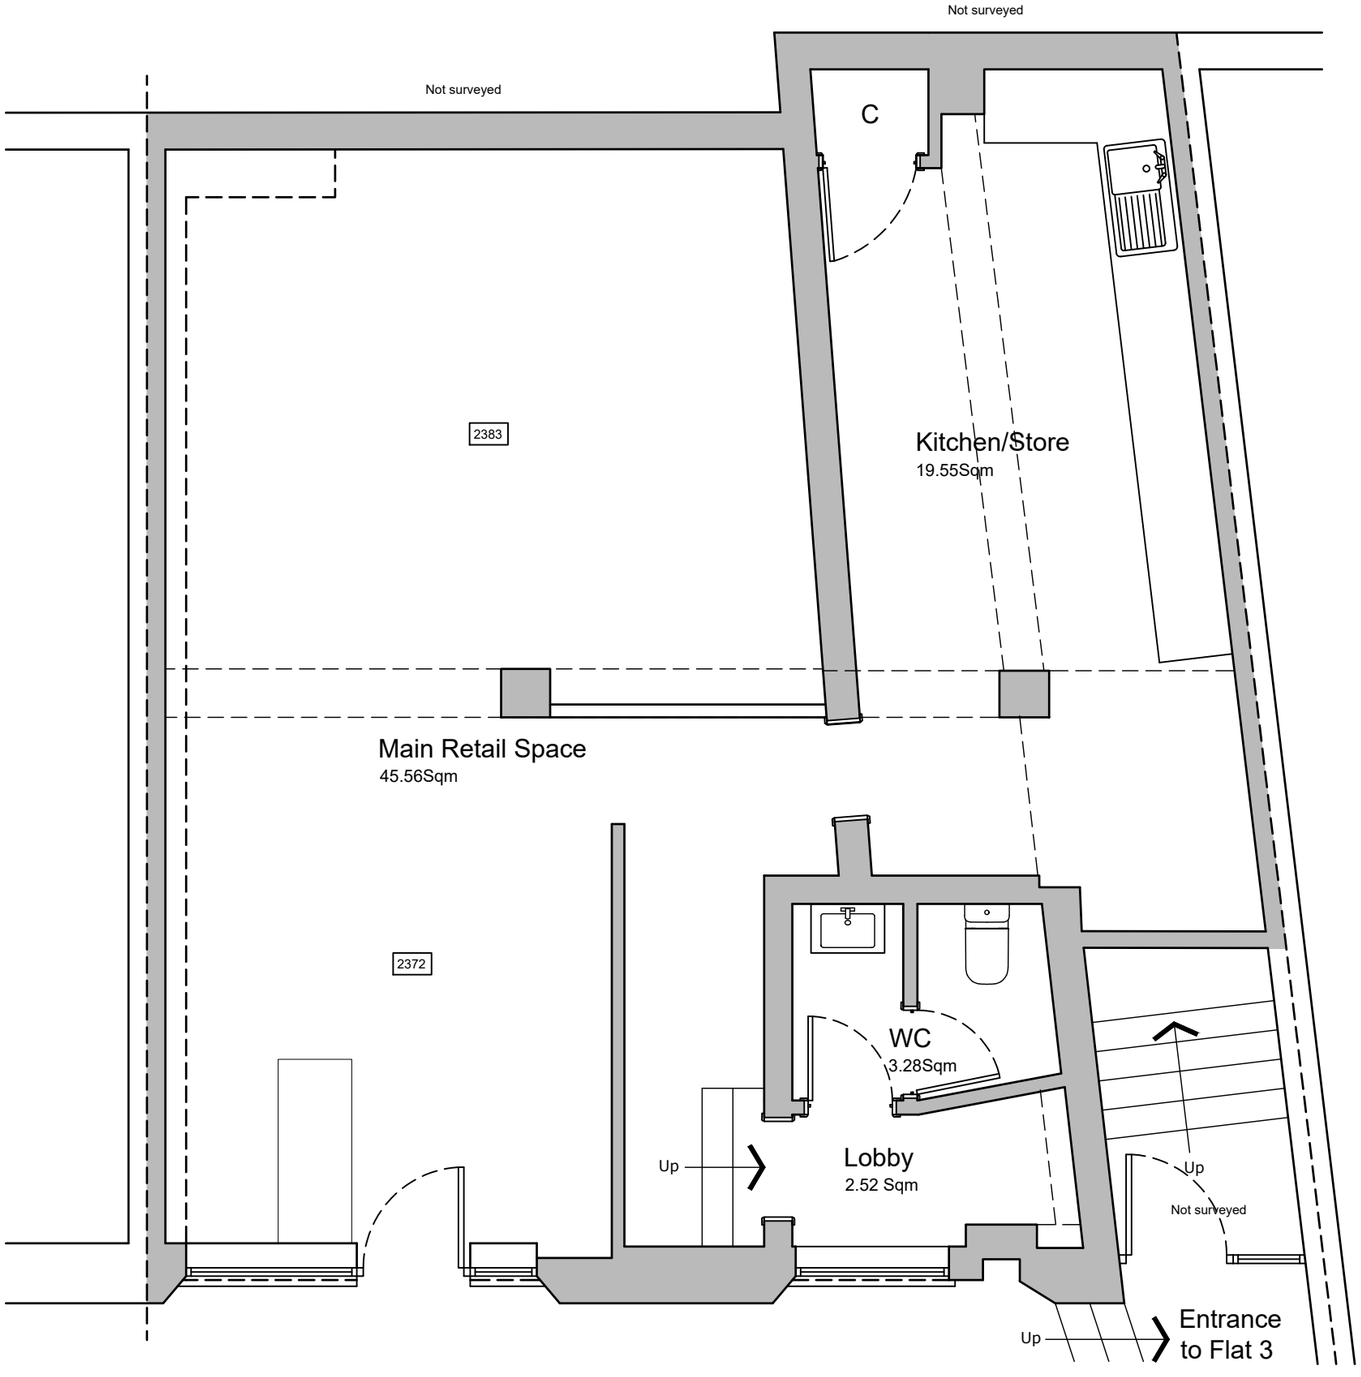

Ground Floor Plan

0 1 2 3 4 5
1:50 m

PLANNING

Rev/Date

Love Property
Architectural Consultancy
07722 030663
www.love-property.uk
james@love-property.uk
Lynley House, Trowbridge
Wiltshire BA14 7UH

Client
Friary Vintners Ltd

Project
Proposed Change of use at
11 St. Georges Works,
Silver Street
Trowbridge
BA14 8AA

Title
Existing Ground Floor Plan

Scale	Date	Drawn
1:50@A3	Aug 2023	JLG

Drawing No. Revision
FDS/23/02

THIS DRAWING IS COPYRIGHT ©
Only work from figured dimensions. Dimensions to masonry walls exclude any finishes/dryling. All Dimensions must be checked on site. Any discrepancies must be reported before proceeding with any work. Drawings must be read in conjunction with specifications.



Existing North East Elevation

Please Note: No alterations are proposed for the shop front. New signage will be installed on the black banner above the Entrance and on the hanging sign. Possibly illuminated.

PLANNING

Rev/Date

Love Property
Architectural Consultancy
07722 030663
www.love-property.uk
james@love-property.uk
Lynley House, Trowbridge
Wiltshire BA14 7UH

Client
Friary Vintners Ltd


Project
Proposed Change of use at
11 St. Georges Works,
Silver Street
Trowbridge
BA14 8AA

Title
Existing Front Elevation

Scale	Date	Drawn
NTS@A3	Aug 2023	JLG

Drawing No. Revision
FDS/23/03

THIS DRAWING IS COPYRIGHT ©
Only work from figured dimensions. Dimensions to masonry walls exclude any finishes/dryling. All Dimensions must be checked on site. Any discrepancies must be reported before proceeding with any work. Drawings must be read in conjunction with specifications.

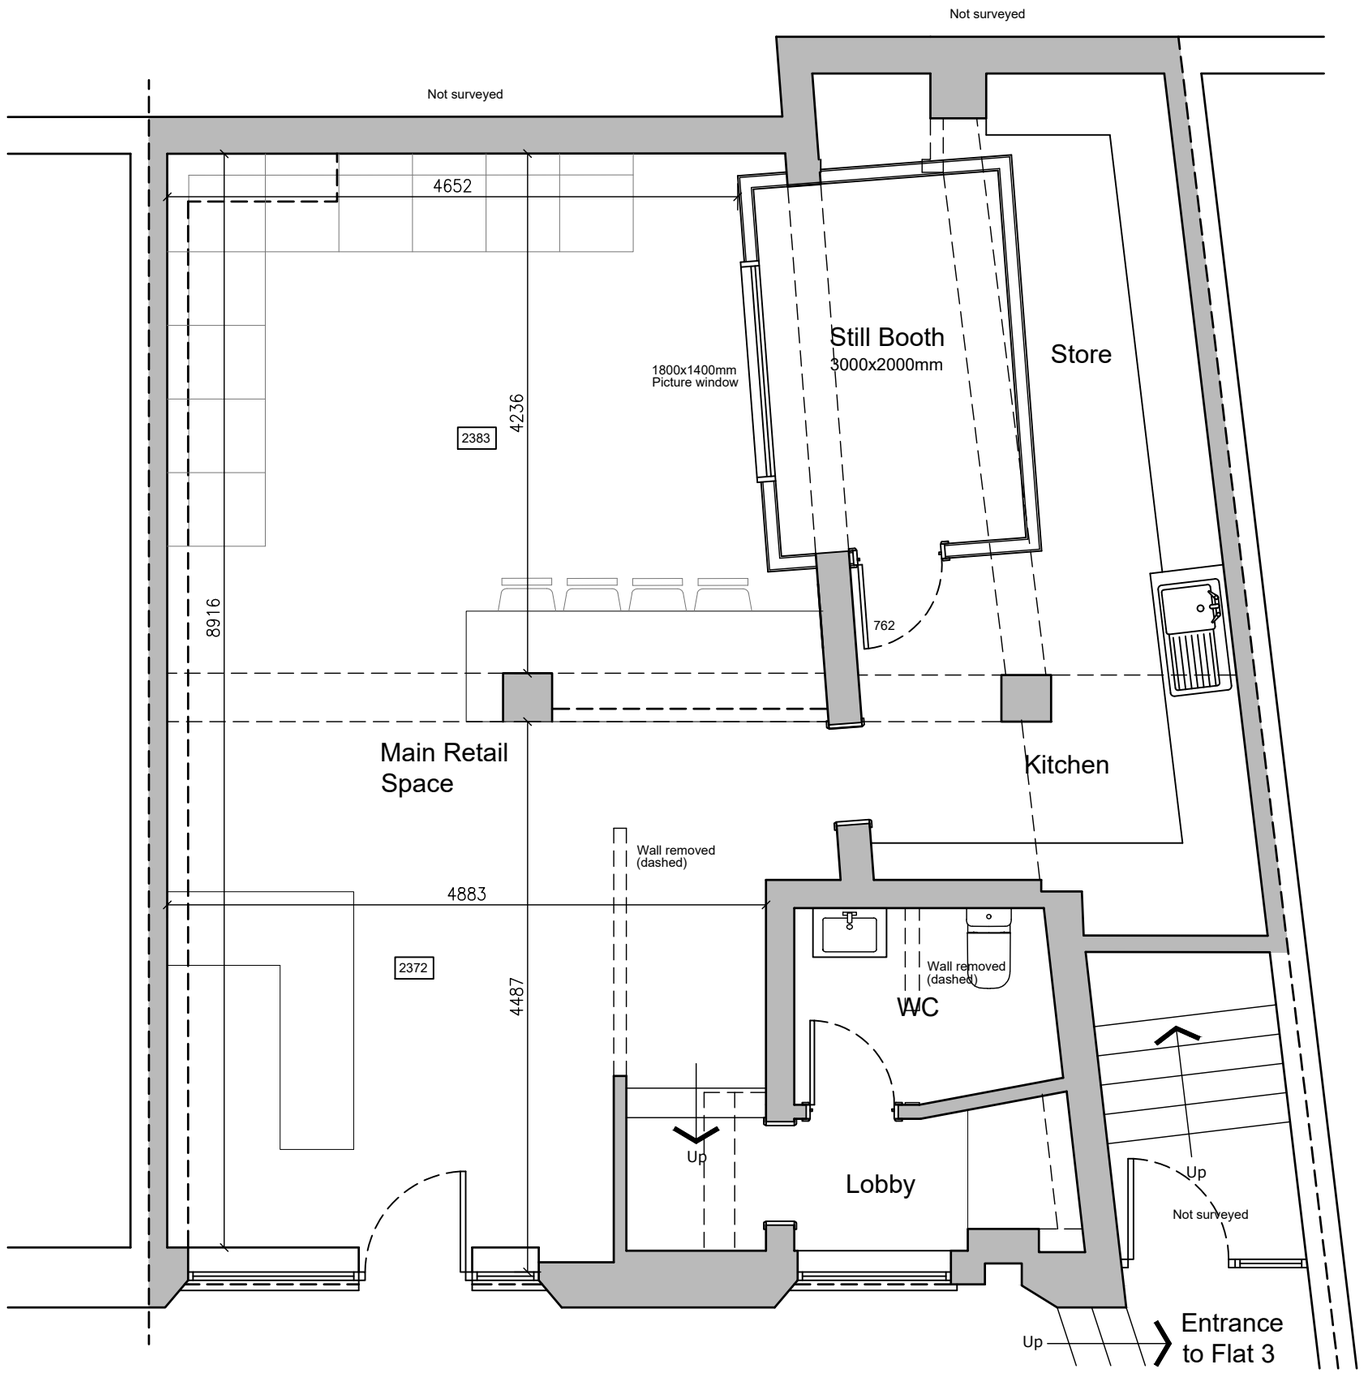

Ground Floor Plan

0 1 2 3 4 5
1:50 m

PLANNING

Rev/Date

Love Property
Architectural Consultancy
07722 030663
www.love-property.uk
james@love-property.uk
Lynley House, Trowbridge
Wiltshire BA14 7UH

Client
Friary Vintners Ltd

Project
Proposed Change of use at
11 St. Georges Works,
Silver Street
Trowbridge
BA14 8AA

Title
Proposed Ground Floor Plan

Scale	Date	Drawn
1:50@A3	Aug 2022	JLG

Drawing No. Revision
FDS/23/04