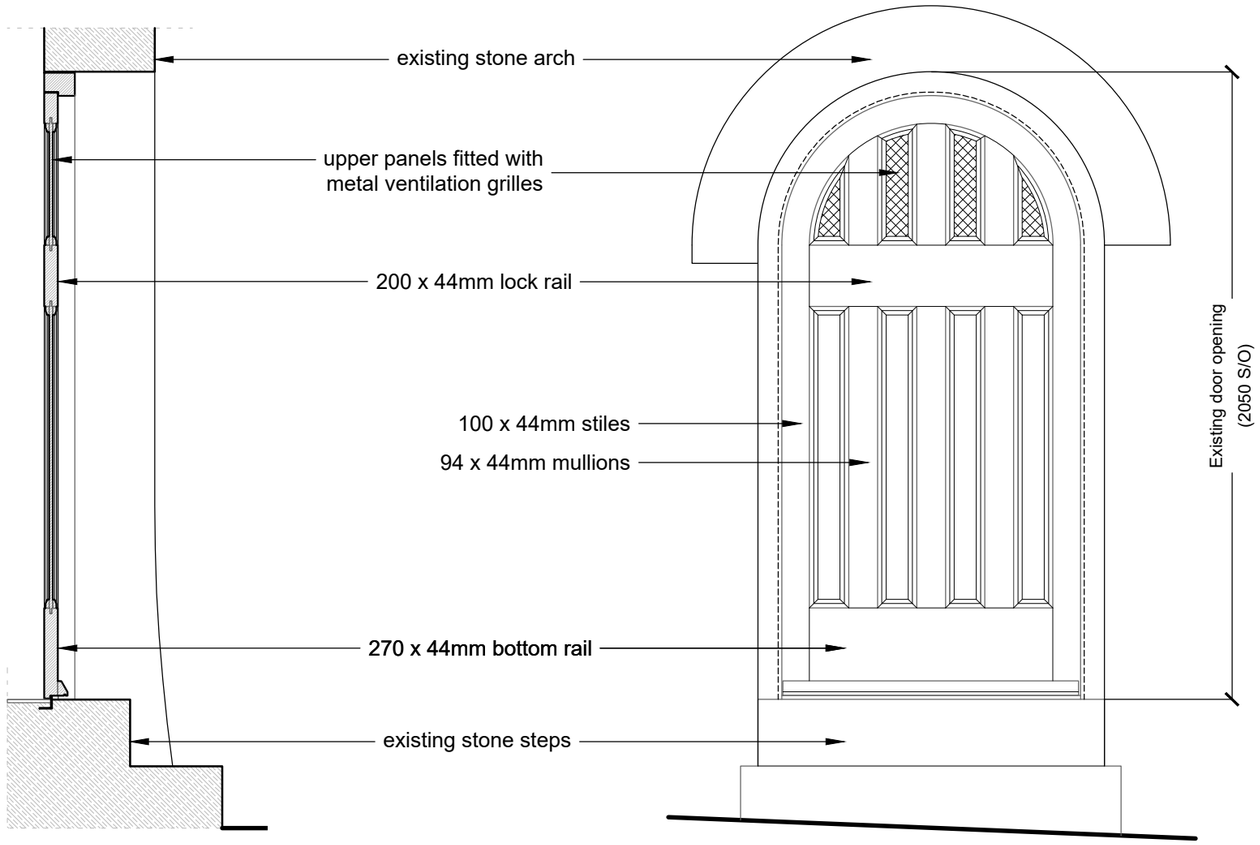

SECTION

ELEVATION

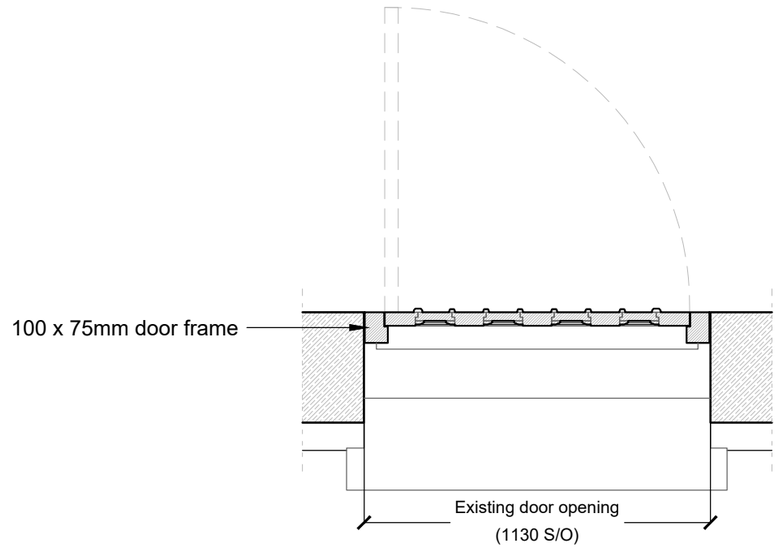

PLAN

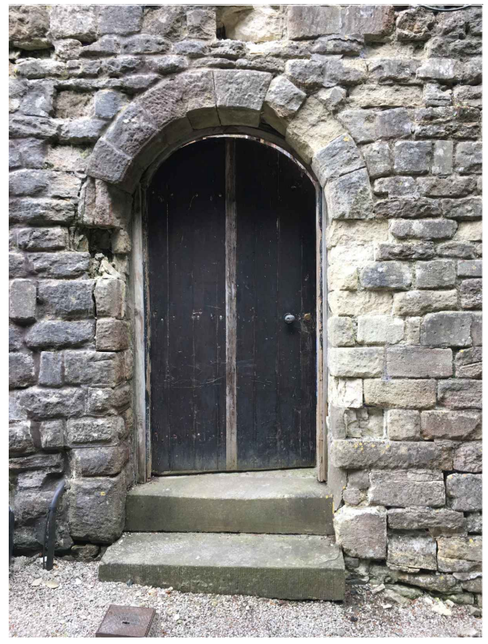

EXISTING

GENERAL NOTES:

1. All dimensions are to be checked on site before work is commenced.
2. Any discrepancies are to be reported immediately to the consultant.
3. All information shown on the drawing is subject to obtaining the necessary Statutory Consents.
4. The design and drawings are the copyright of the consultant unless otherwise agreed and must not be used or reproduced without their permission.
5. Drawings are based on measured survey prepared by Advantage Geomatics dated May 2022.

KEY:

0 0.5 1M

1:20 scale

Rev	Date	Description	By
A	23/06/23	Door construction updated	AP

Issue

PLANNING

Information / Statutory Consent / Tender / Construction / As Built

scott&twine
ARCHITECTS & INTERIOR DESIGNERS
The Old Power Station, Mortlake High Street
London SW14 8SN
T +44 (0) 20 3355 9699
www.scott-twine.co.uk

Client

Project

Devizes Castle, Devizes, Wiltshire
External Fabric Repairs & Restorations

Title

External Door DLG 02
as Proposed

Date	Scale
16/03/2023	1:20 @ A3
Drawn By	Checked By
AP	ST

Drawing Number: 2256-516

Revision: A

© Scott & Twine LLP 2013