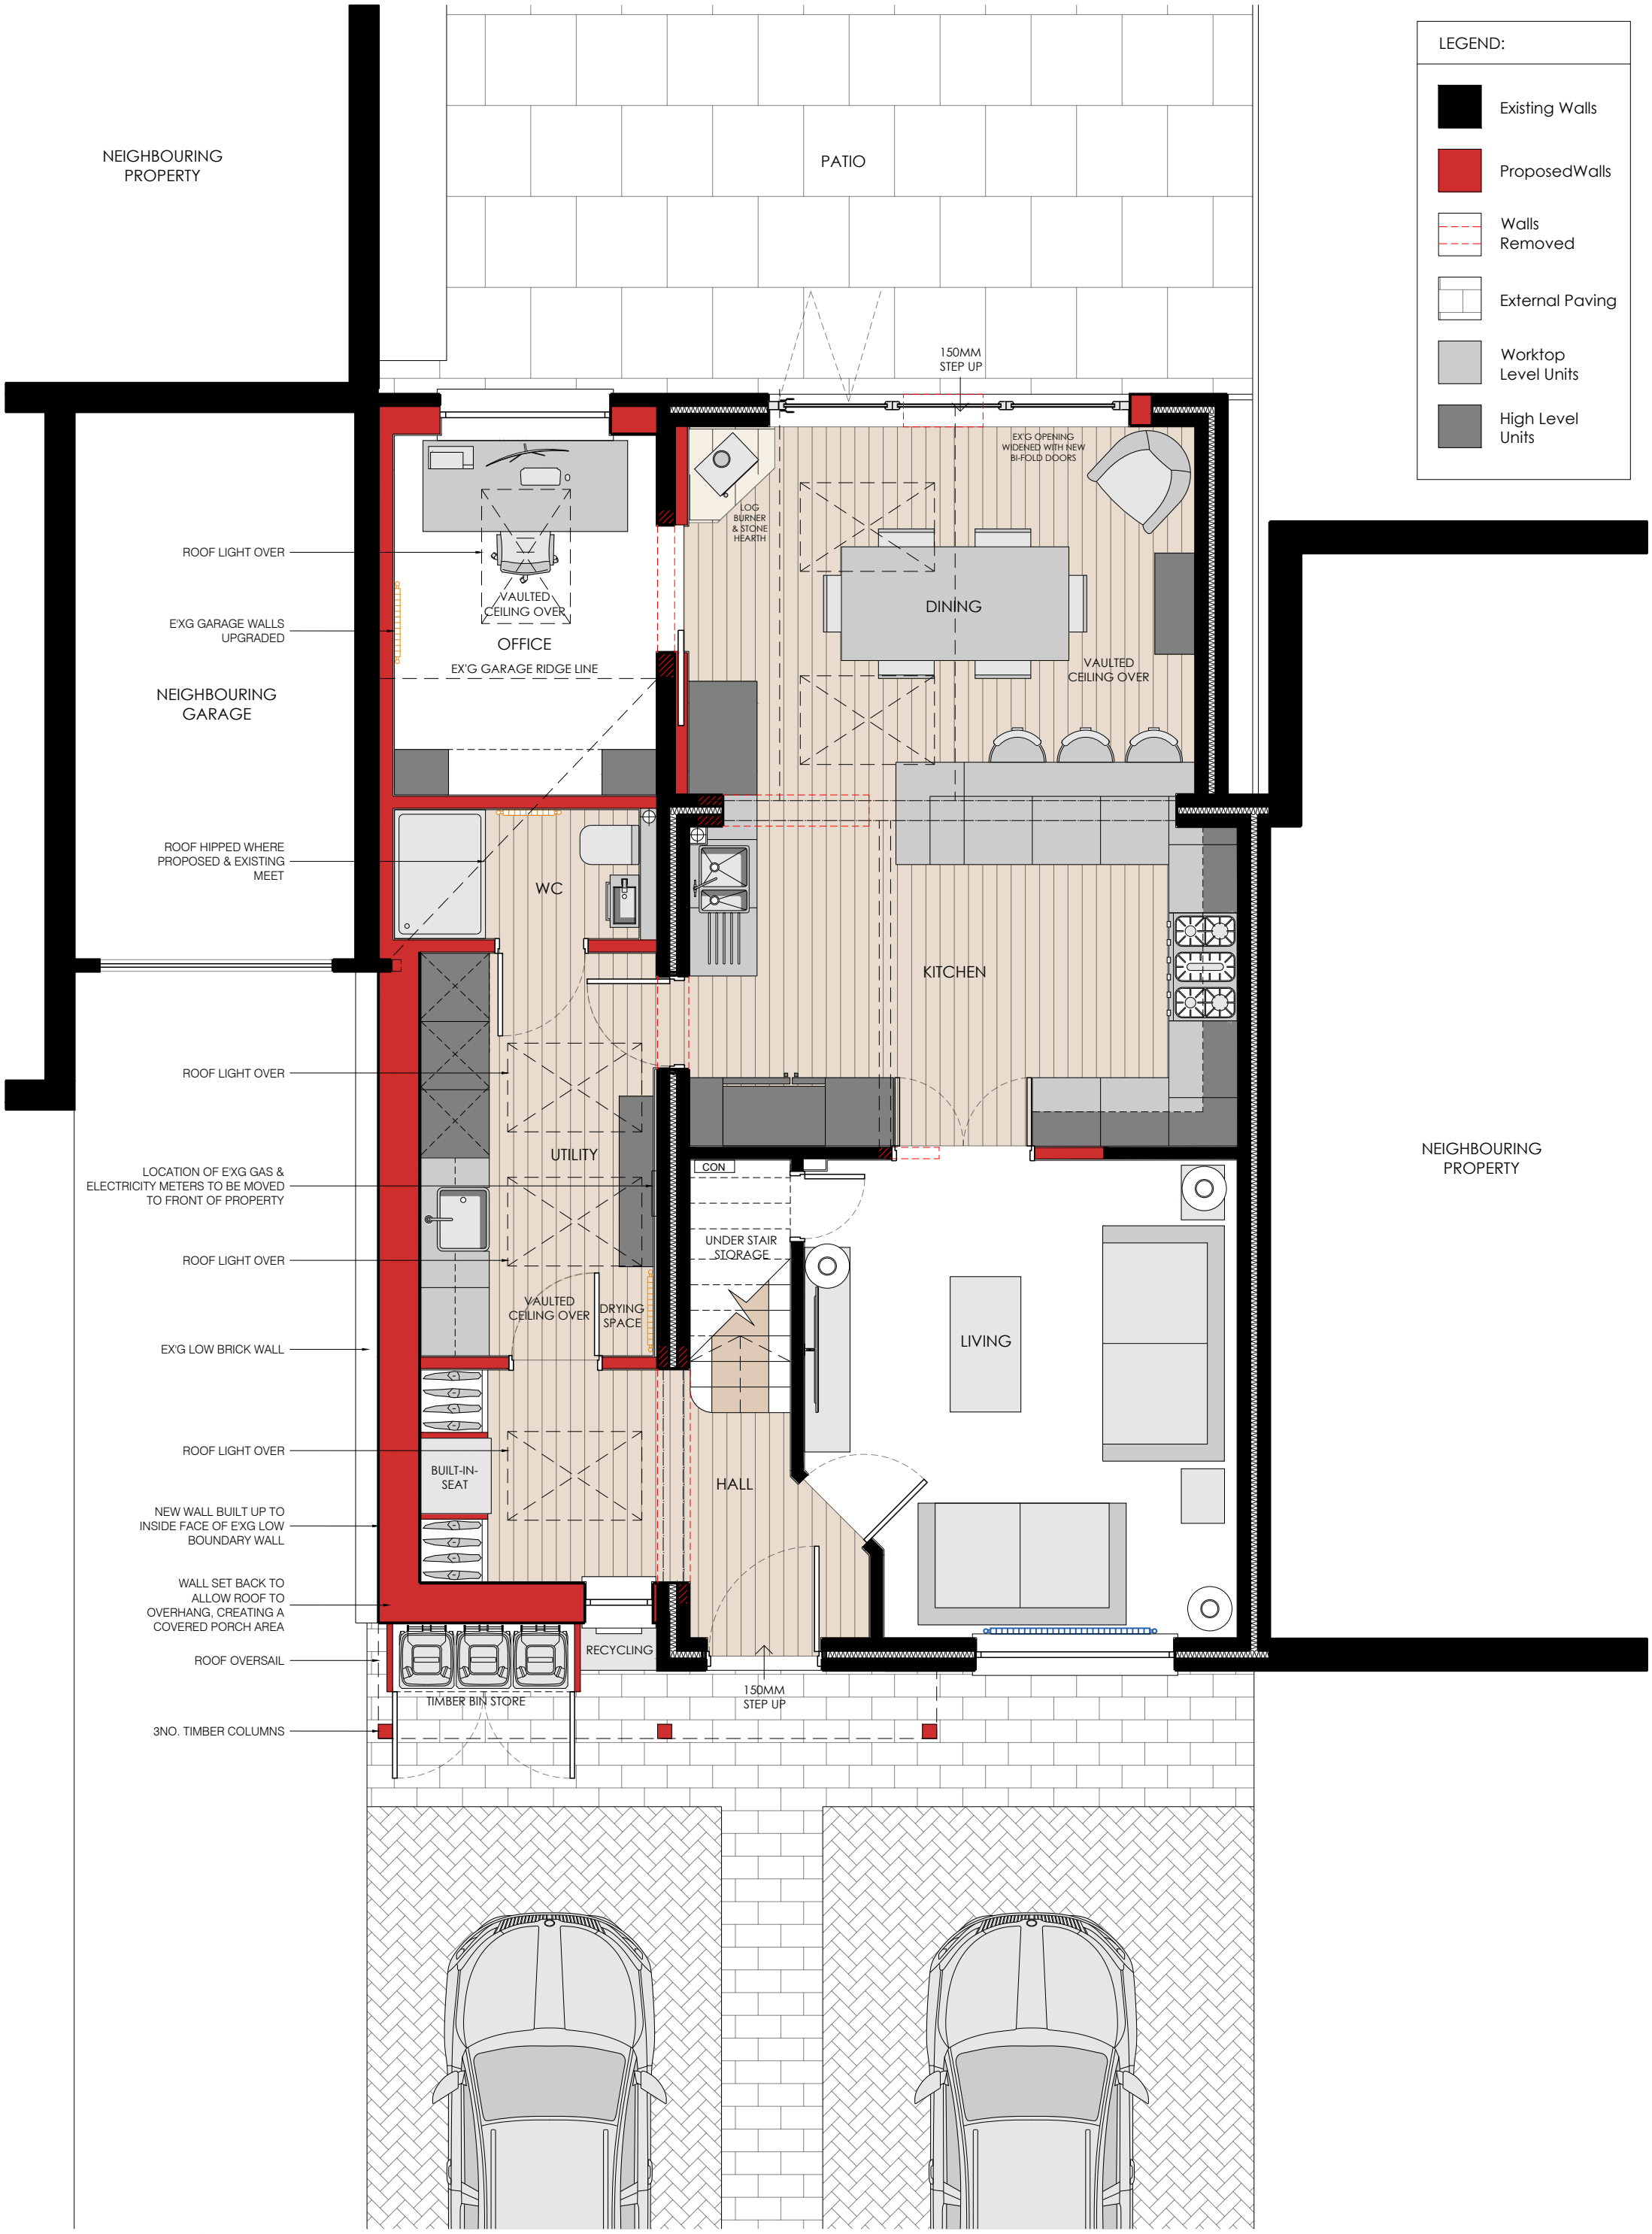

LYNEA ARCHITECTS

Proposed Ground Floor Plan

20 Barn Close | Corsham

0 500 1000 1500 2000 2500

0040 / 011
November, 2023

1:50 @ A3
DWC

This drawing is copyright © of Lynea Architects Ltd. This drawing must not be reproduced under any circumstances without the prior written approval of Lynea Architects. Any discrepancies found within these drawings or other associated documentation must be reported immediately to Lynea Architects before proceeding. These drawings are not for construction purposes. Contact info@lynea.co.uk / www.lynea.co.uk for further information.