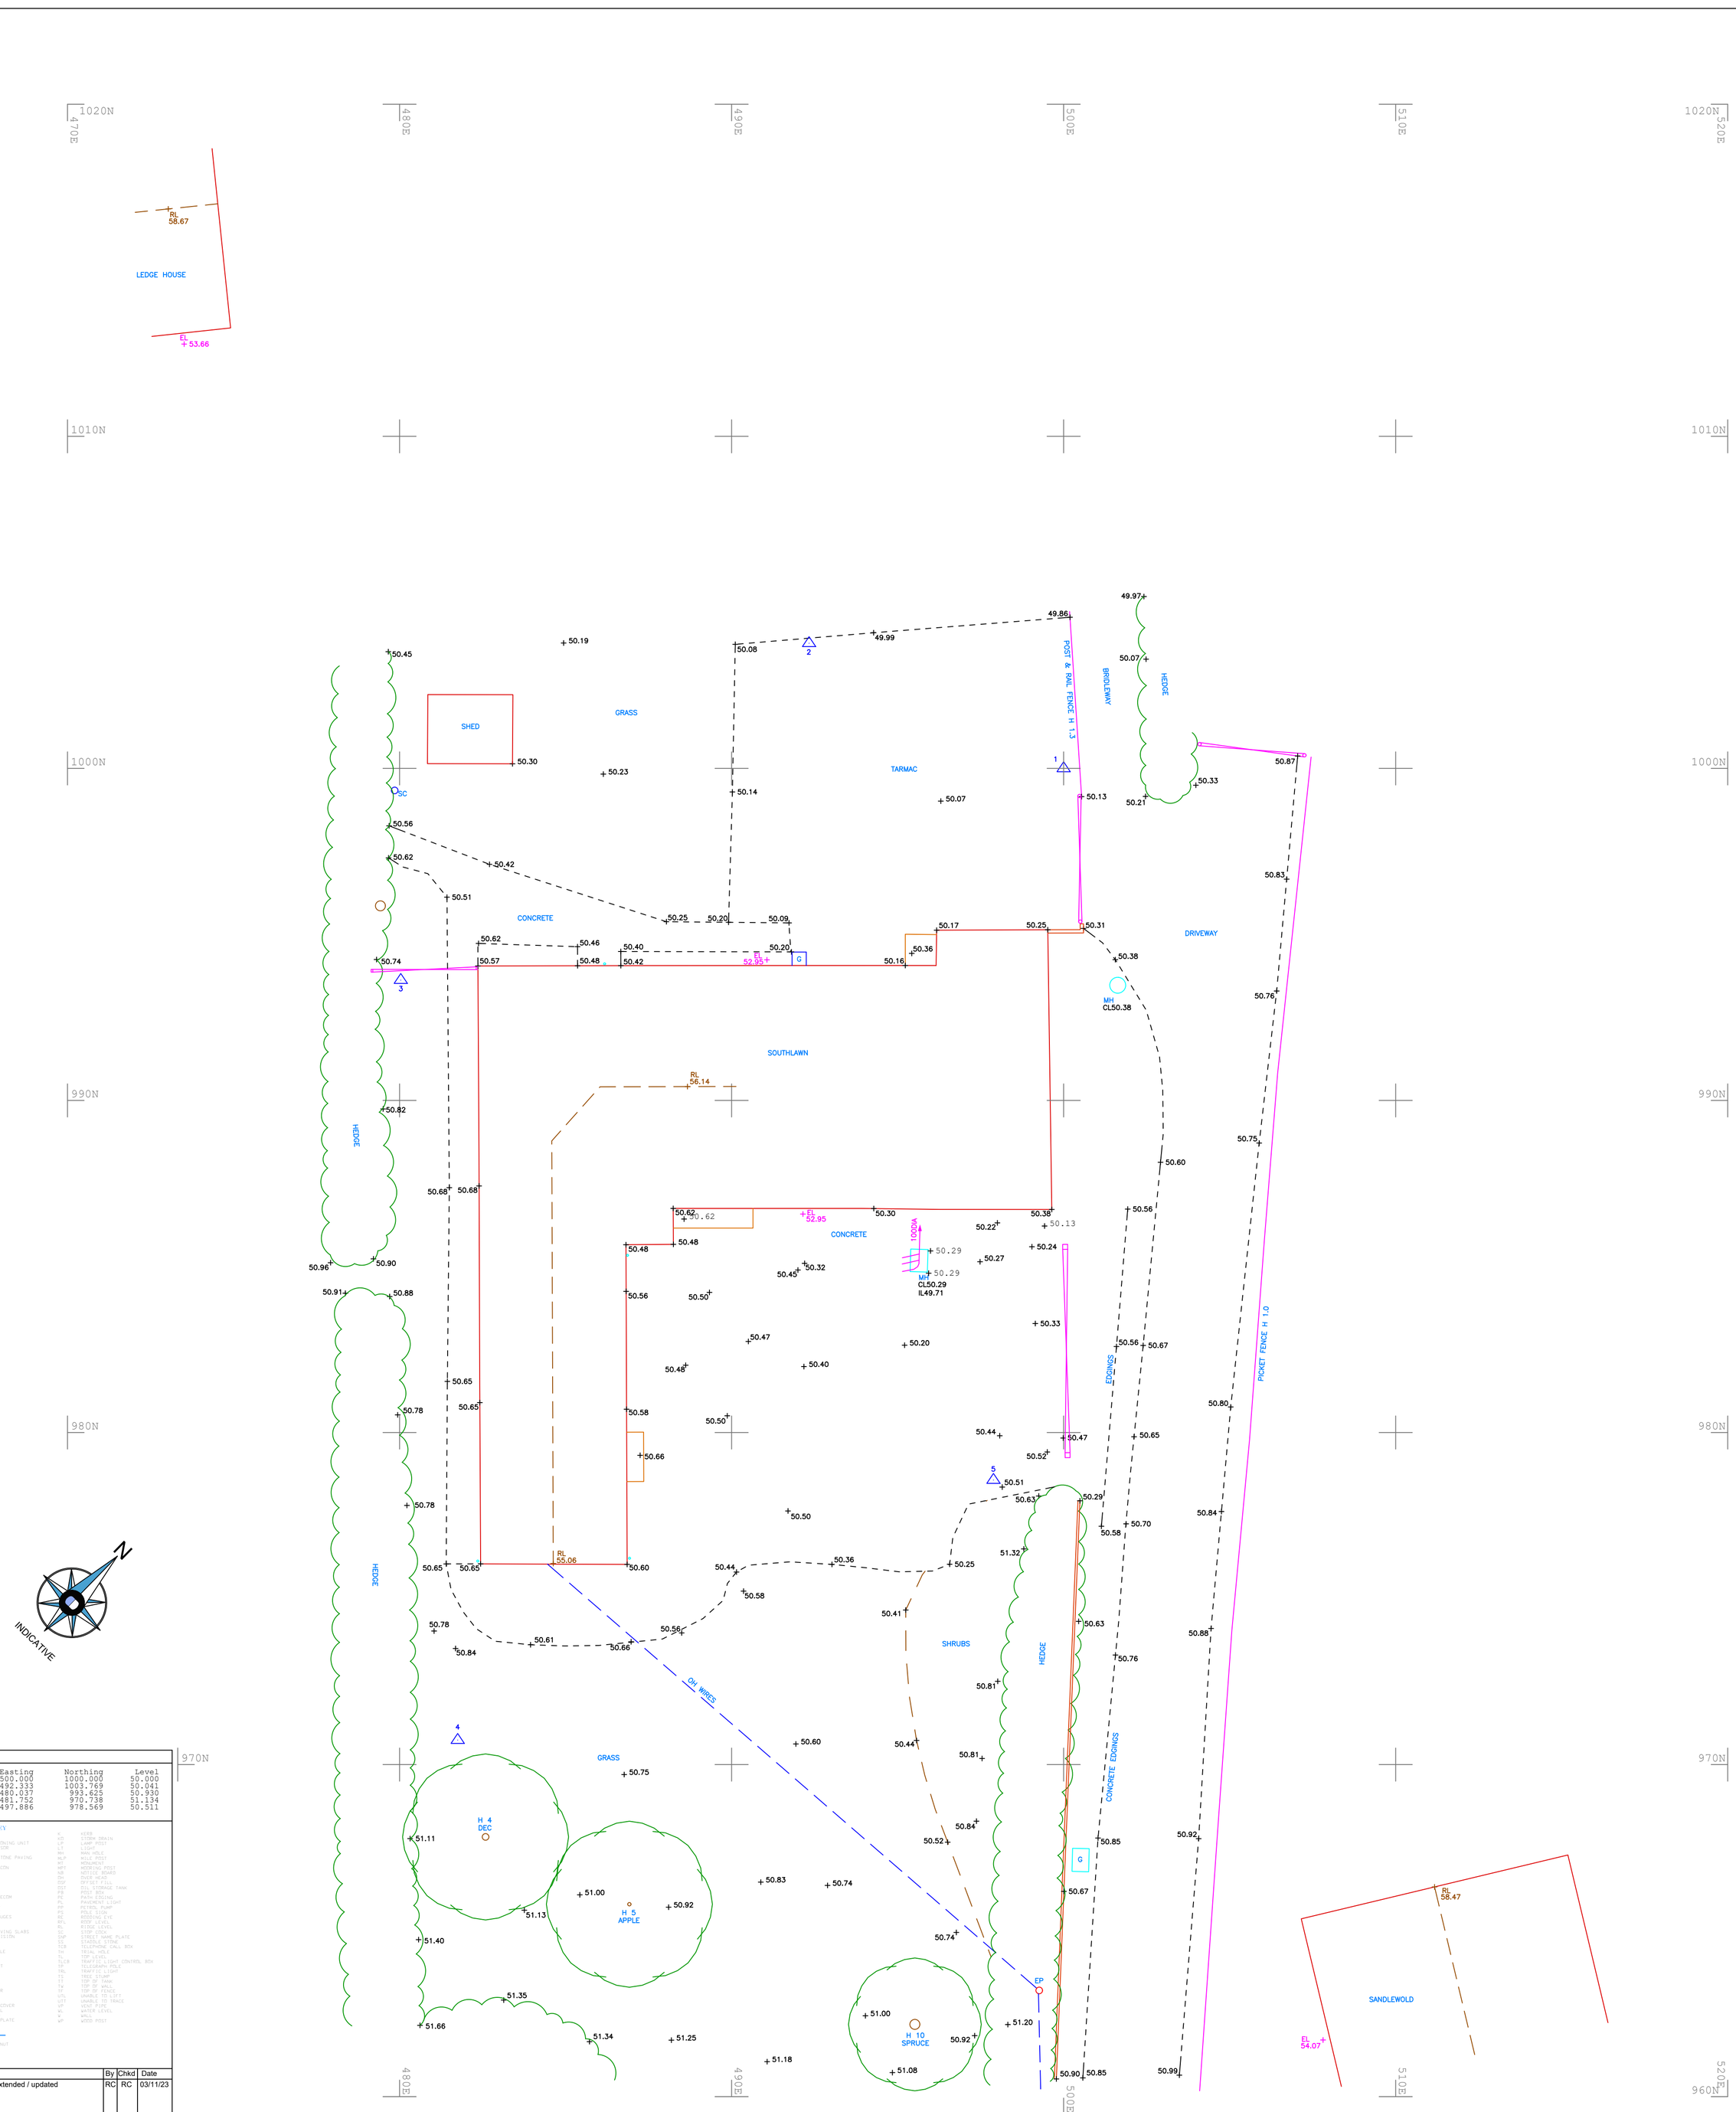


Notes :

Station	Easting	Northing	Level
1	500.000	1000.000	50.000
2	492.333	1003.769	50.041
3	480.037	993.625	50.930
4	481.752	970.738	51.134
5	497.886	978.569	50.511

ON DETAIL SURVEY

AB	AIR BRICK	K	KERB
AC	AIR CONDITIONING UNIT	KD	STORM DRAIN
ACU	AIR COMPRESSOR	LP	LAMP POST
AL	AIR LINE	LT	LIGHT
ASP	ARTIFICIAL STONE PAVING	MH	MAN HOLE
AT	AIR TOWER	MLP	MILE POST
B	BEACON BEACON	MT	MONUMENT
BSY	BOLLARDS	MPT	MARKER POST
BH	BORE HOLE	NB	NOTICE BOARD
BL	BED LEVEL	TH	TOWER HEAD
BOL	BOLLARD	OSF	OFFSET PEG
BS	BUS STOP	OST	OIL STORAGE TANK
BT	BRITISH TELECOM	PB	POST BOX
CAB	CABINET	PC	PATH EDGING
CBK	COAL BUNKER	PL	PAVEMENT LIGHT
C BOX	CONTROL BOX	PP	PETROL PUMP
CG	CONTENTS GAUGES	PS	POLE SIGN
CL	CLOSE KERB	RE	RODDING EYE
CL	COVER LEVEL	RFL	ROOF LEVEL
CPS	CONCRETE PAVING SLABS	RL	RIDGE LEVEL
CT	CABLE TELEVISION	SC	SOIL CLEAN
D	DEPTH DECP	SNP	STREET NAME PLATE
EL	EAVE LEVEL	SS	STADBLE STONE
EP	ELECTRIC POLE	TCB	TELEPHONE CALL BOX
ER	EARTH ROD	TH	TRIAL HOLE
FB	FLOWER BED	TL	TOP LEVEL
FH	FIRE HYDRANT	TLCB	TRAFFIC LIGHT CONTROL BOX
FL	FLOOR LEVEL	TP	TELEGRAPH POLE
FP	FLAG POLE	TRL	TRAFFIC LIGHT
FT	FRUIT TREE	TS	TREE STUMP
G	GULLY	TV	TOP OF VANK
GG	GAS GOVERNER	TW	TOP OF WALL
GV	GAS VALVE	UTL	UNABLE TO LIFT
HT	HEIGHT	UTT	UNABLE TO TRACE
IC	INSPECTION COVER	VP	VENT PIPE
IL	INVERT LEVEL	WL	WATER LEVEL
ILL	ILLUMINATED	W	WALL
IP	INSPECTION PLATE	WP	WOOD POST

ON TREES

DEC	DECIDUOUS
HC	HORSE CHESTNUT
SYC	SYCAMORE

Rev:	Comments	By	Chkd	Date
A	Survey area extended / updated	RC	RC	03/11/23

RJM SURVEYS

Land & Building Surveyors

53 Blounts Court, Potterne,
Devizes, Wiltshire, SN10 5QD

rjmsurveys@icloud.com
www.rjmsurveys.com

Project Title:

Southlawn, Kings Road, Market Lavington,
Devizes, SN10 4QB

CAD Drawing Name:

22527_1_Topo_A.dwg

Drawing Title :

Topographical Survey

Client:
Adrian Hall

Date
October 2022

Scale
A1 @ 1:100

Drawn by:	Checked by:	Project Code:	Revision:
RC	RC	22527	---

Grid Orientation:	Site Level Datum
Local	Local STN 1 - 50.000m

All dimensions are to be checked on site where applicable.This drawing must not be scaled, and only written dimensions should be respected.

Tree species and sizes on this drawing are not guaranteed, and if critical should be verified by an arboriculturist. Tree spreads are average about the bole, and heights are approximate at the time of the survey.