



PROPOSED REAR DOOR - ALDERSTONE FARM HOUSE

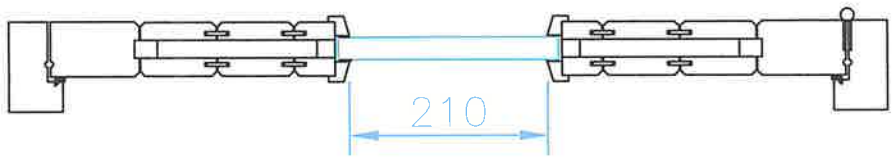


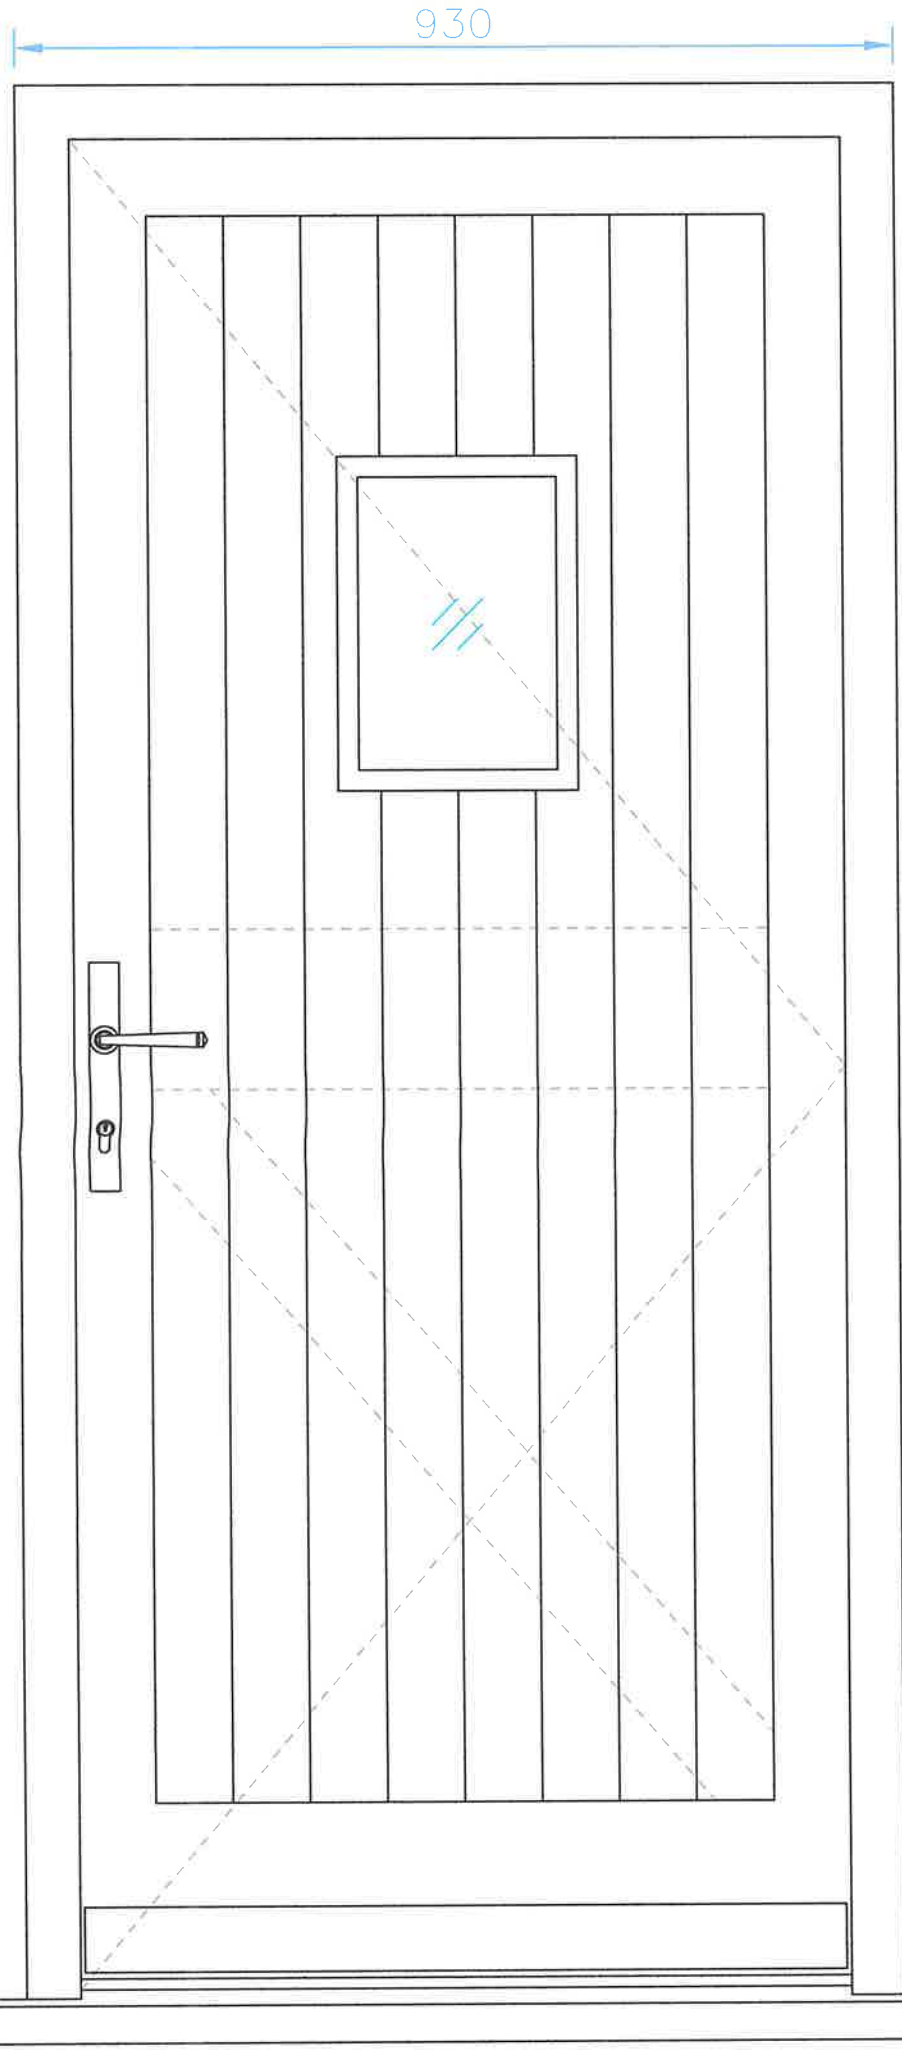

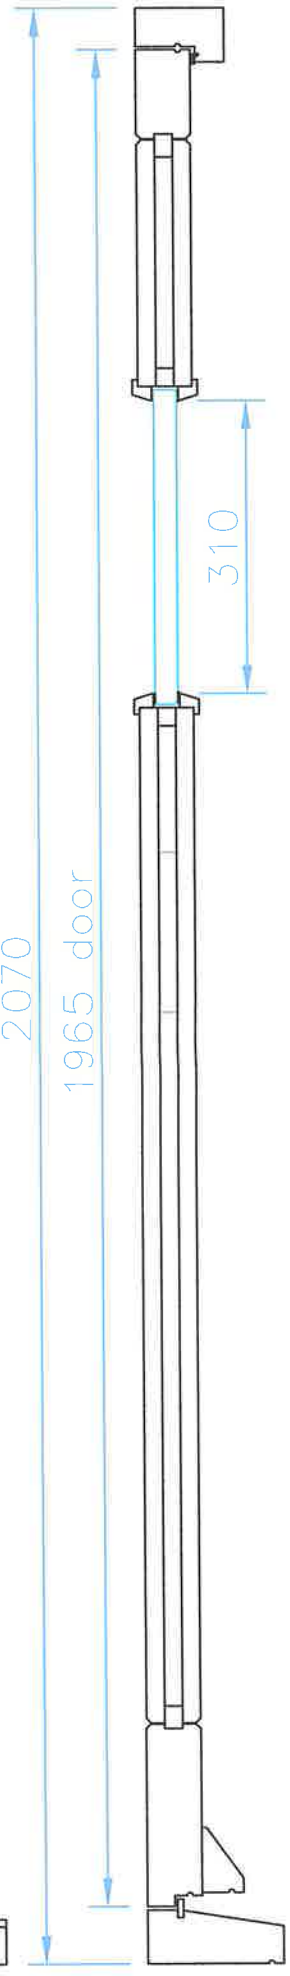

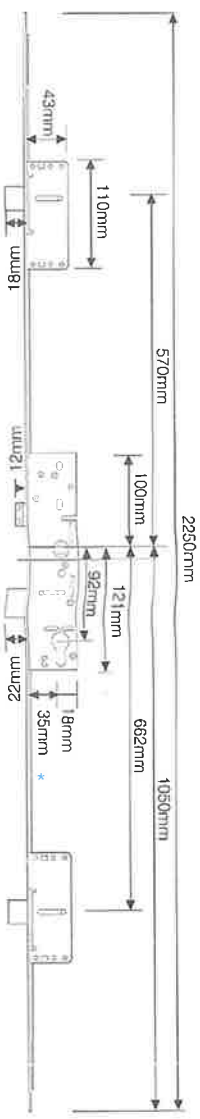



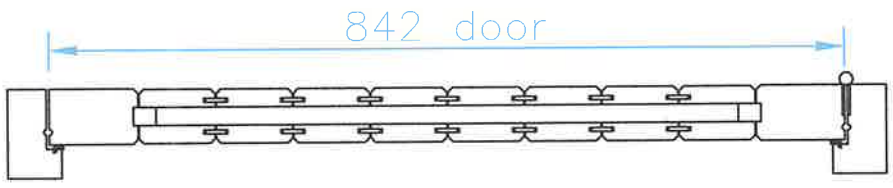

Viewed from outside

0mm 500mm

Spec as Quotation No. 23-08-44p

Details of work

Timber	All in prime grade hardwood Sapele
Frame finish	1 base & 2 top coats satin white micro-porous paint inside & outside (final brush touch-up on site where required)
Door finish	1 base & 2 top coats satin white micro-porous paint inside & outside (final brush touch-up on site where required)
Furniture	Antique black espagnolette handle set & 102mm bearing butt hinges
Locking system	Multi-point espagnolette locking system with a black key/key euro cylinder
Glazing	Double glazed 24mm (4/16/4) clear toughened argon filled unit with a low 'e' softcoat & a white spacer bar
Construction	Traditional mortice & tenon jointed 58mm ledge & braced door with vertical T, G & V boarding on both sides
Other	Opening in with an external weather board & a dark stained cill

Applewood Joinery Ltd					
All dimensions to be verified. Scale 1:8 @ A3					
Date	23rd October 2023	Job	Knapman	Job no.	J3226