


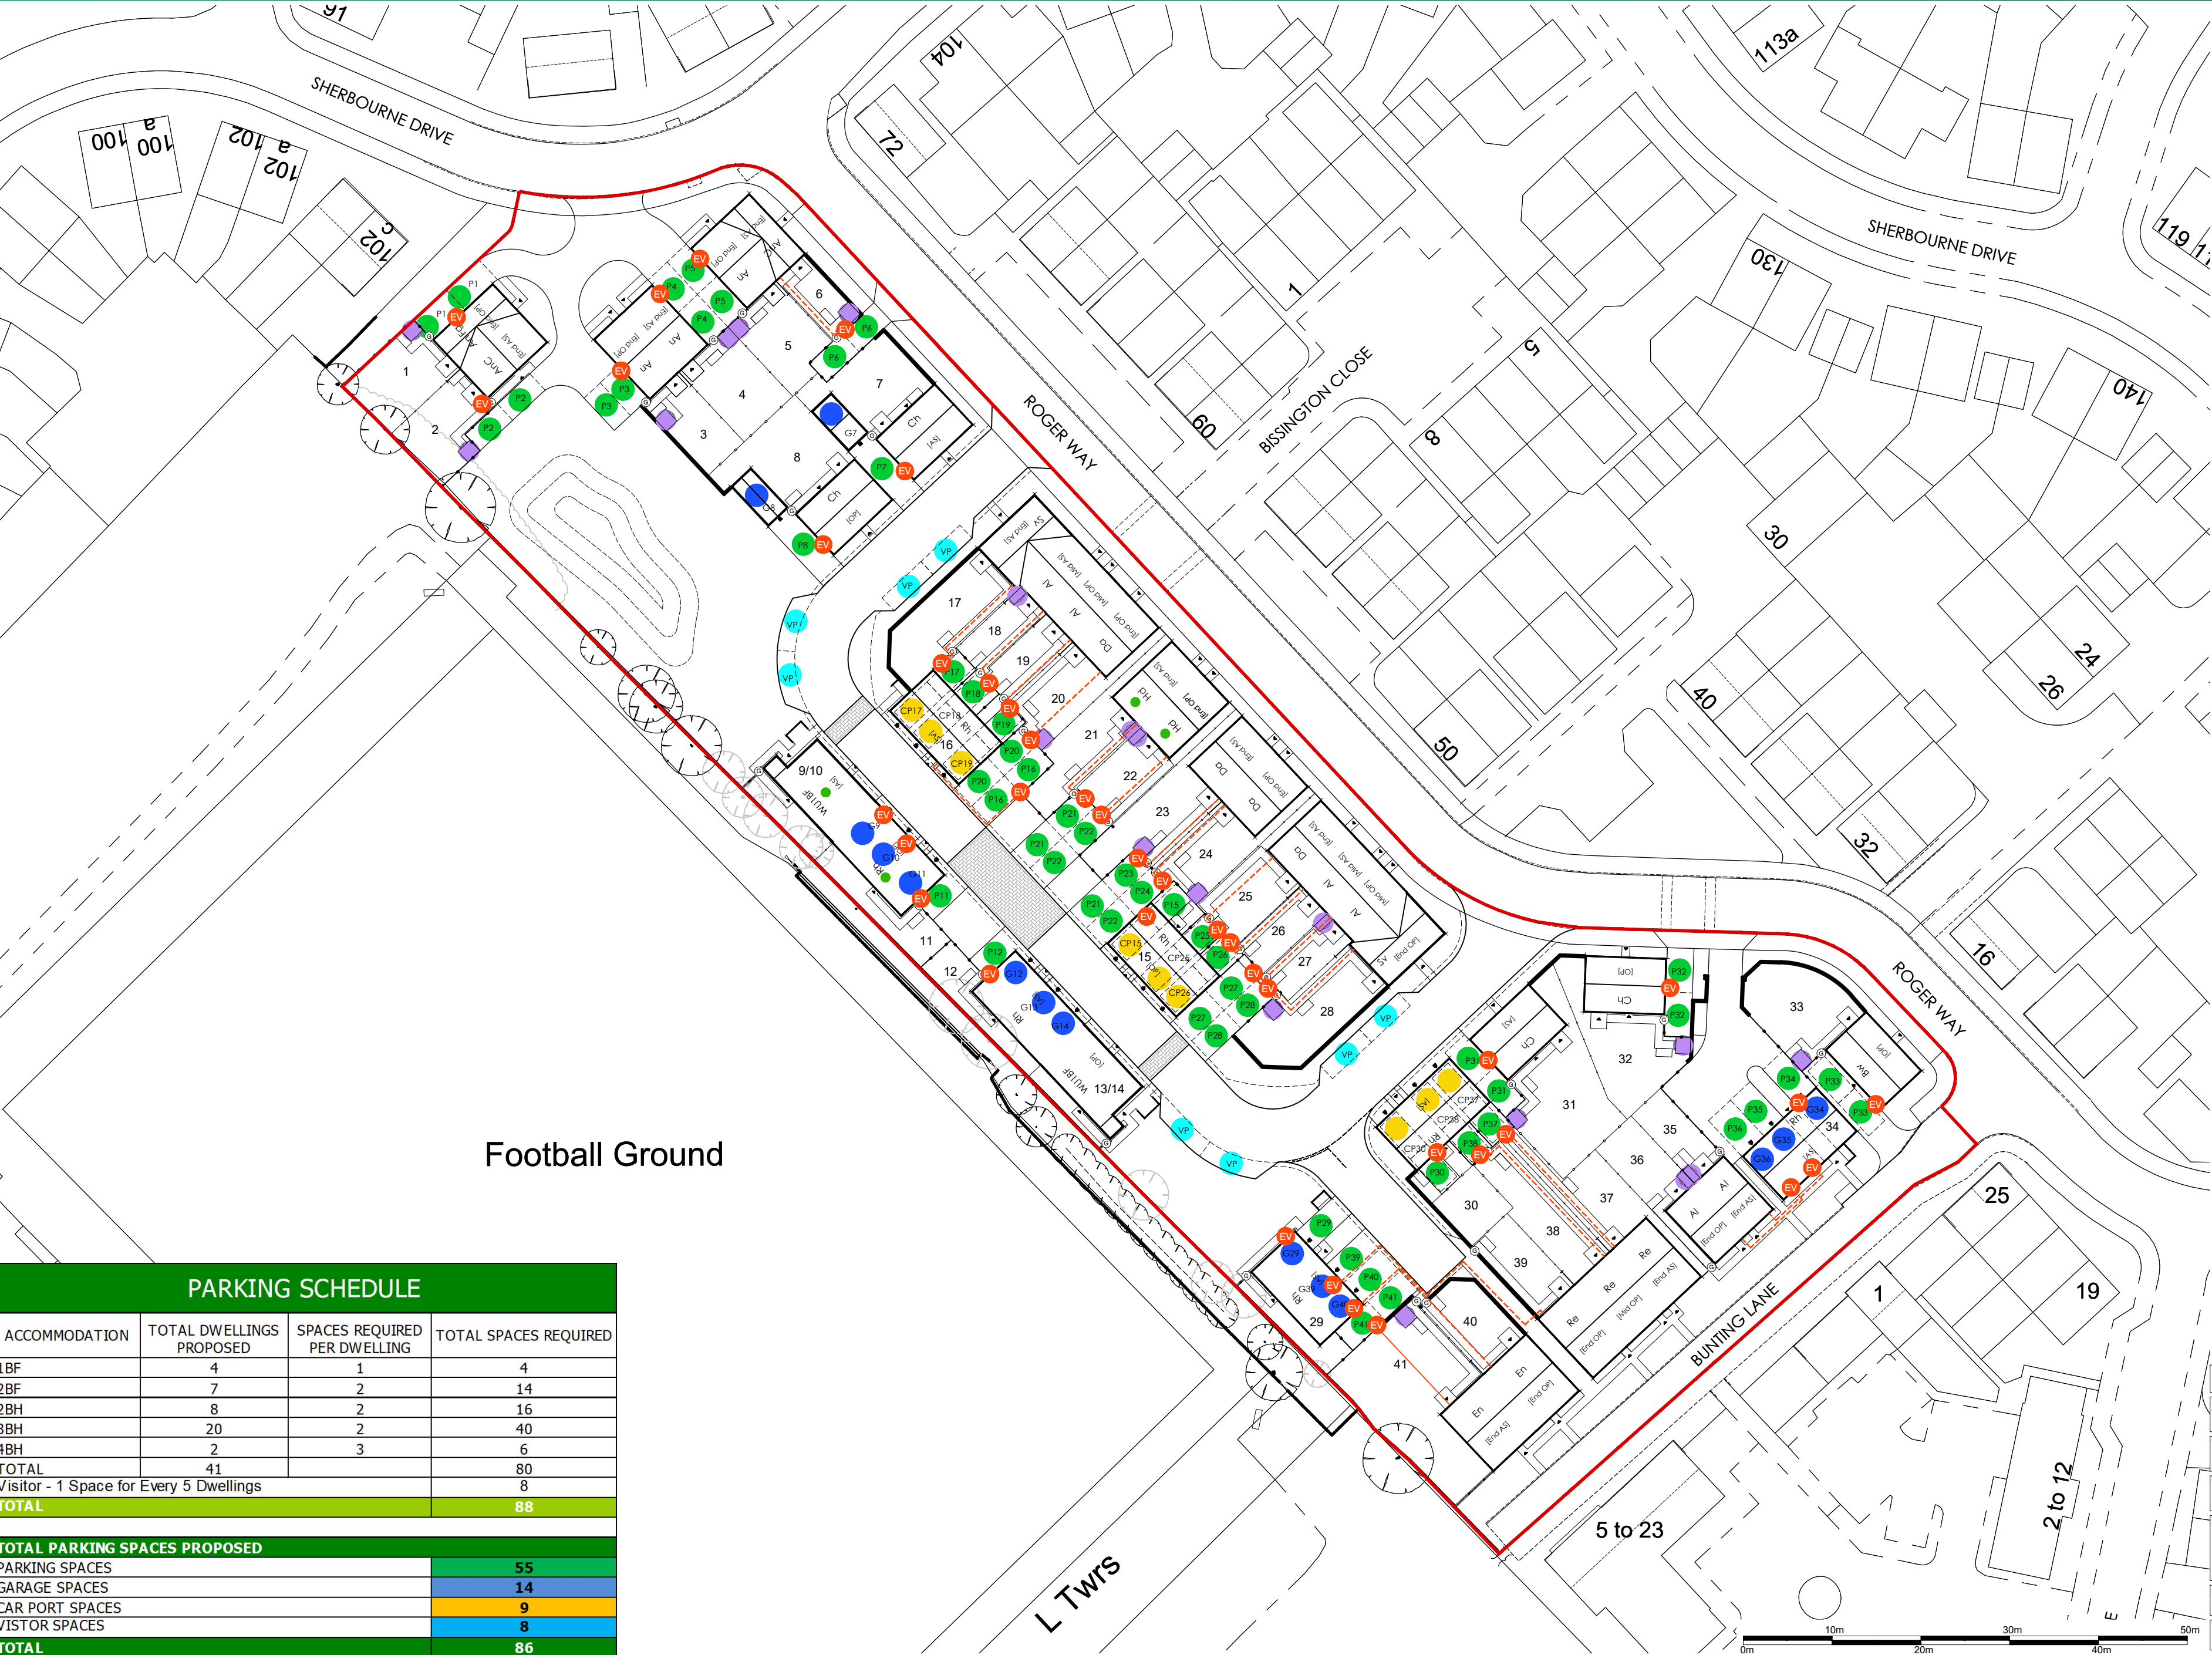

PARKING PLAN : LAND OFF SHERBOURNE DRIVE / ROGER WAY, OLD SARUM



- Legend
- Allocated Parking Space
 - Allocated Parking Space - Garage (Min. Int. Dim 6mx3m)
 - Allocated Parking Space - Car Port
 - Unallocated 'Visitors' Parking Spaces
 - Cycle Storage Sheds for 2, 3 Or 4 cycles Located within rear gardens to dwellings without a garages
 - Provision for the installation of a Single Electric Vehicle Charge Point
 - EV cable conduit route

PARKING SCHEDULE			
ACCOMMODATION	TOTAL DWELLINGS PROPOSED	SPACES REQUIRED PER DWELLING	TOTAL SPACES REQUIRED
1BF	4	1	4
2BF	7	2	14
2BH	8	2	16
3BH	20	2	40
4BH	2	3	6
TOTAL	41		80
Visitor - 1 Space for Every 5 Dwellings			8
TOTAL			88
TOTAL PARKING SPACES PROPOSED			
PARKING SPACES			55
GARAGE SPACES			14
CAR PORT SPACES			9
VISTOR SPACES			8
TOTAL			86

REVISIONS		DATE	BY
DRAWN	CHECKED	DATE	SCALE
AGTG	TE	AUG 2023	1:500@A2
DWG NO.	162.104		REV.
DRAWING TITLE			
PARKING PLAN			
LAND OFF SHERBOURNE DRIVE / ROGER WAY, OLD SARUM			
DRAWING STATUS			
PLANNING			
This drawing is the copyright of Persimmon Homes Ltd and has been produced for planning purposes only. Such drawings can be scaled but are not to be used for construction or sales documents.			