




FENCING & ENCLOSURES : LAND OFF SHERBOURNE DRIVE / ROGER WAY, OLD SARUM



Persimmon

Persimmon Homes (Wessex)
Verona House, Tatbury Hill
Malmesbury, Wiltshire, SN16 9JR
Tel: 01666 824721
Fax: 01666 826152
www.persimmonhomes.com

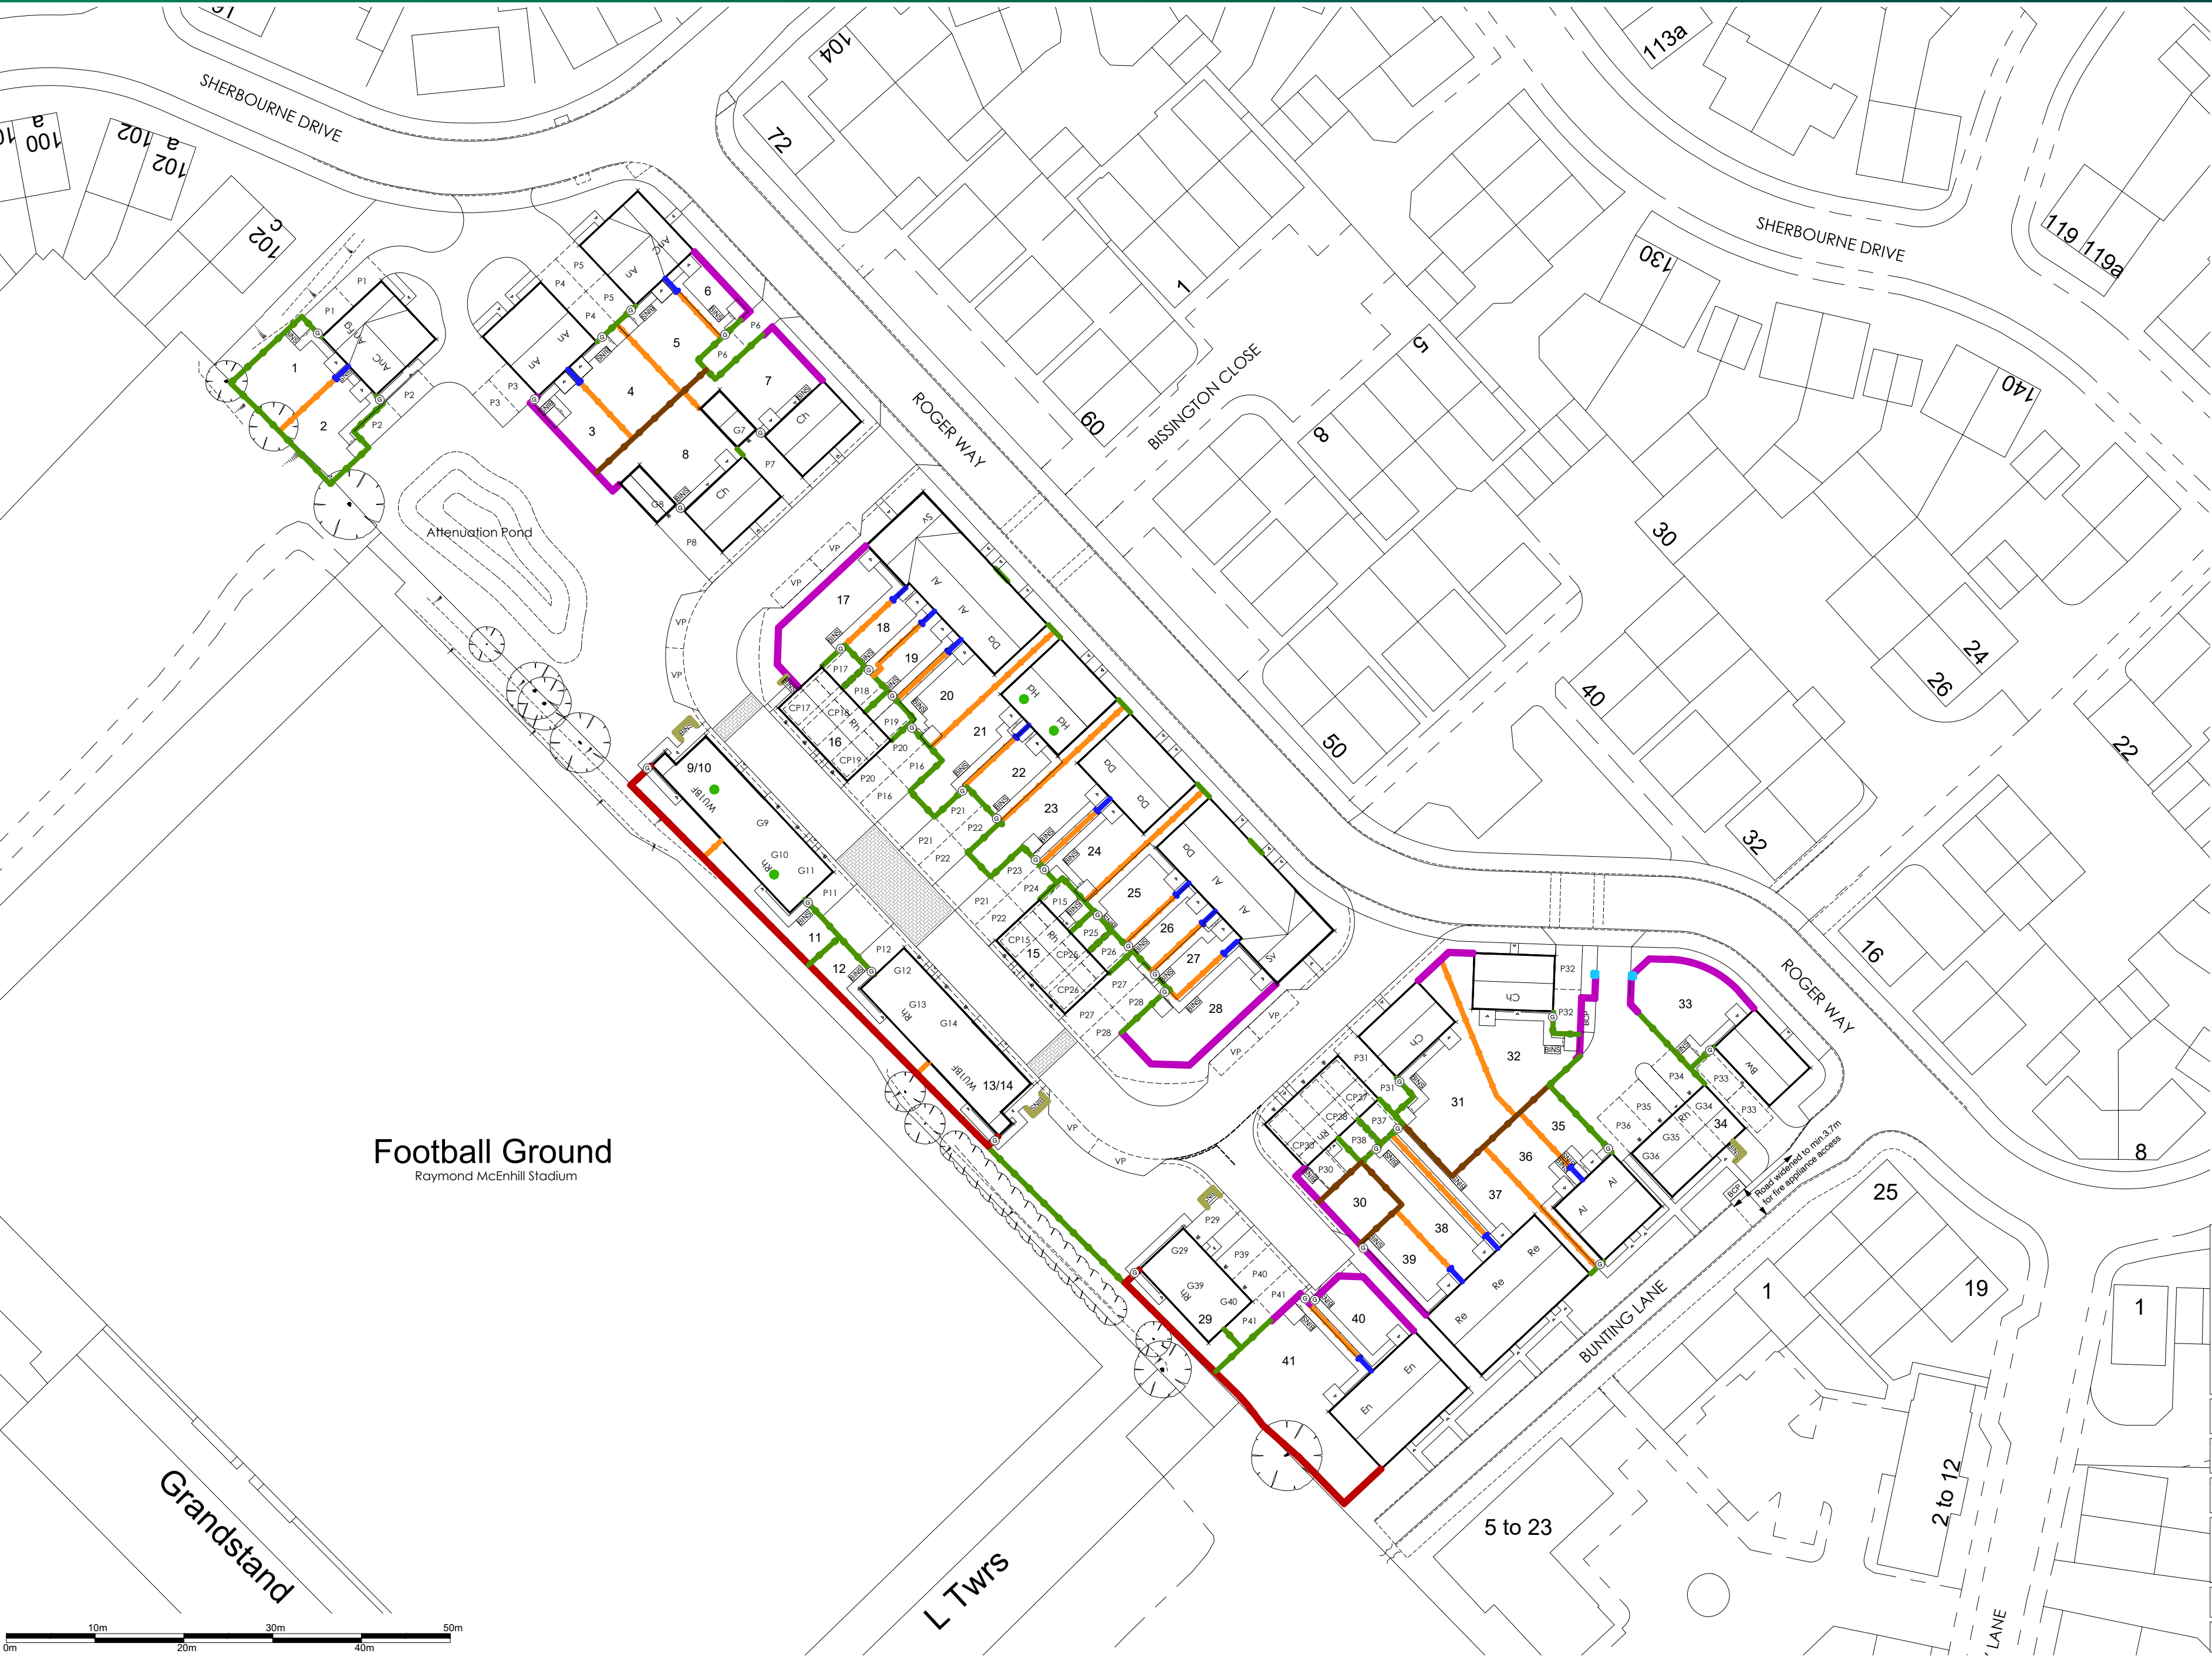

- 1.8m High Screen Wall
2m High Fiers where shown
- 1.2m High Bin Screen Wall
- 2.5m High Timber Acoustic Fence
- 1.8m High Closeboard Fence
- 1.8m High x 2m Privacy Panel
- 1.8m High Panel Fence
- 1.5m High Panel Fence
- 1.8m High Close Board Timber Gate

Football Ground
Raymond McEnhill Stadium

Grandstand

L Twrs



REVISIONS			DATE	BY
DRAWN	CHECKED	DATE	SCALE	
AGTG	TE	AUG 2023	1:500@A2	
DWG NO.			REV.	
162.106				-
DRAWING TITLE				
FENCING & ENCLOSURES				
LAND OFF SHERBOURNE DRIVE / ROGER WAY, OLD SARUM				
DRAWING STATUS				
PLANNING				
This drawing is the copyright of Persimmon Homes Ltd and has been produced for planning purposes only. Such drawings can be scaled but are not to be used for construction or sales documents.				