


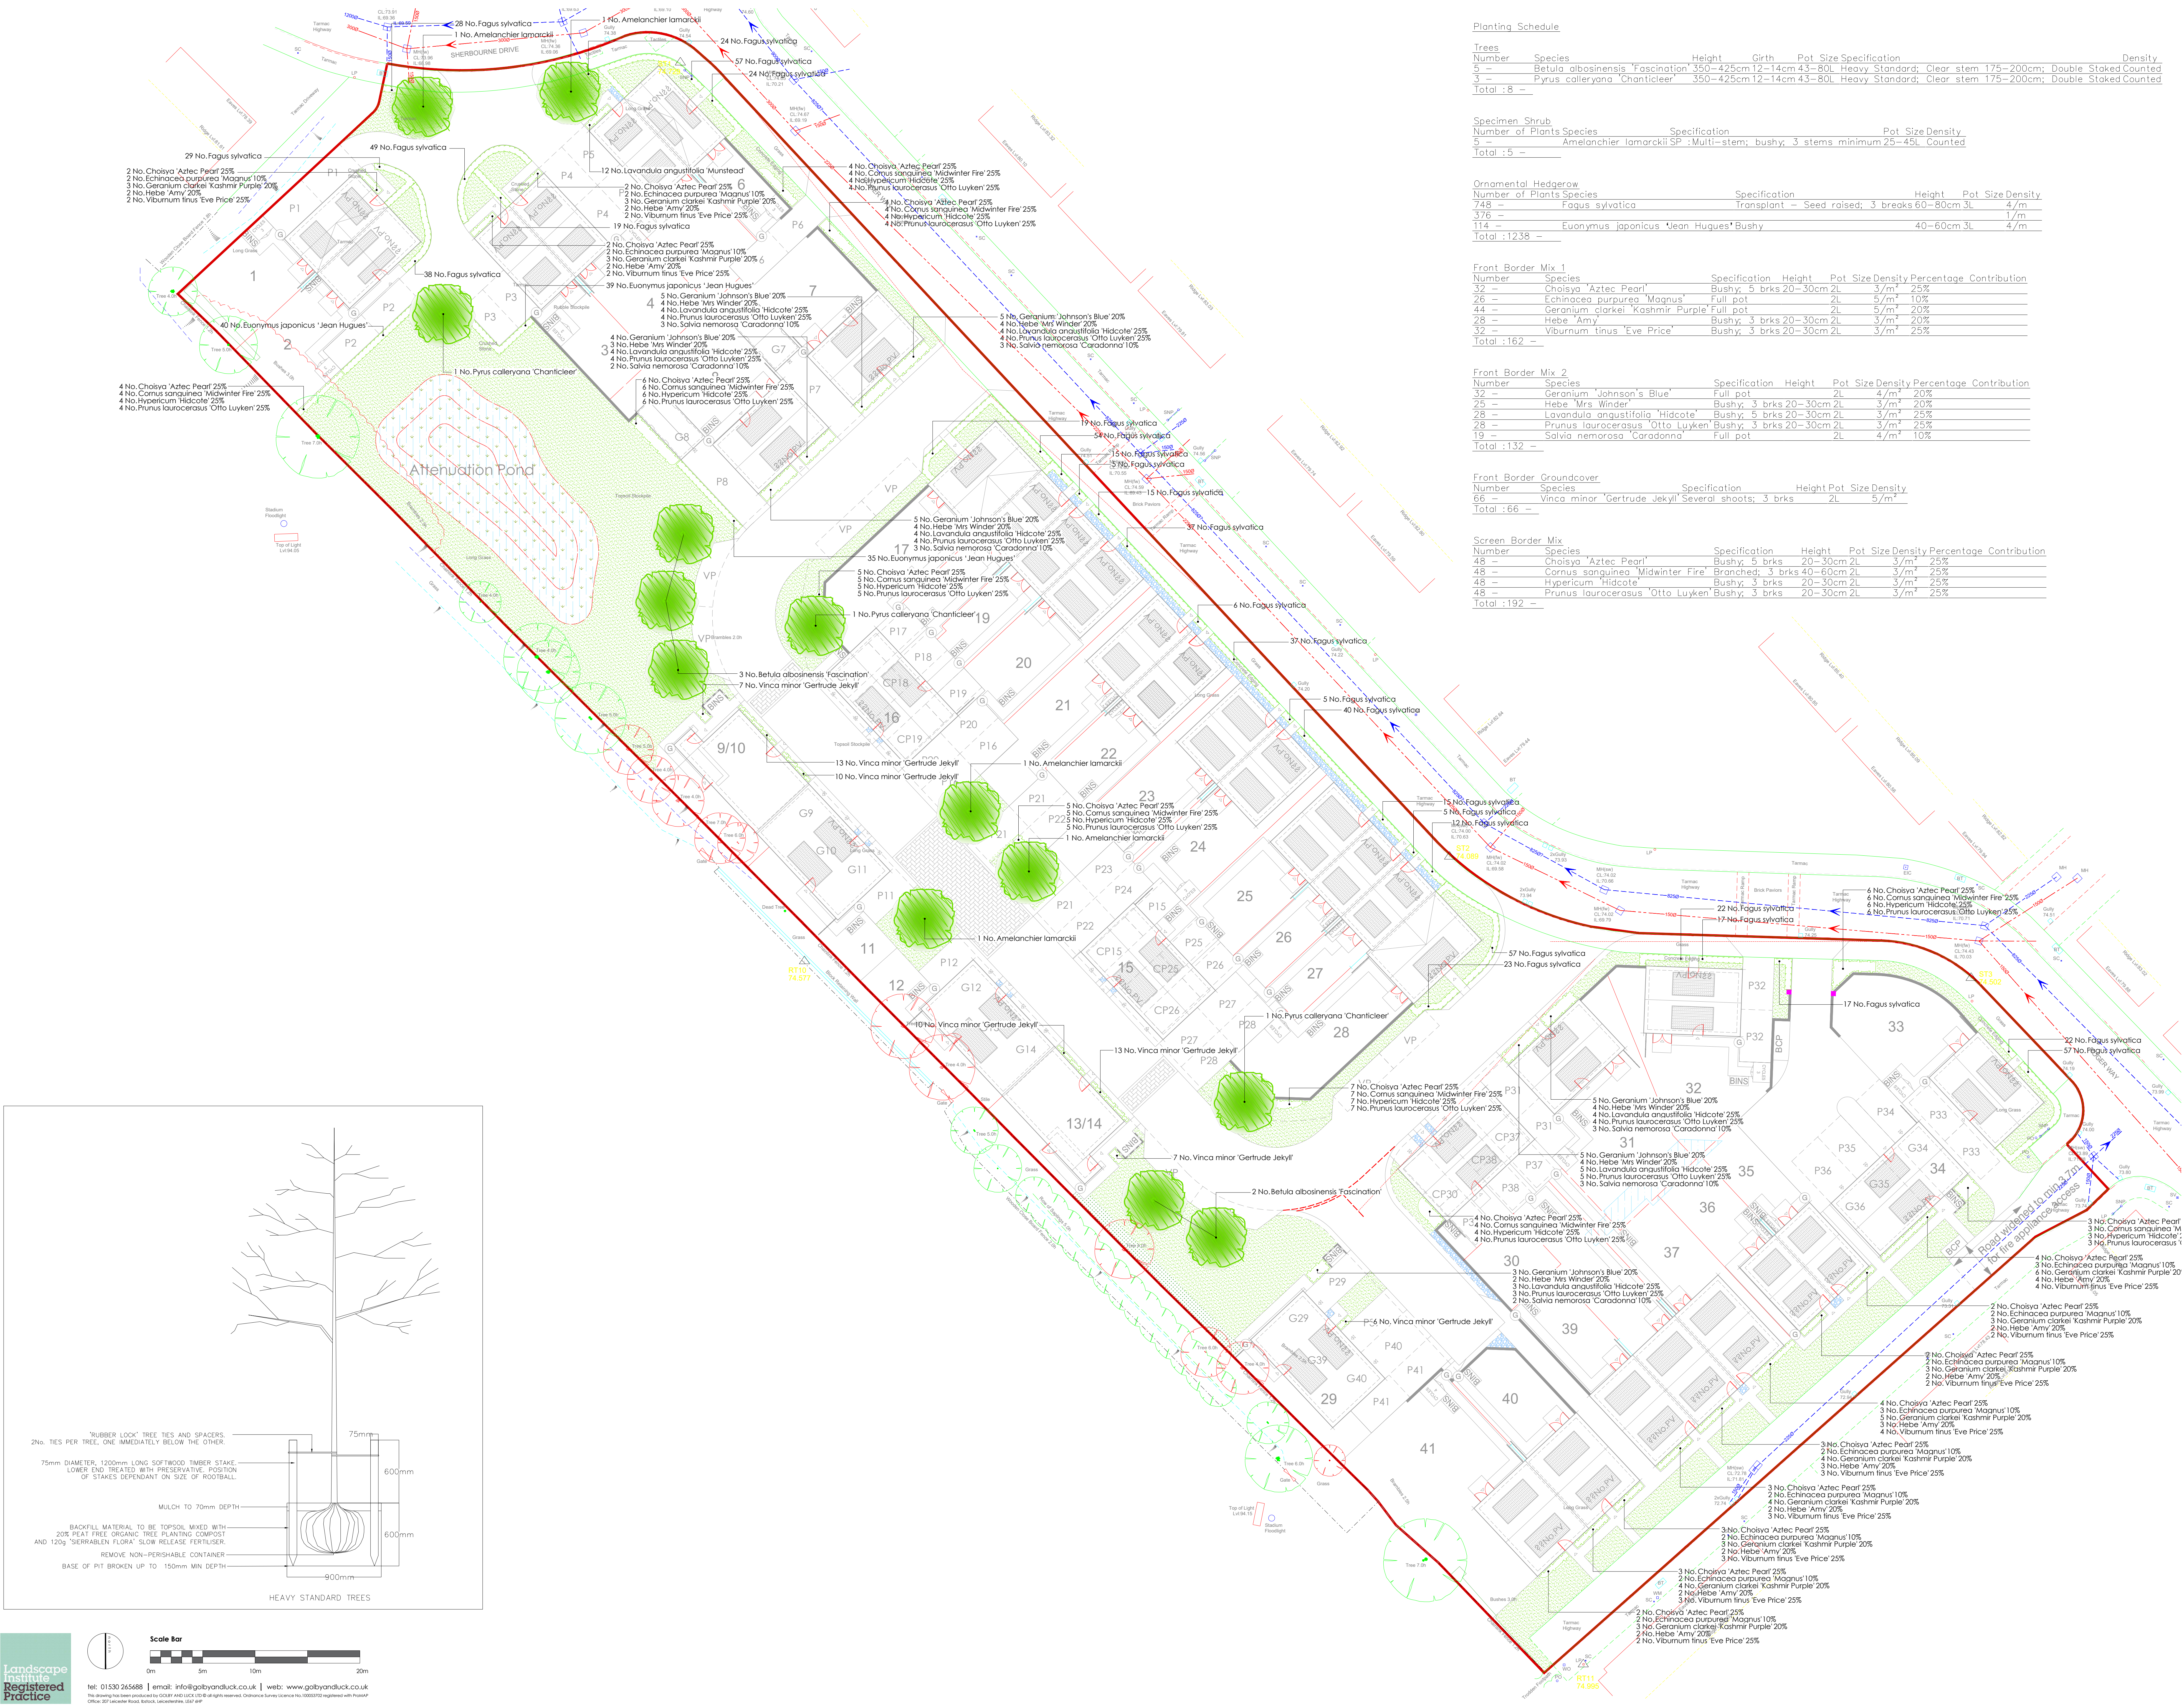

Planting Schedule

Trees	Number	Species	Height	Girth	Pot Size	Specification	Density
5	–	Betula albosinensis 'Fascination'	350–425cm	12–14cm	43–80L	Heavy Standard; Clear stem 175–200cm; Double Staked	Counted
3	–	Pyrus calleryana 'Chanticleer'	350–425cm	12–14cm	43–80L	Heavy Standard; Clear stem 175–200cm; Double Staked	Counted
Total : 8							

Specimen Shrub	Number of Plants	Species	Specification	Pot Size	Density
5	–	Amelanchier lamarckii	SP : Multi-stem; bushy; 3 stems minimum	25–45L	Counted
Total : 5					

Ornamental Hedgerow	Number of Plants	Species	Specification	Height	Pot Size	Density
748	–	Fagus sylvatica	Transplant – Seed raised; 3 breaks	60–80cm	3L	4/m
376	–					1/m
114	–	Euonymus japonicus 'Jean Hughes'	Bushy	40–60cm	3L	4/m
Total : 1238						

Front Border Mix 1	Number	Species	Specification	Height	Pot Size	Density	Percentage	Contribution
32	–	Choisya 'Aztec Pearl'	Bushy; 5 brks	20–30cm	2L	3/m²	25%	
26	–	Echinacea purpurea 'Magnus'	Full pot		2L	5/m²	10%	
44	–	Geranium clarkii 'Kashmir Purple'	Full pot		2L	5/m²	20%	
28	–	Hebe 'Amy'	Bushy; 3 brks	20–30cm	2L	3/m²	20%	
32	–	Viburnum tinus 'Eve Price'	Bushy; 3 brks	20–30cm	2L	3/m²	25%	
Total : 162								

Front Border Mix 2	Number	Species	Specification	Height	Pot Size	Density	Percentage	Contribution
32	–	Geranium 'Johnson's Blue'	Full pot		2L	4/m²	20%	
25	–	Hebe 'Mrs Winder'	Bushy; 3 brks	20–30cm	2L	3/m²	20%	
28	–	Lavandula angustifolia 'Hidcote'	Bushy; 5 brks	20–30cm	2L	3/m²	25%	
28	–	Prunus laurocerasus 'Otto Luyken'	Bushy; 3 brks	20–30cm	2L	3/m²	25%	
19	–	Salvia nemorosa 'Caradonna'	Full pot		2L	4/m²	10%	
Total : 132								

Front Border Groundcover	Number	Species	Specification	Height	Pot Size	Density
66	–	Vinca minor 'Gertrude Jekyll'	Several shoots; 3 brks		2L	5/m²
Total : 66						

Screen Border Mix	Number	Species	Specification	Height	Pot Size	Density	Percentage	Contribution
48	–	Choisya 'Aztec Pearl'	Bushy; 5 brks	20–30cm	2L	3/m²	25%	
48	–	Coronilla varia 'Midwinter Fire'	Bushy; 5 brks	40–60cm	2L	3/m²	25%	
48	–	Hypericum 'Hidcote'	Bushy; 3 brks	20–30cm	2L	3/m²	25%	
48	–	Prunus laurocerasus 'Otto Luyken'	Bushy; 3 brks	20–30cm	2L	3/m²	25%	
Total : 192								

Site Boundary

Proposed Tree

Proposed Specimen Shrub

Proposed Ornamental Planting Area

Proposed Ornamental Hedgerow

Proposed Turf

Proposed Hedgerow Grass Seed Mixture (Emorsgate EH1 – Sowing Rate 4g/m²)

Proposed Wet Meadow Mixture (Emorsgate EM8 – Sowing Rate 4g/m²)

Proposed Gravel laid on Landscape Fabric

2No. TIES PER TREE, ONE IMMEDIATELY BELOW THE OTHER.

75mm DIAMETER, 1200mm LONG SOFTWOOD TIMBER STAKE. LOWER END TREATED WITH PRESERVATIVE. POSITION OF STAKES DEPENDANT ON SIZE OF ROOTBALL.

MULCH TO 70mm DEPTH

BACKFILL MATERIAL TO BE TOPSOIL MIXED WITH 20% PEAT FREE ORGANIC TREE PLANTING COMPOST AND 120g 'SIERRAFLORA' SLOW RELEASE FERTILISER. REMOVE NON-PERISHABLE CONTAINER. BASE OF PIT BUILT UP TO 150mm MIN DEPTH.

HEAVY STANDARD TREES