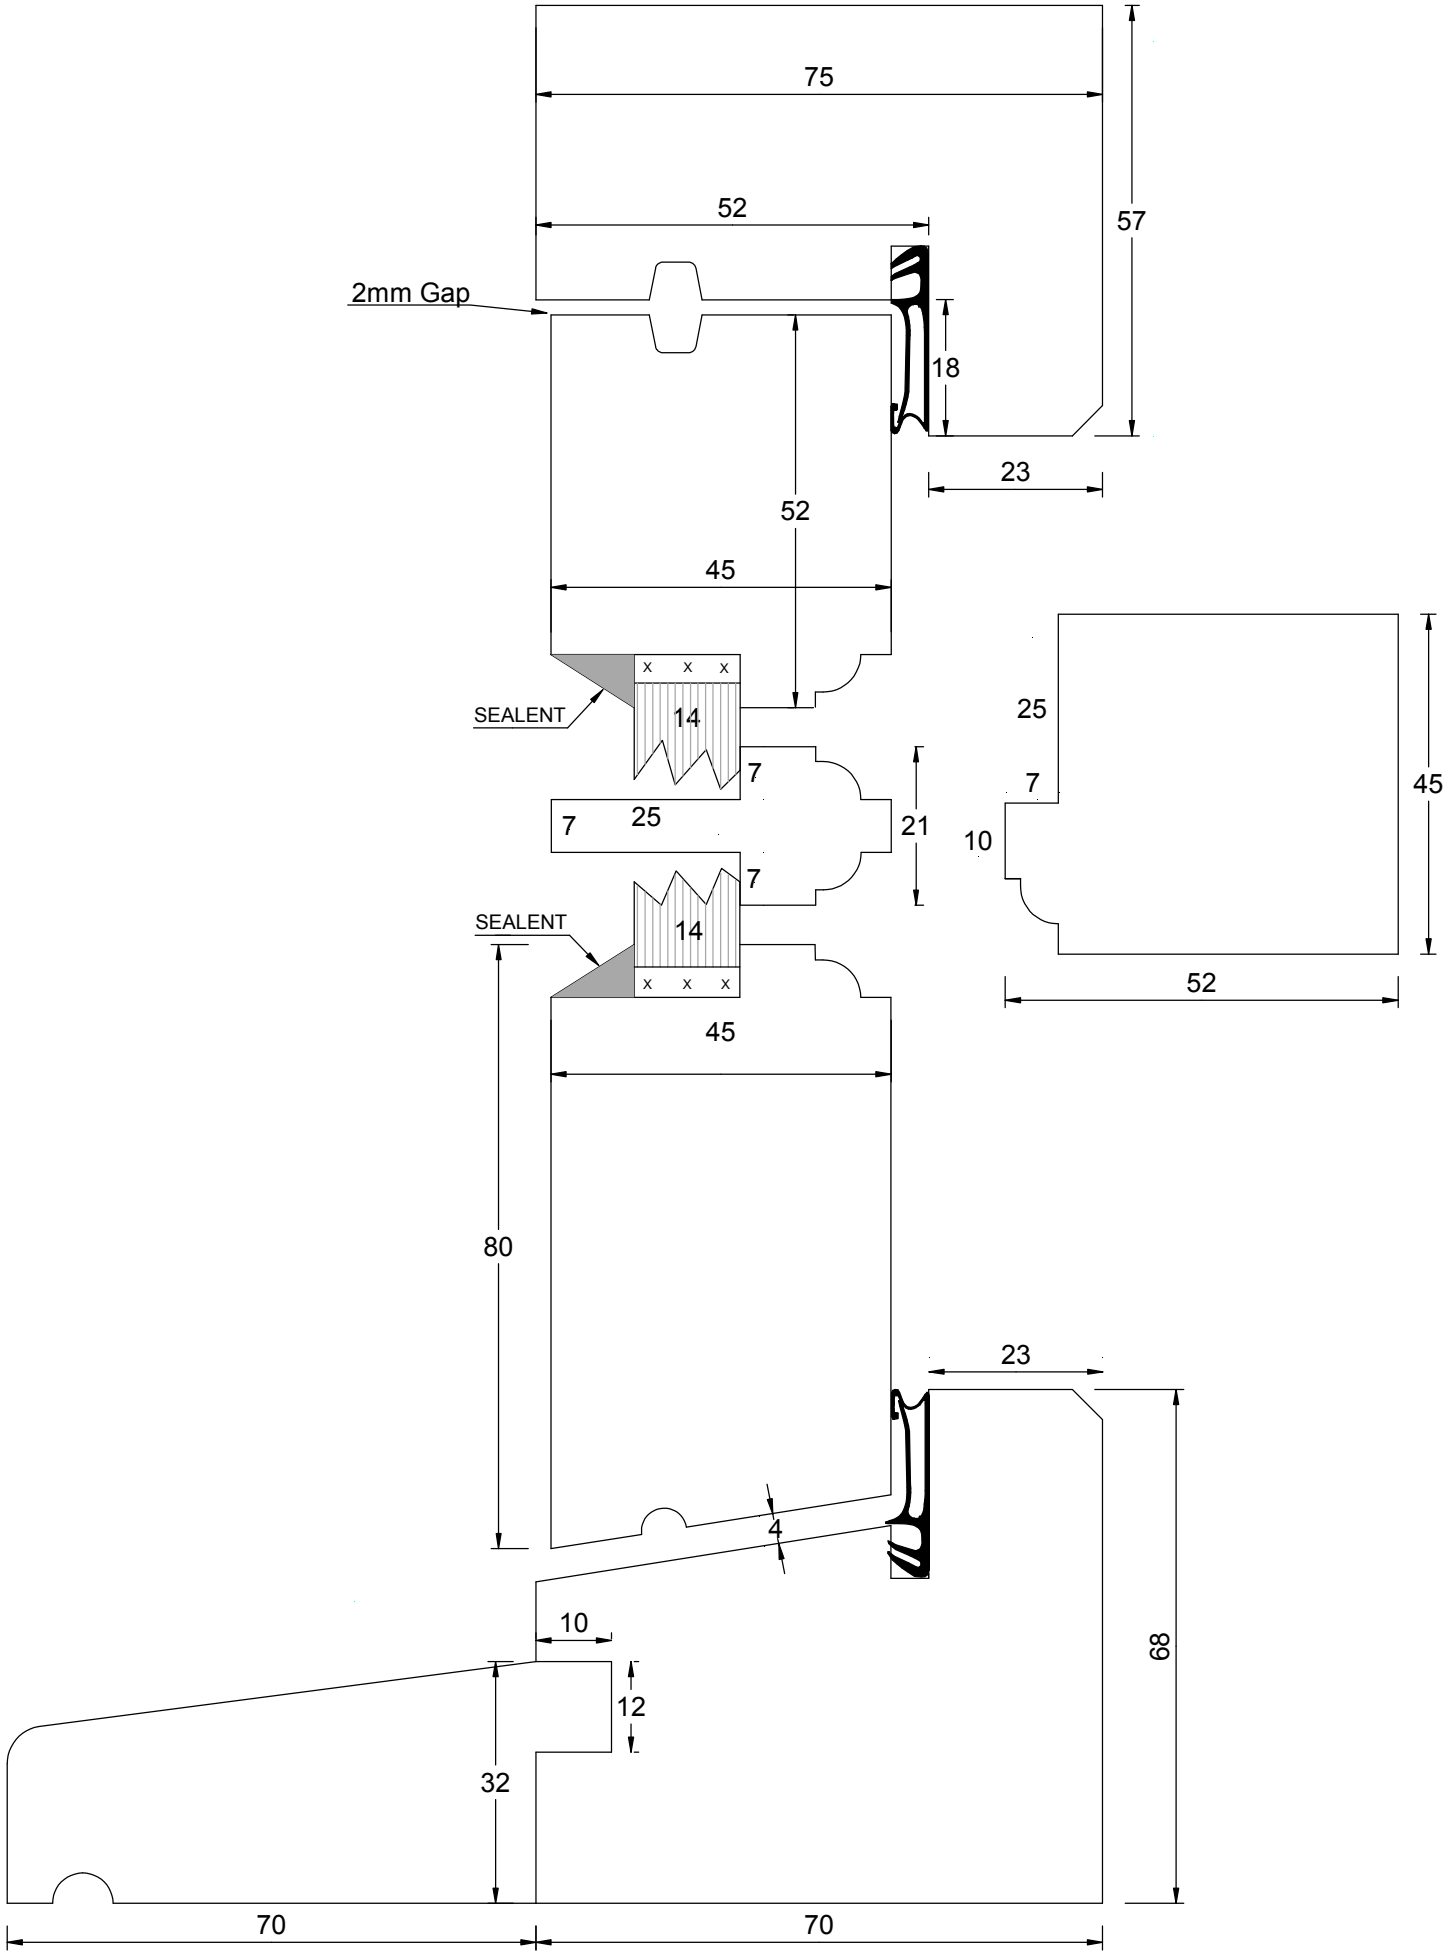

OAKTREE JOINERY LTD
1 Moat Road, West Wilts Trading Estate, Westbury, Wiltshire. BA13 4JS
Telephone 01373 858054 Fax 01373 824705
Website www.oaktreejoinery.co.uk Email sales@oaktreejoinery.co.uk
Hardwood • Softwood • PVCu • Products

Description

Listed Cottage Double Glaze Moulded Moulded Sash Bevelled Frame

Size	Drw.	Date
1:1	BM	04/02/14

Drawing n.