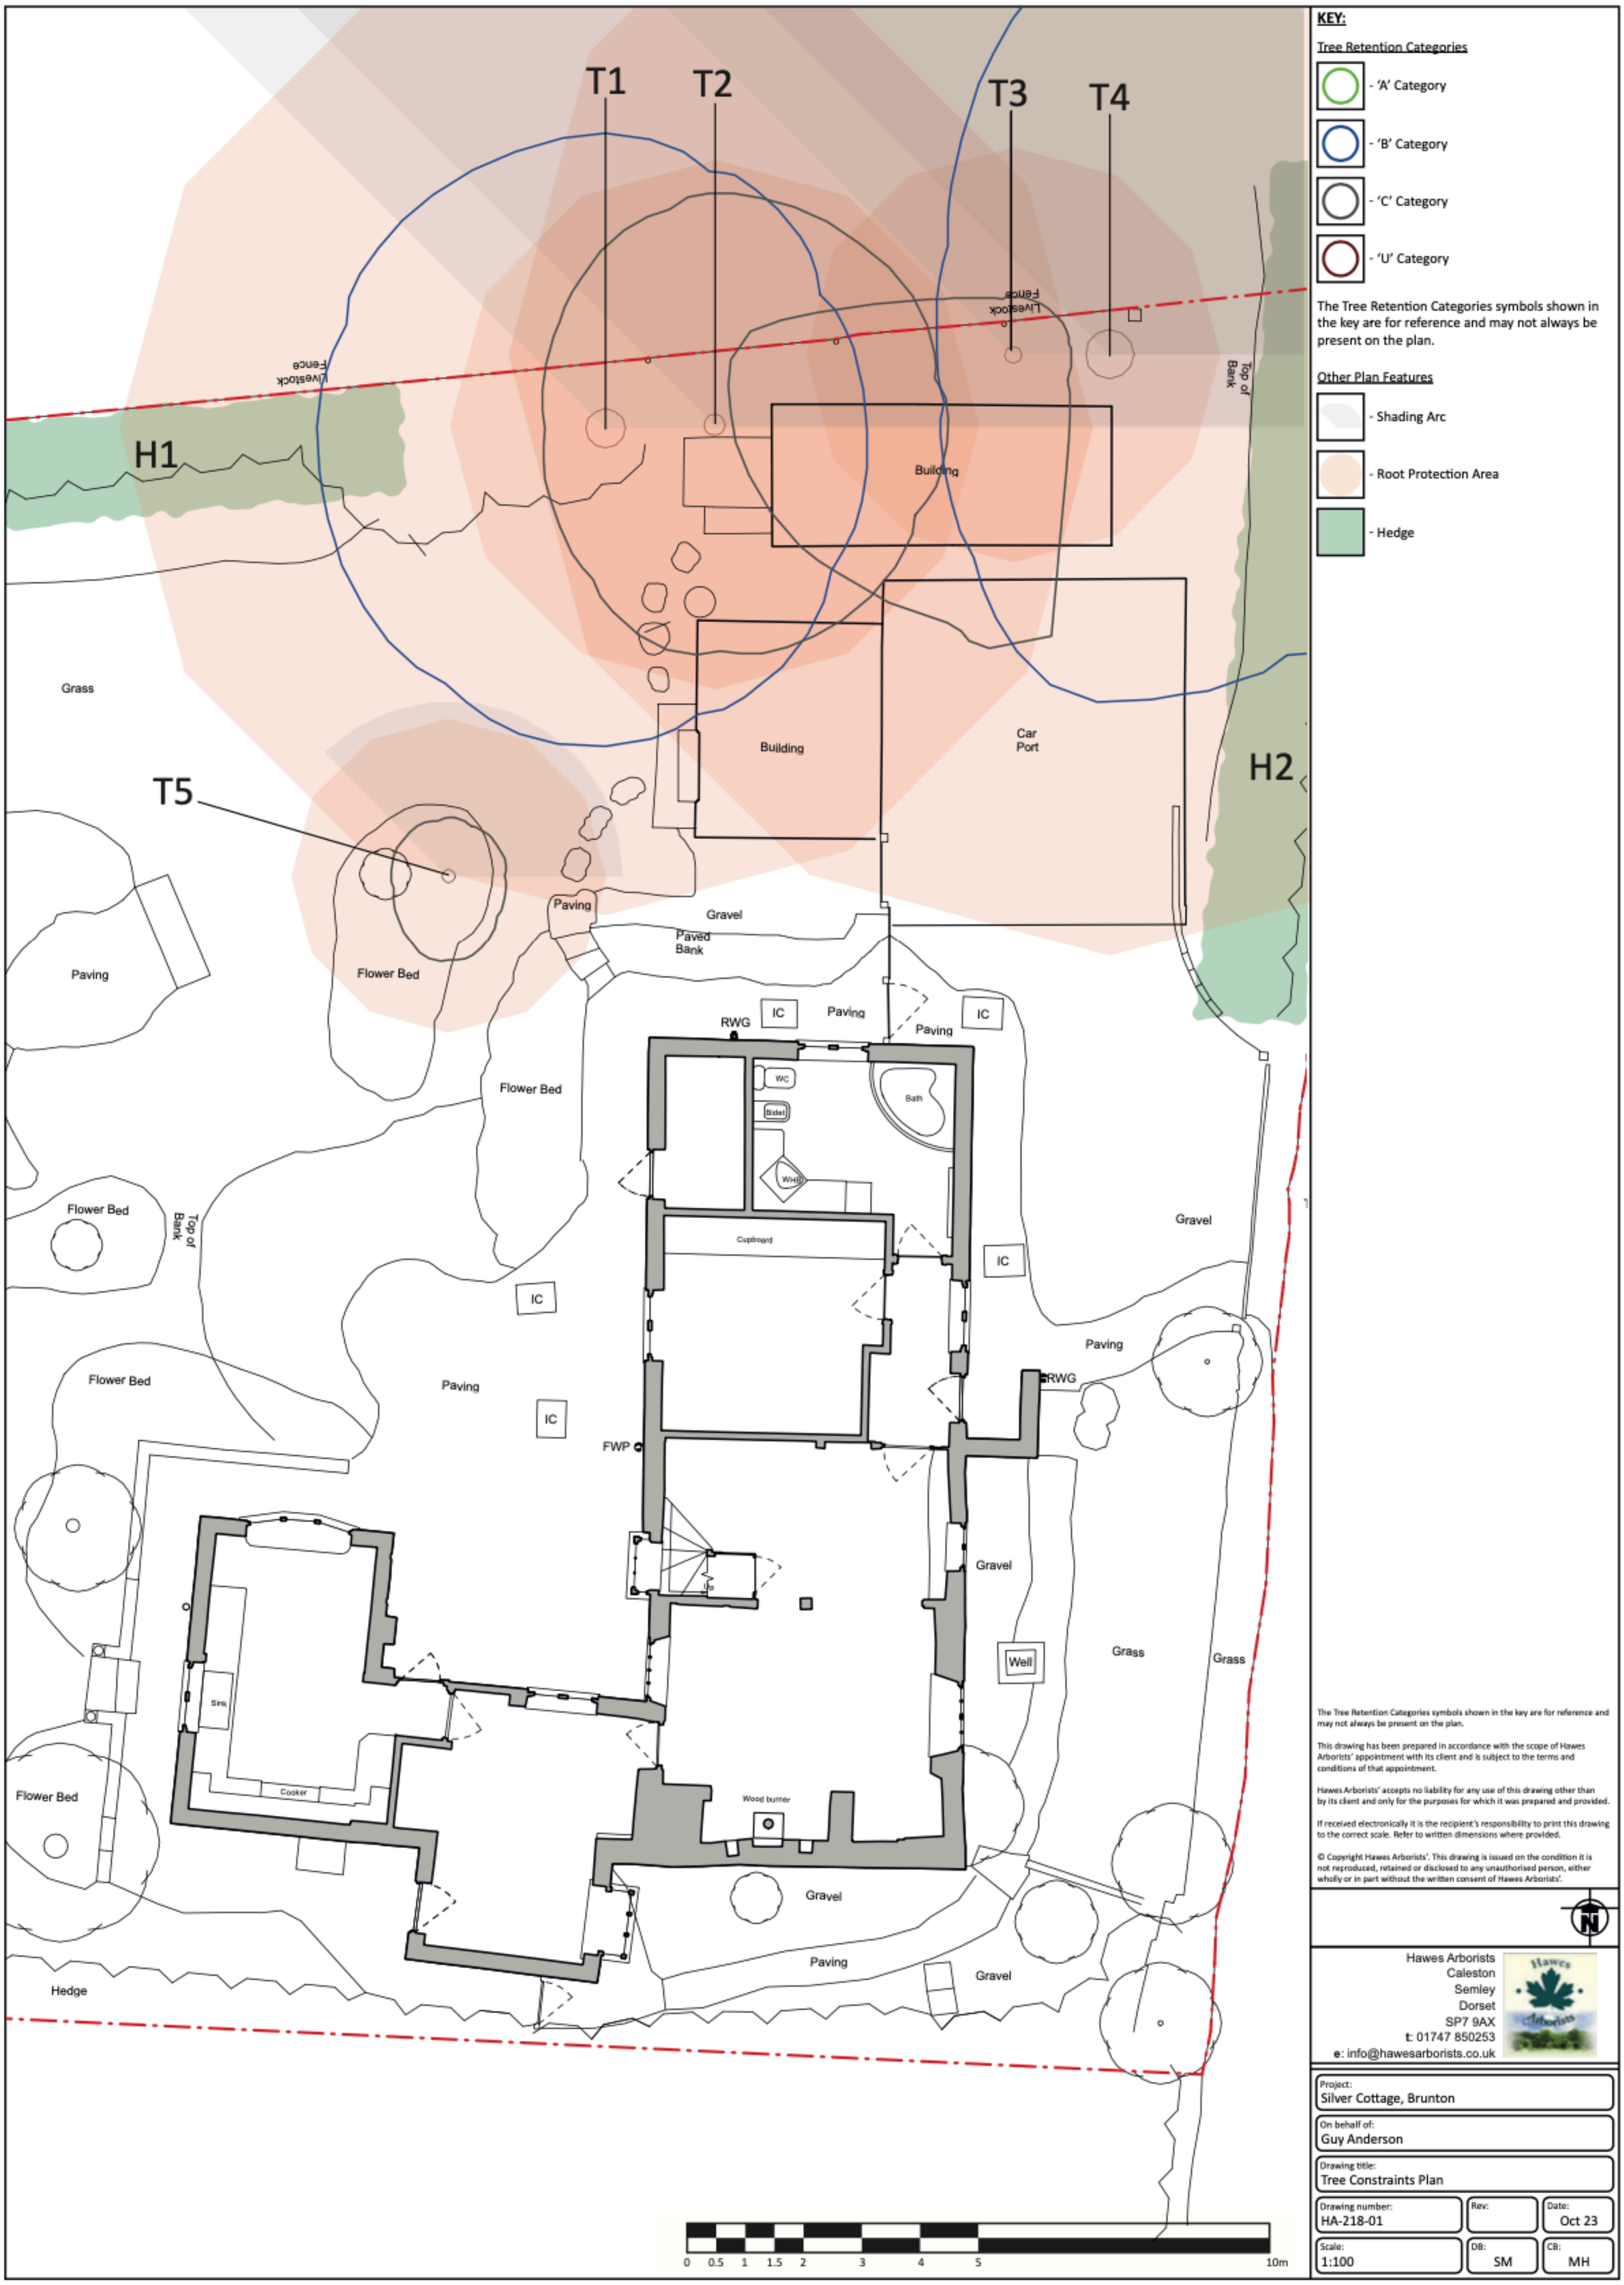

KEY:

Tree Retention Categories

- 'A' Category
- 'B' Category
- 'C' Category
- 'U' Category

The Tree Retention Categories symbols shown in the key are for reference and may not always be present on the plan.

Other Plan Features

- Shading Arc
- Root Protection Area
- Hedge

The Tree Retention Categories symbols shown in the key are for reference and may not always be present on the plan.

This drawing has been prepared in accordance with the scope of Hawes Arborists' appointment with its client and is subject to the terms and conditions of that appointment.

Hawes Arborists' accepts no liability for any use of this drawing other than by its client and only for the purposes for which it was prepared and provided.

If received electronically it is the recipient's responsibility to print this drawing to the correct scale. Refer to written dimensions where provided.

© Copyright Hawes Arborists'. This drawing is issued on the condition it is not reproduced, retained or disclosed to any unauthorised person, either wholly or in part without the written consent of Hawes Arborists'.

Hawes Arborists
Caleston
Semley
Dorset
SP7 9AX
t: 01747 850253
e: info@hawesarborists.co.uk

Project: Silver Cottage, Brunton

On behalf of: Guy Anderson

Drawing title: Tree Constraints Plan

Drawing number:	Rev:	Date:
HA-218-01		Oct 23

Scale:	DB:	CB:
1:100	SM	MH