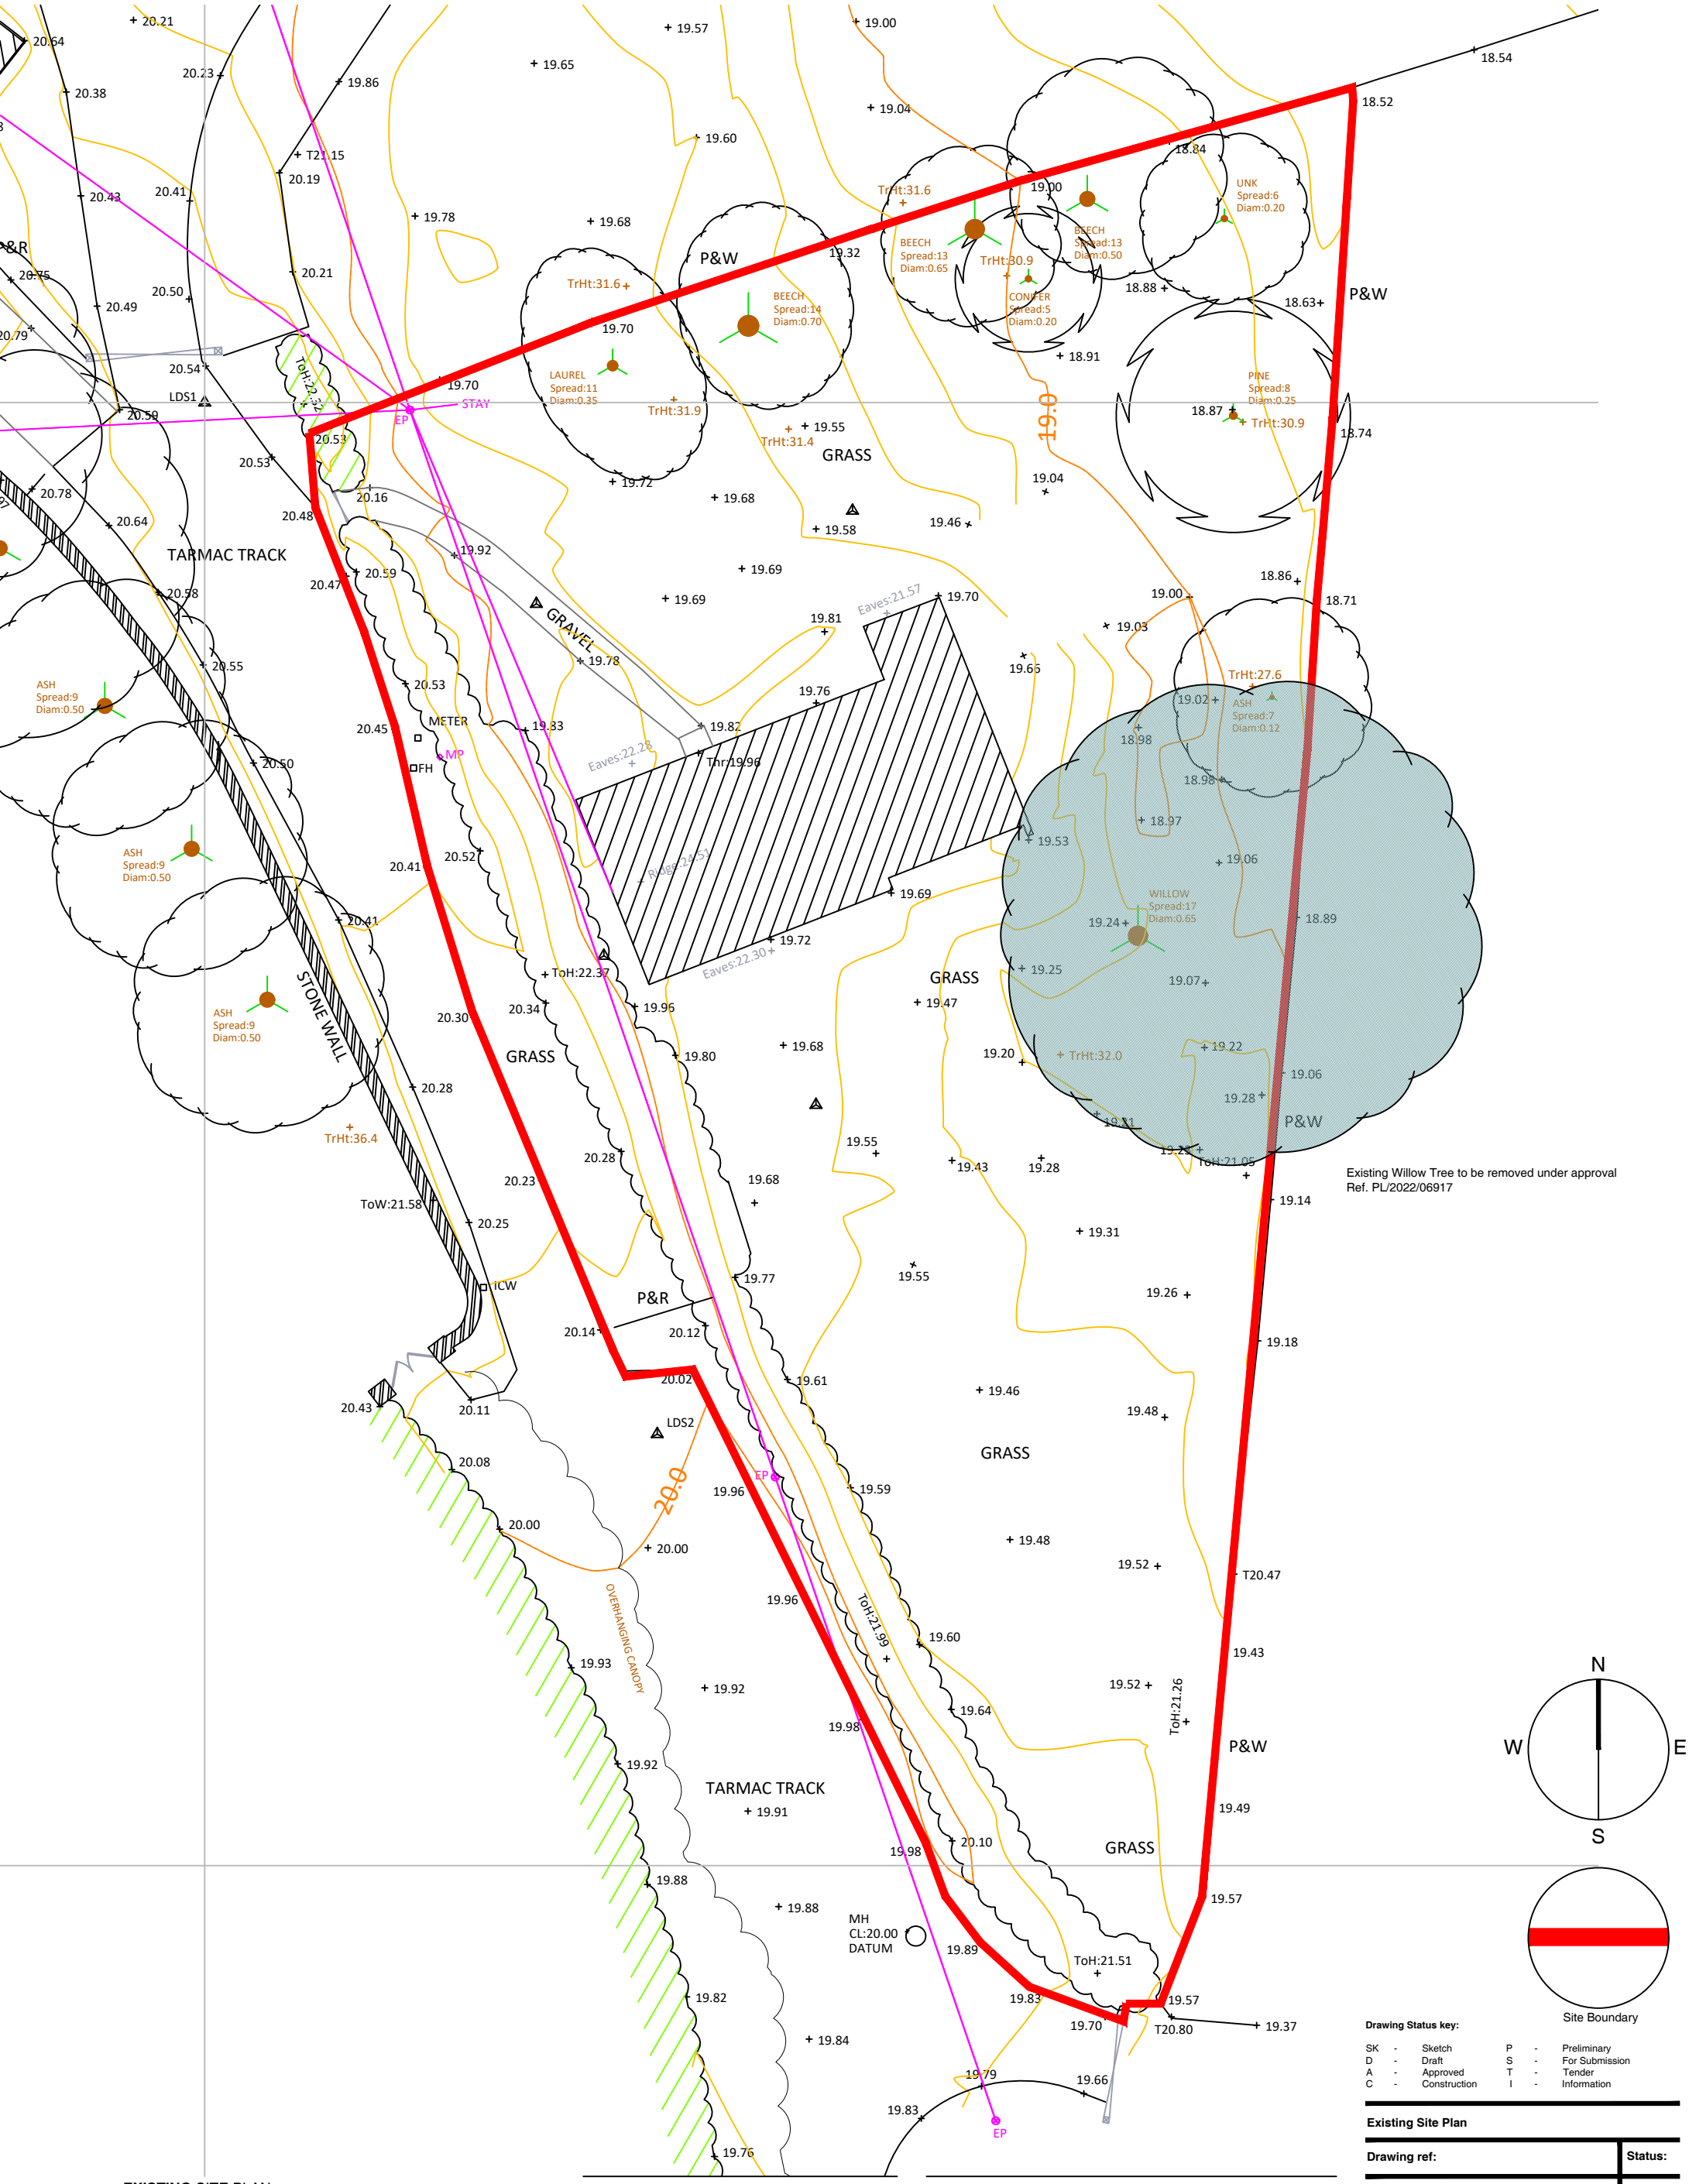

EXISTING SITE PLAN
SCALE 1:200@A3

0 _1m _3m _5m _10m

Red Cedars, Church Lane, Fovant, Salisbury, SP3 5LB

Site Area	**1416m²**
Drawn by	**JM**
Checked by	**DH**
Scale	**As shown**

These drawings are for planning application purposes only and may require additional details prior to a Building regs application. All the dimensions to be checked on site prior to commencement of work. Responsibility is not accepted for errors made by others in scaling from this drawing, all construction information should be taken from figure dimensions.

Revision	Notes	Date
a	Amended page title	22-11-23

54 The Grove Christchurch BH23 2HB 01202 280638

Drawing Status key:

SK	-	Sketch	P	-	Preliminary
D	-	Draft	S	-	For Submission
A	-	Approved	T	-	Tender
C	-	Construction	I	-	Information

Existing Site Plan

Drawing ref:	**Status:**
1936P/109a	P

dot architecture

www.dotarchitecture.co.uk Design On Toast LTD