




NORTH WEST

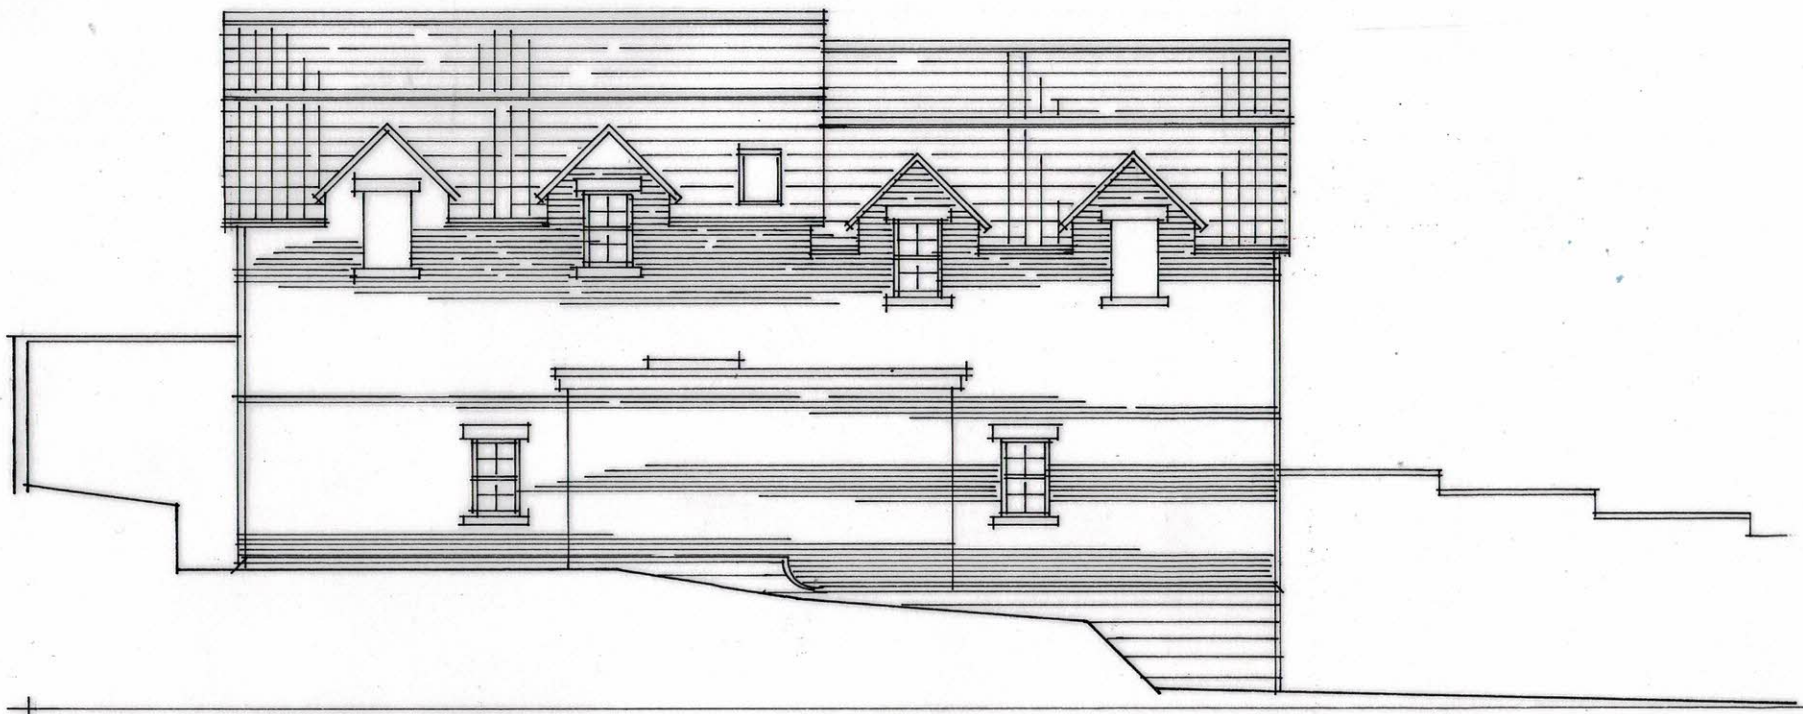

SOUTH WEST

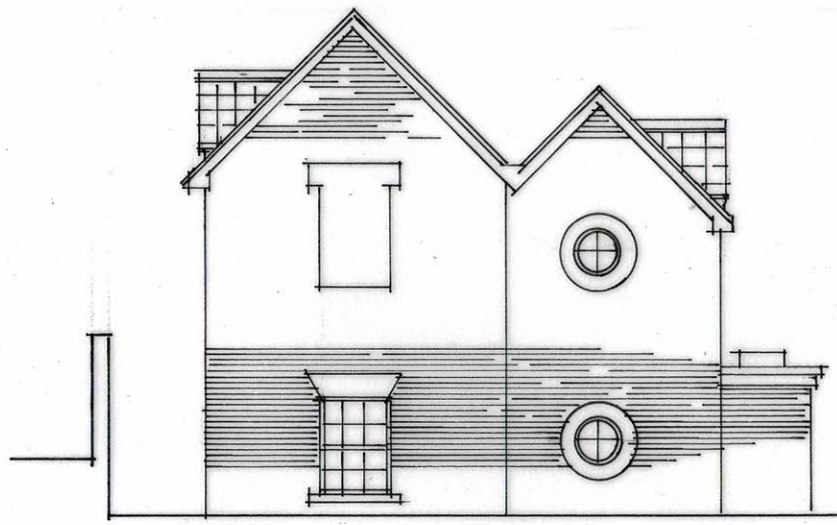

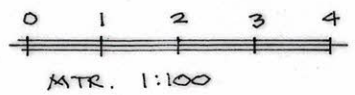



NORTH EAST

SOUTH EAST

REVISED ELEVATIONS

FOUR FLATS
LAND AT 47-49 EDWARD STREET
WESTBURY WILTS.

NOV. 2023

1:100