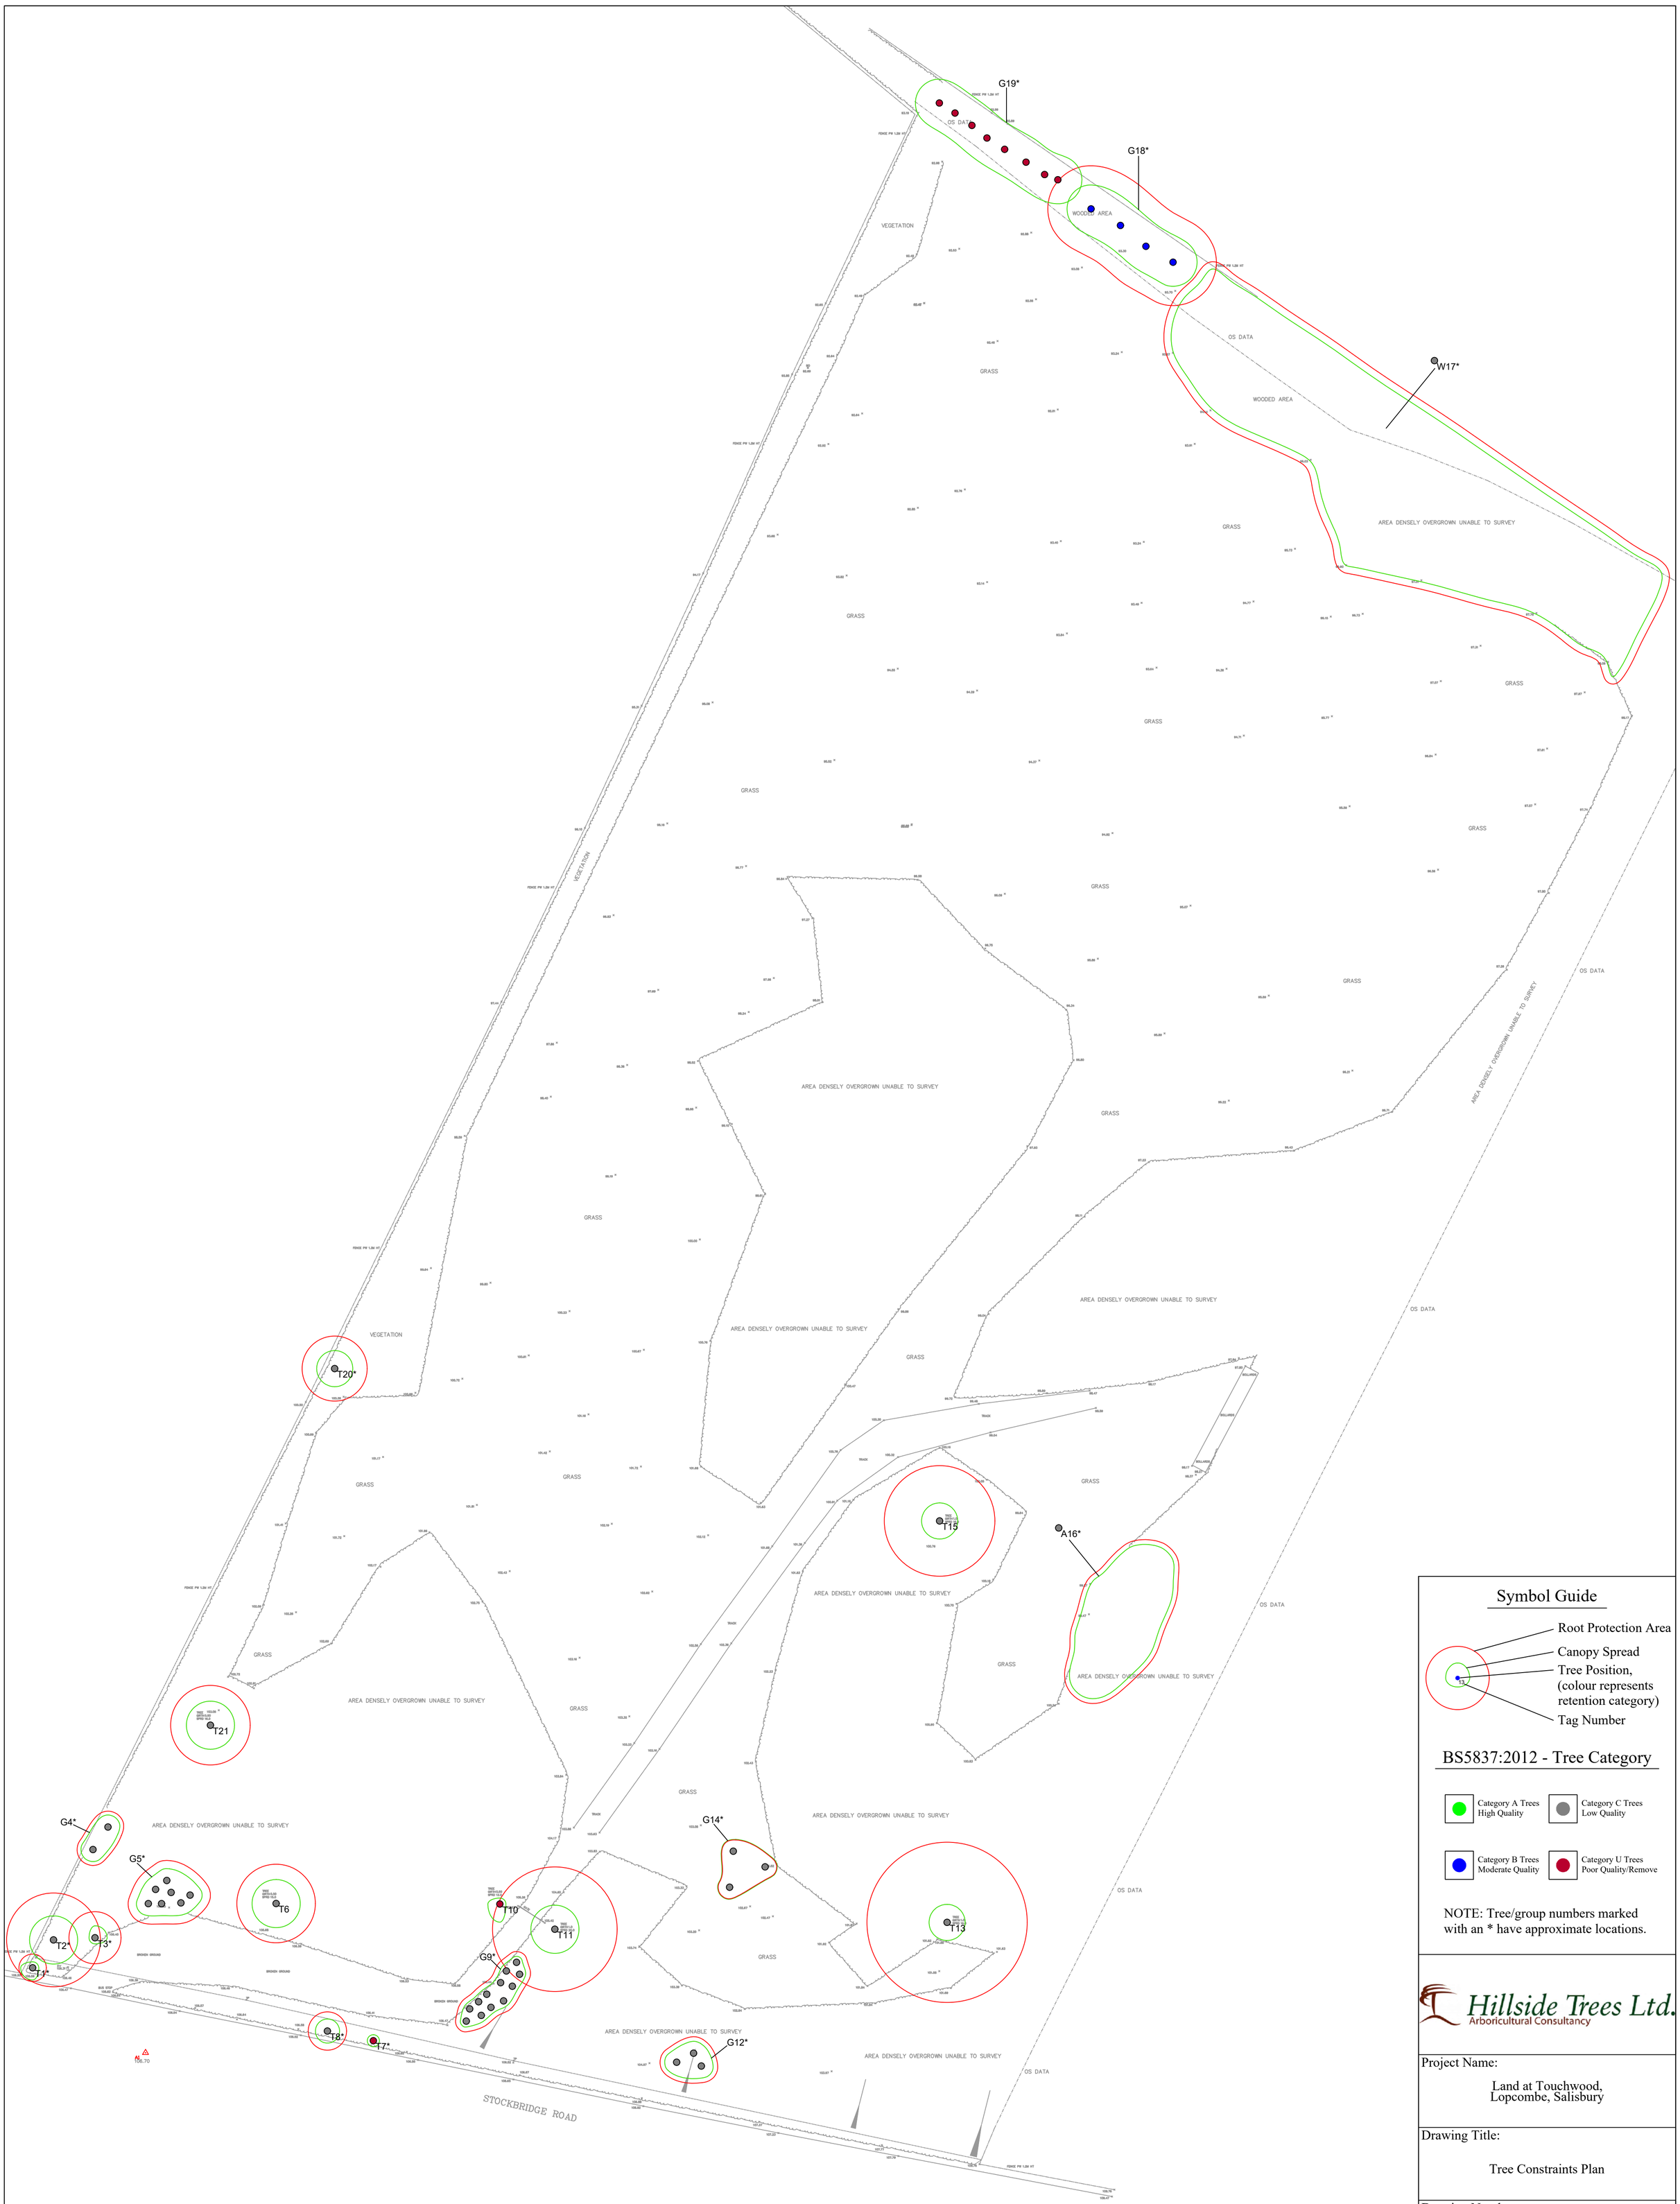

Symbol Guide

- Root Protection Area
- Canopy Spread
- Tree Position, (colour represents retention category)
- Tag Number

BS5837:2012 - Tree Category

- Category A Trees High Quality
- Category C Trees Low Quality
- Category B Trees Moderate Quality
- Category U Trees Poor Quality/Remove

NOTE: Tree/group numbers marked with an * have approximate locations.

Hillside Trees Ltd.
Arboricultural Consultancy

Project Name:
Land at Touchwood, Lopcombe, Salisbury

Drawing Title:
Tree Constraints Plan

Drawing Number:
220315-TW-TCP-NB

Client:
Ashley Jones

Agent:
-

Date:
March 2022

Scale:
1:500 @ A1