XRS GEOMATICS

WWW.XRSGEOMATICS.COM

Client:	**Rupert Godfrey**
Site:	**Garstons, Park Lane, Heytesbury, Warminster, BA12 0HE**
Title:	**Pond 2 - Cross Sections**
Date: 22/08/2023	Scale: 1:200/A2
DrawingNo : 230822d	Rev:

© XRS Geomatics

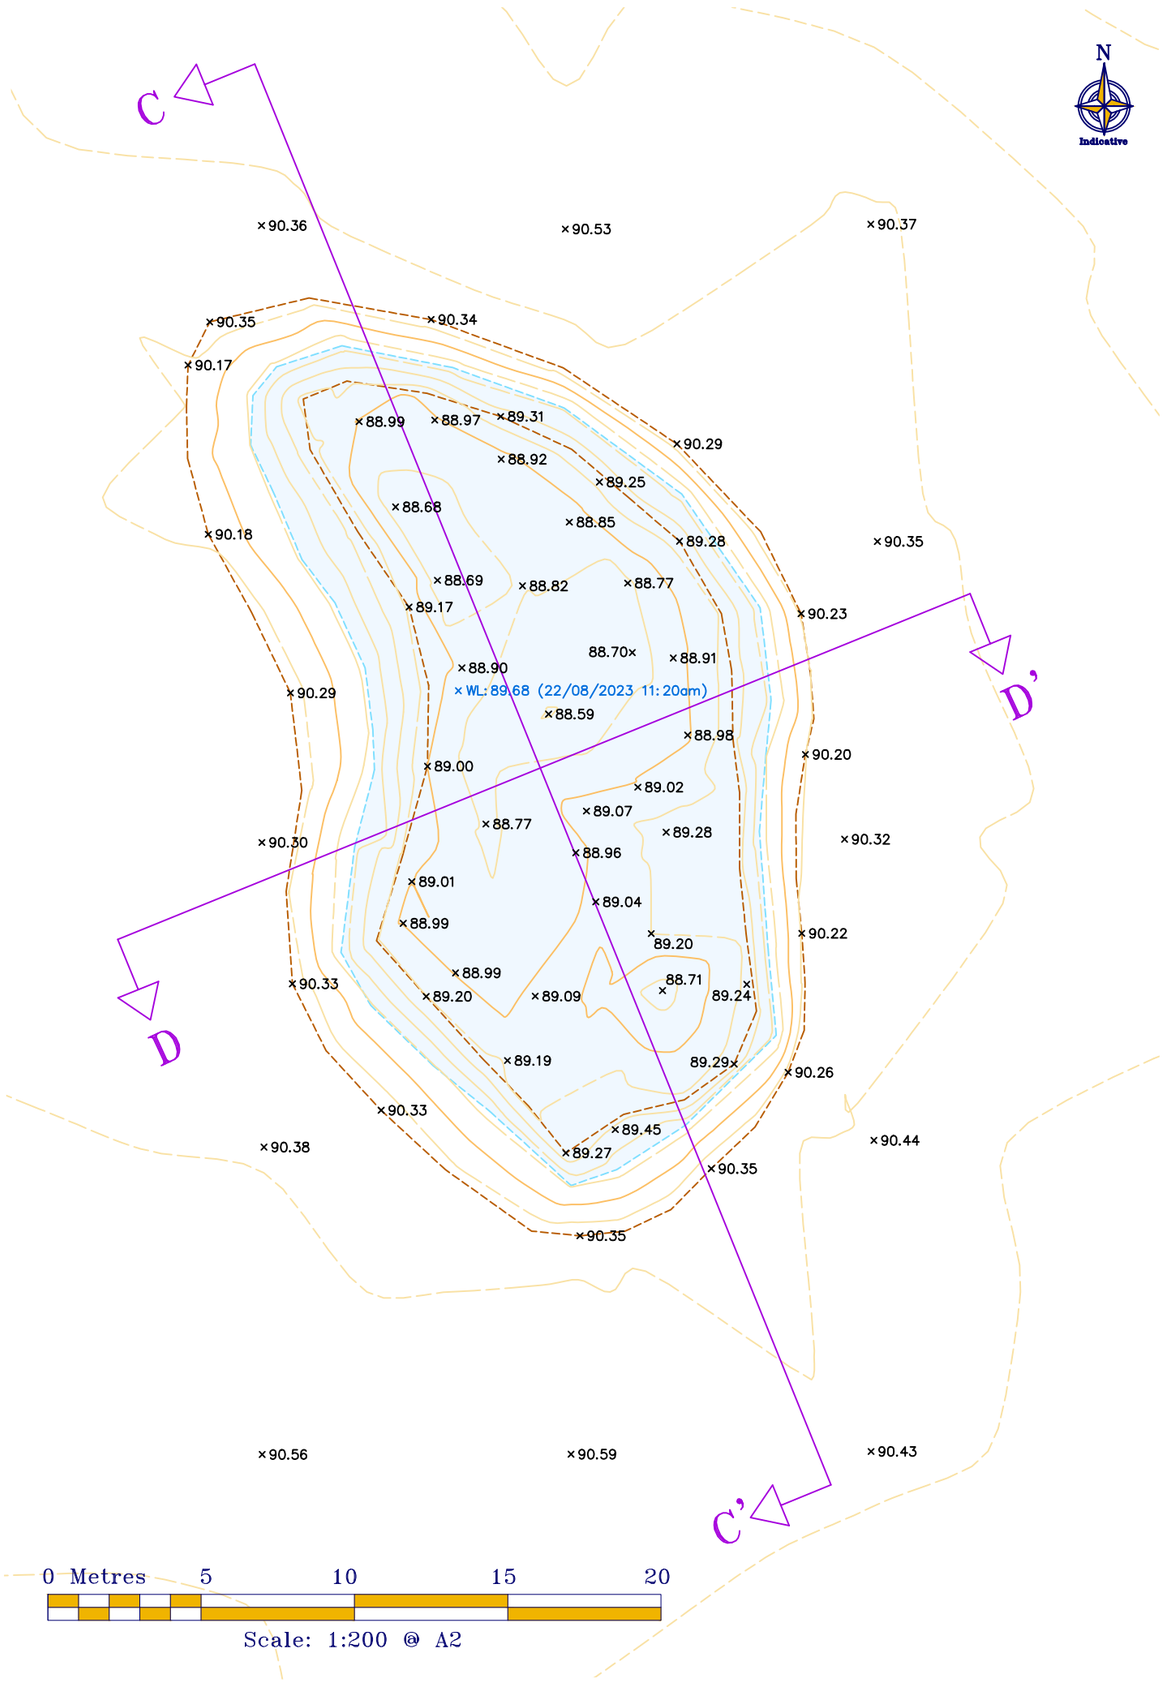

Cross Section C-C'

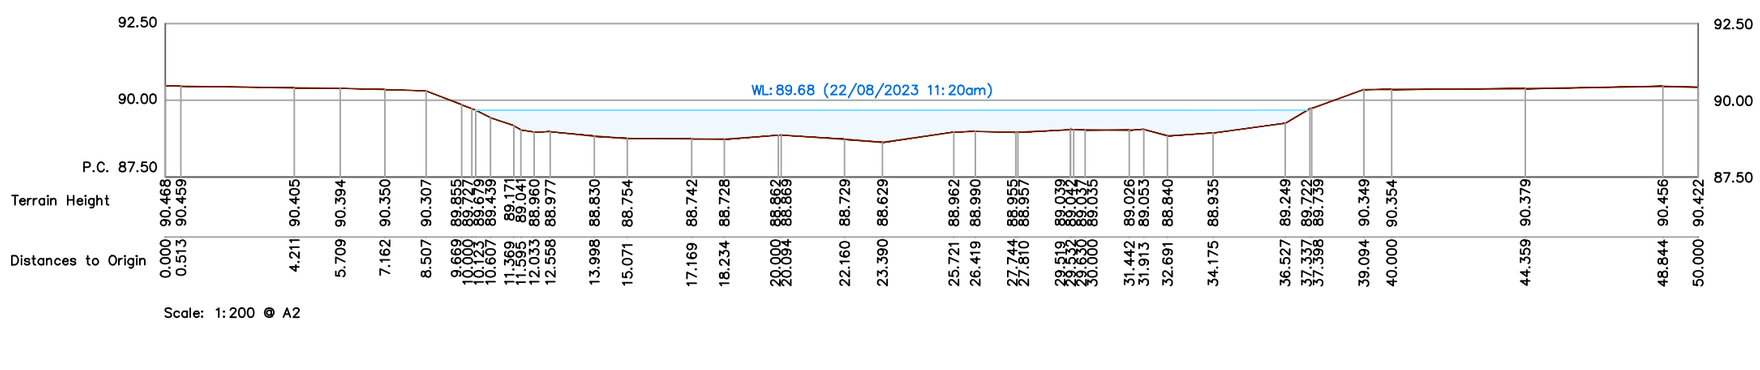

Cross Section D-D'

