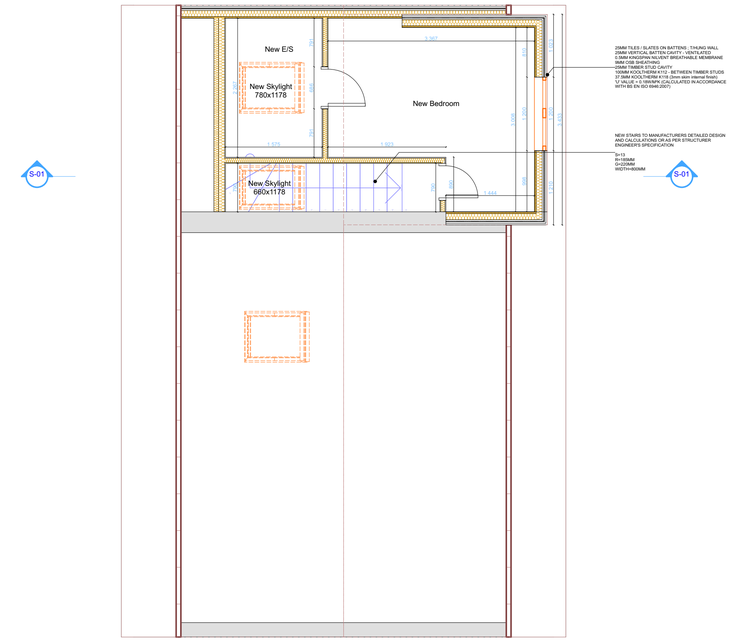

+02-Eaves/Loft Floor **1:50**

All Dims in millimeters unless otherwise stated.
Do not scale except for planning purposes.
If in doubt - Ask

This drawing is confidential and is the property of Keenan Project Designs Ltd.

© Copyright

Scale 1:25 1 0 2m

Scale 1:50 1 0 4m

Scale 1:100 2 0 5m

KEENAN PROJECT DESIGNS

KEENAN PROJECT DESIGNS
0800 233 5787
INFO@KEENANPROJECTDESIGNS.COM
WWW.KEENANPROJECTDESIGNS.COM

CLIENT:	DATE:	DRAWN BY:	PROJECT LEAD:
Jack Sharpe	28/09/2023	Diyana Yordanova	Yasir Merchant
ADDRESS:		DRAWING NUMBER:	REVISION: B
SN12 0JX 16		2193 B - 07	26/10/2023 Diyana Yordanova