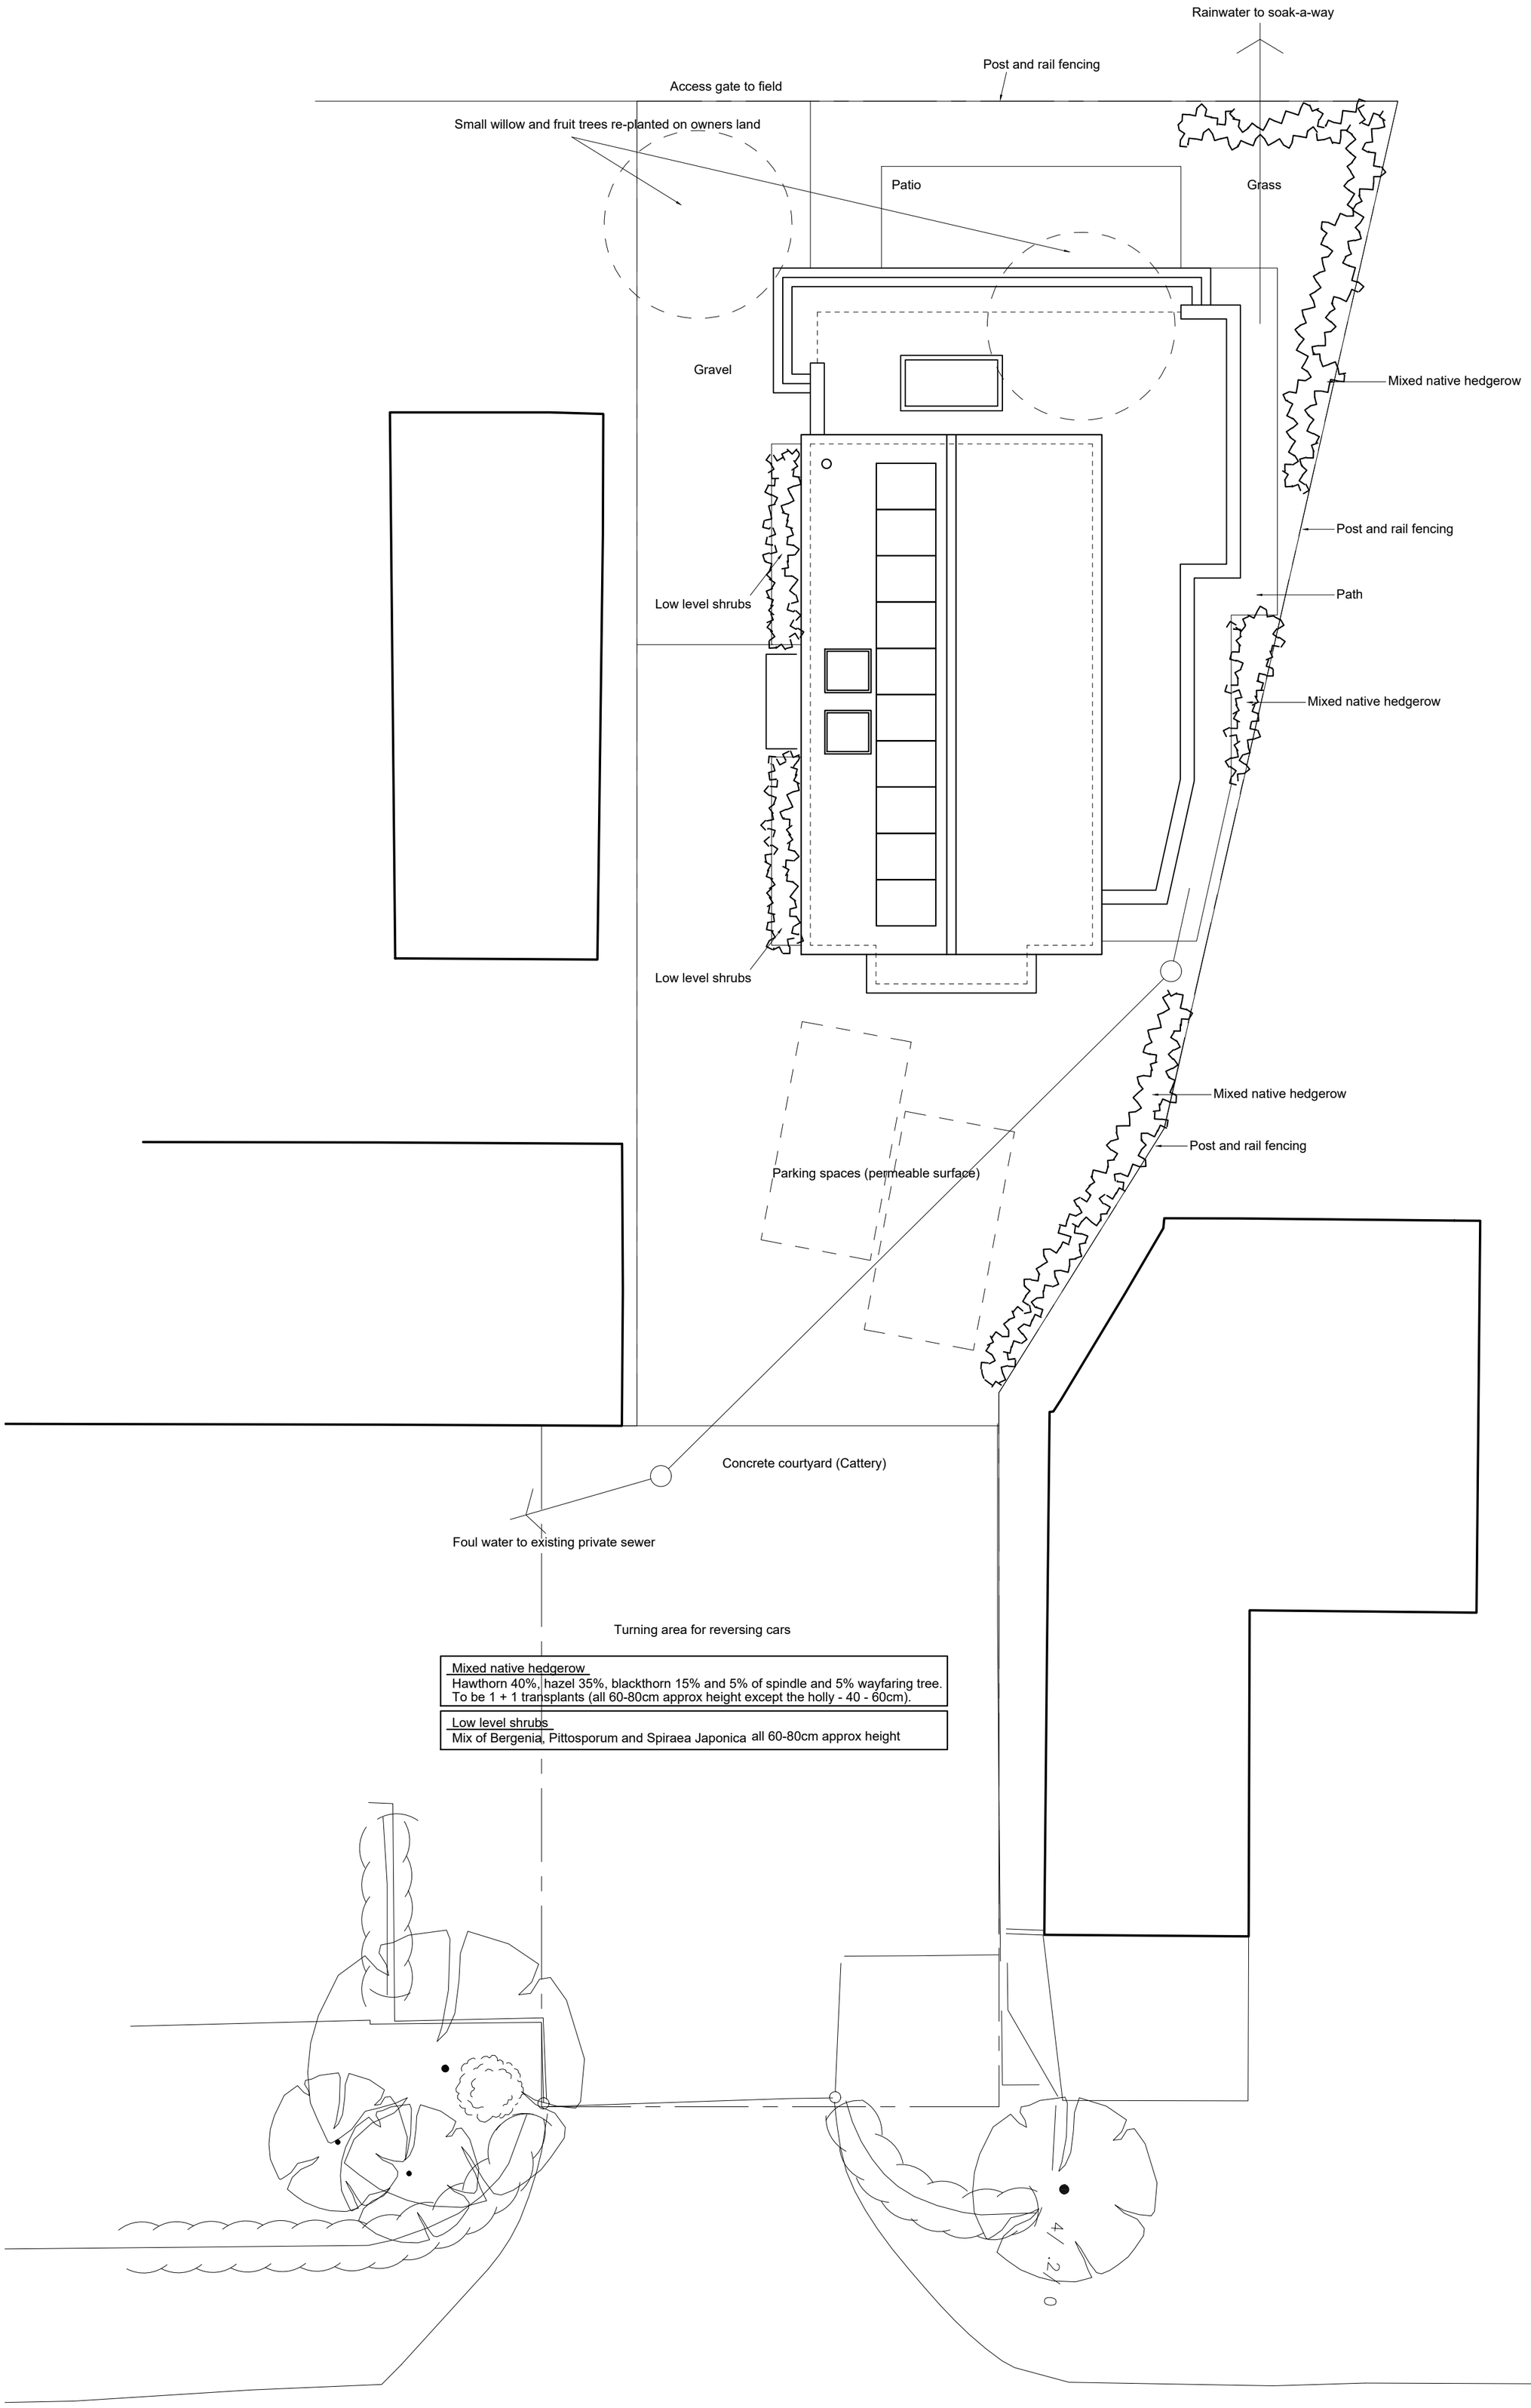


© Copyright

1:100 0m 1m 5m 10m

www.fmhas.co.uk

fmh architectural ltd
architectural design and consultancy

project . address					
New dwelling 17 Clearwood Dilton Marsh Westbury BA13 4BD					
drawing title	scale	sheet size	date	drawing no.	revision
Proposed site plan	1:100	A2	October 2023	1253-P01	-