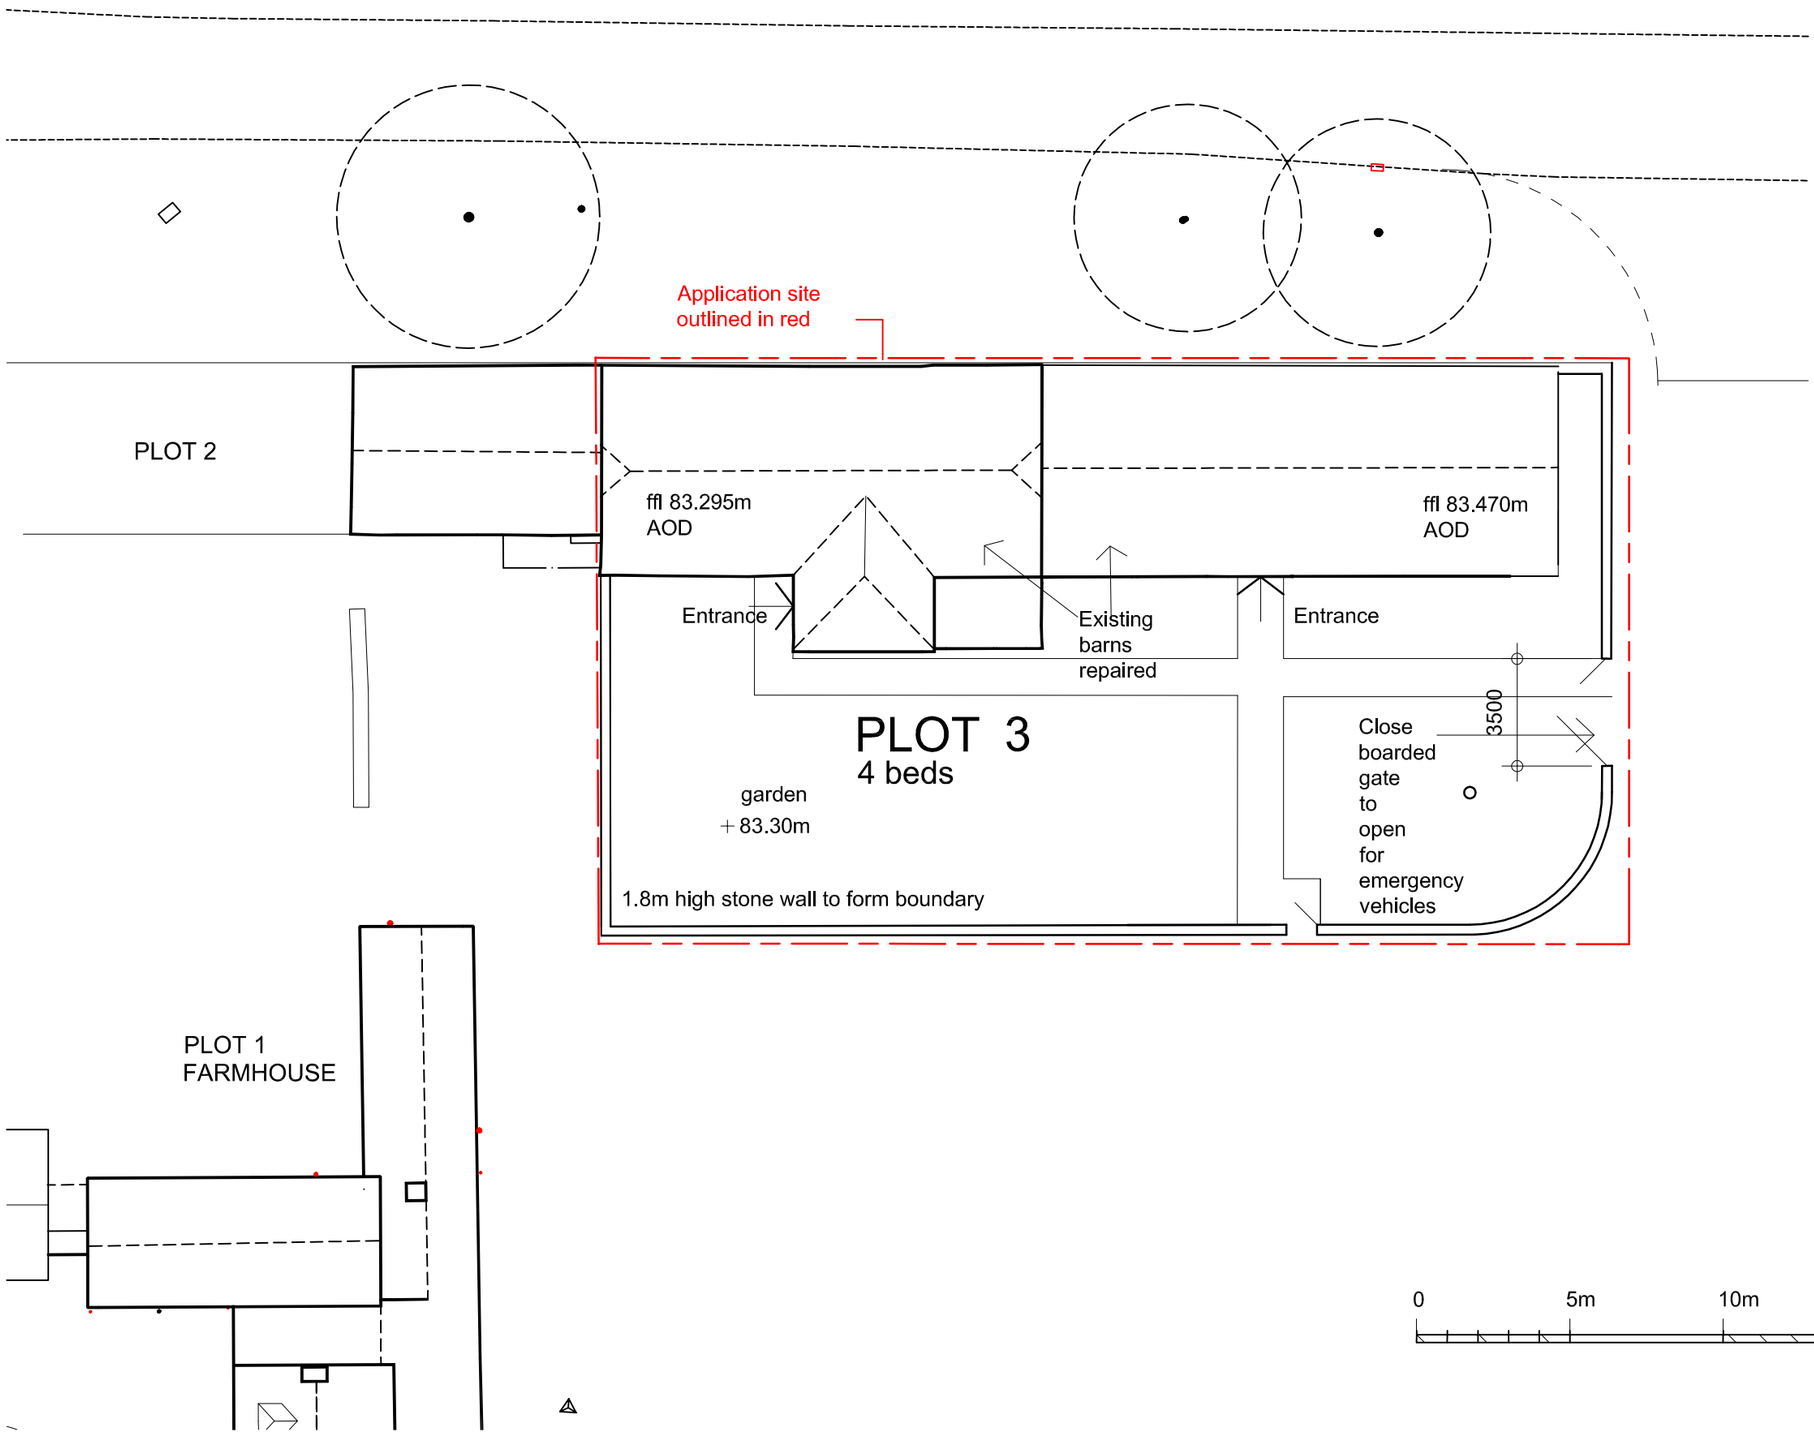


BLOCK PLAN - PLOT 3 1.200@A3

CHRIS ROBINSON ARCHITECTS RIBA

RIXON FARM DEVELOMENT , ASHTON KEYNES, WILTS

OCTOBER 2023 **RFD/B** 2018 **02**