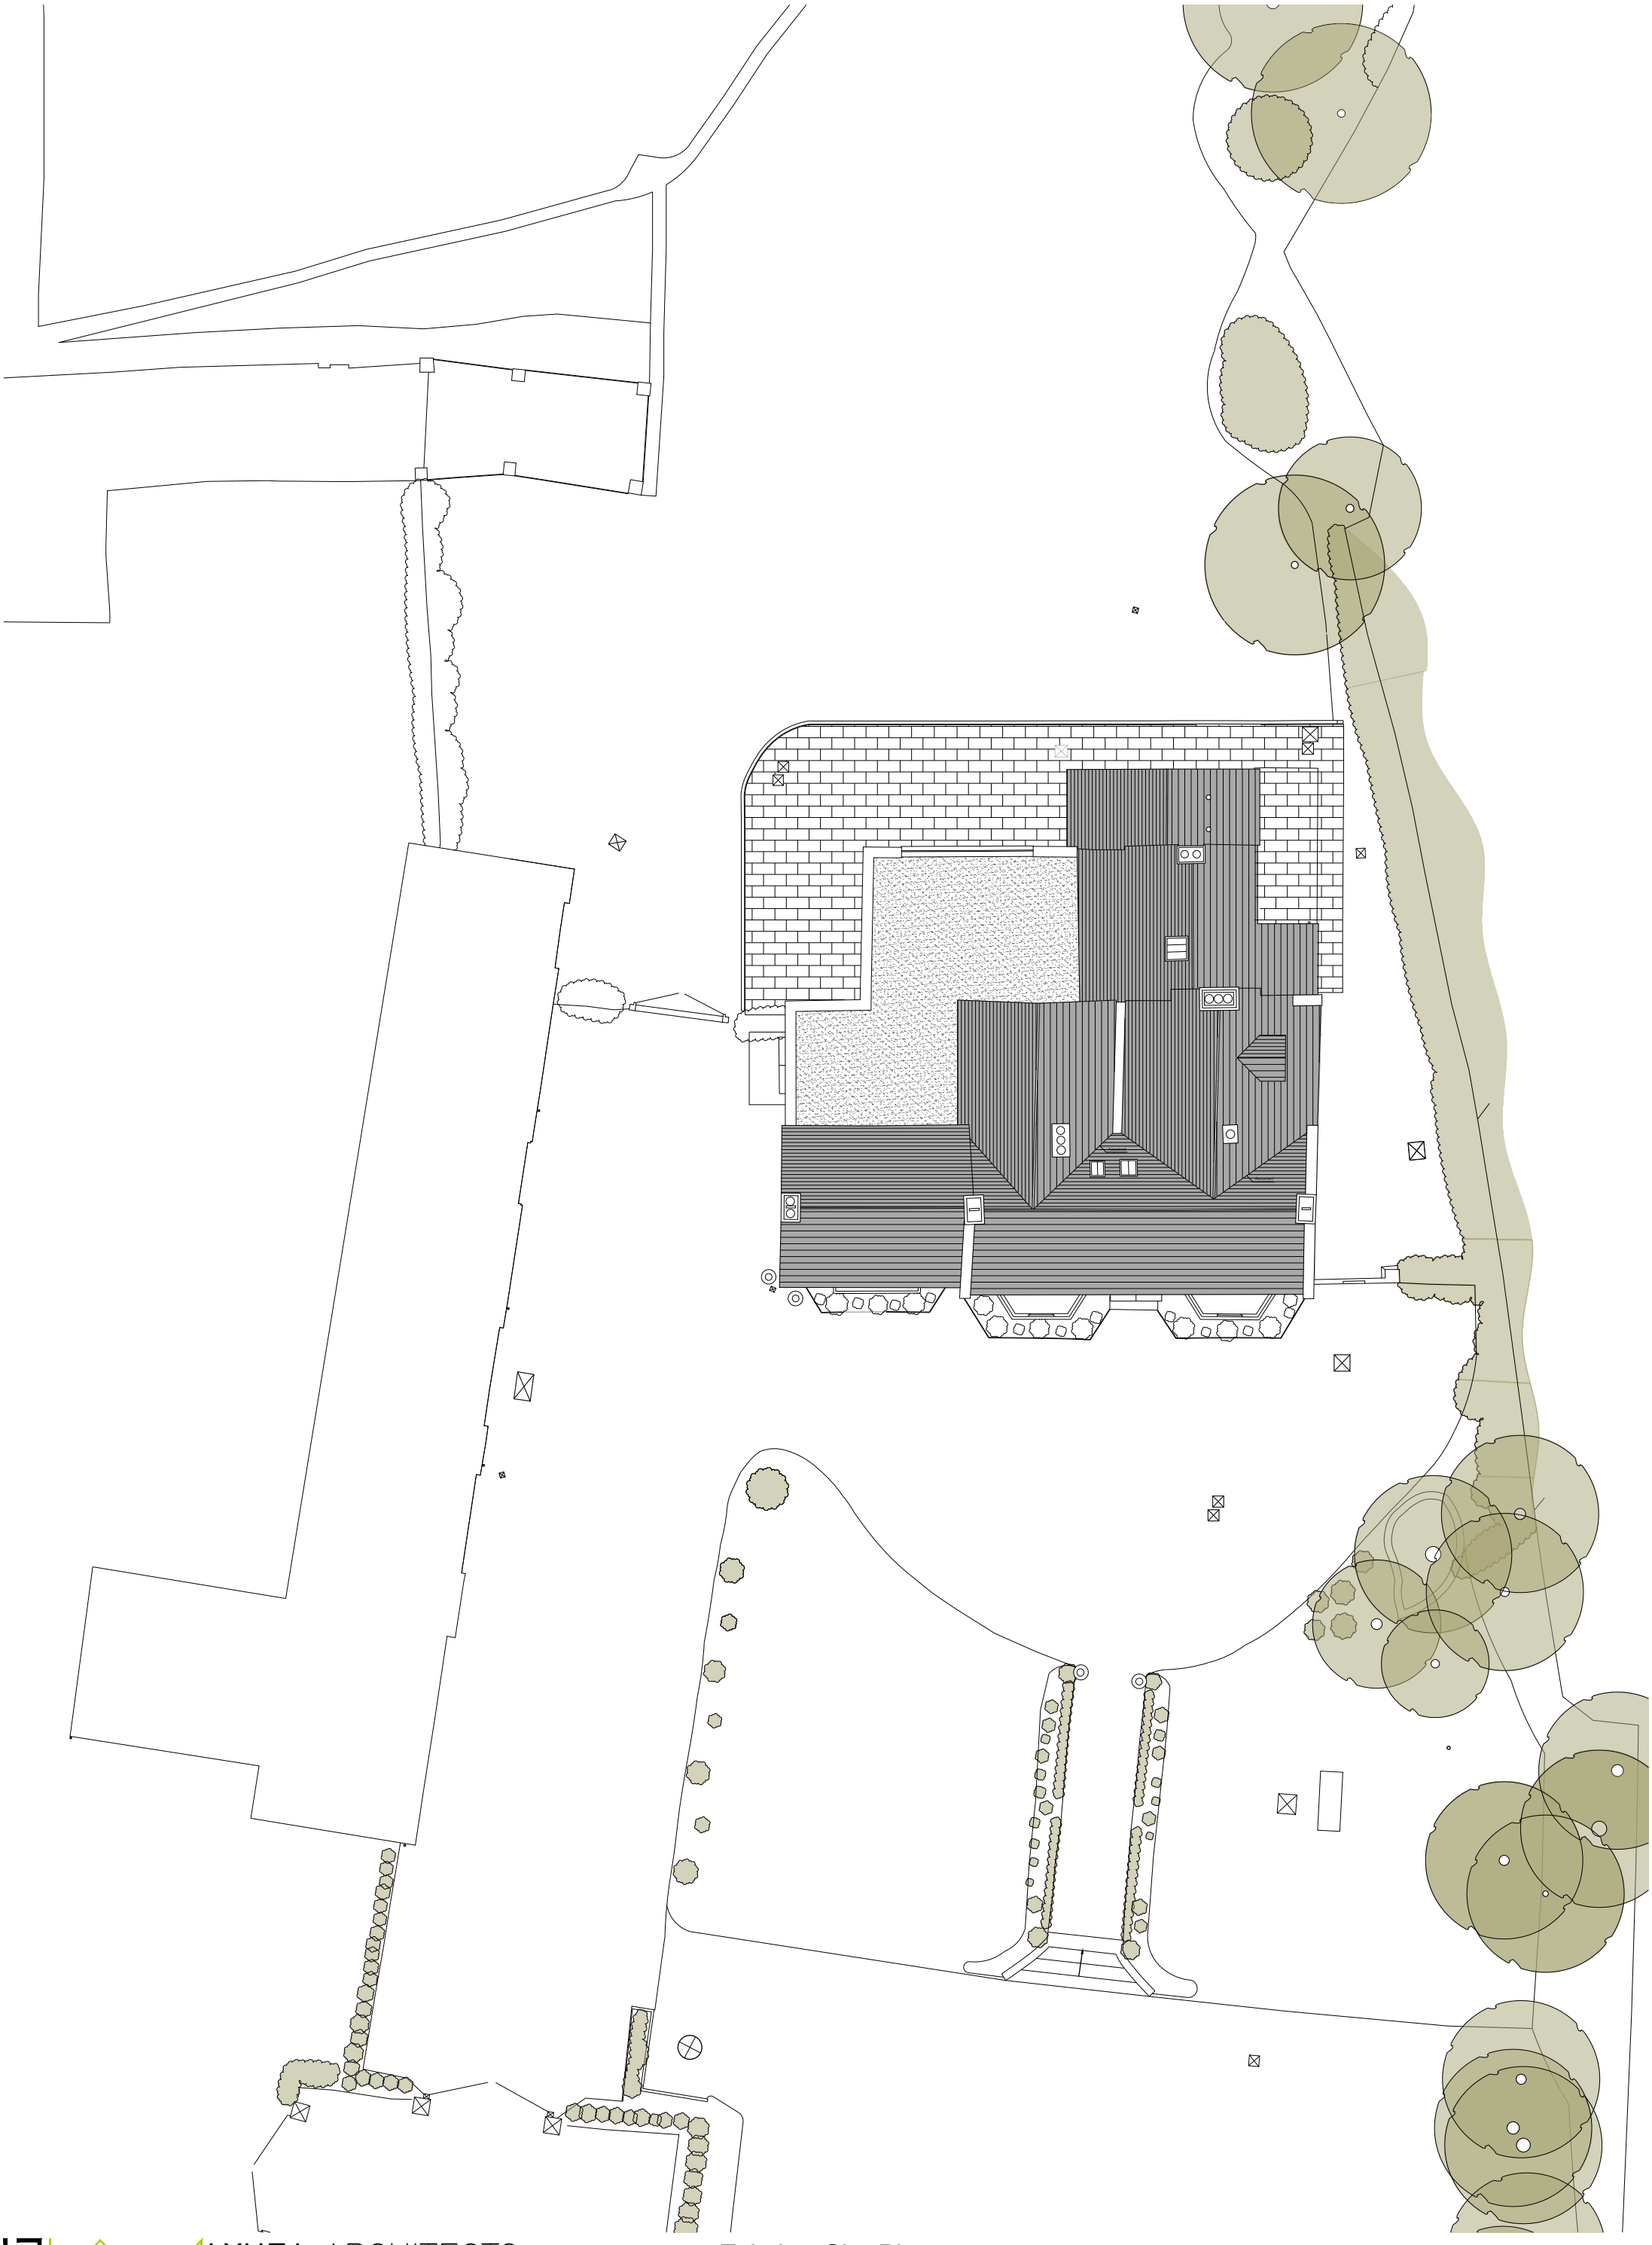

LYNEA ARCHITECTS

Existing Site Plan

Norborne Manor | Calne

0 2000 4000 6000 8000 10000

P23-010 | 002
May, 2023

1:200 @ A3
DWC | JMW

This drawing is copyright © of Lynea Architects Ltd. This drawing must not be reproduced under any circumstances without the prior written approval of Lynea Architects. Any discrepancies found within these drawings or other associated documentation must be reported immediately to Lynea Architects before proceeding. These drawings are not for construction purposes. Contact info@lynea.co.uk / www.lynea.co.uk for further information.