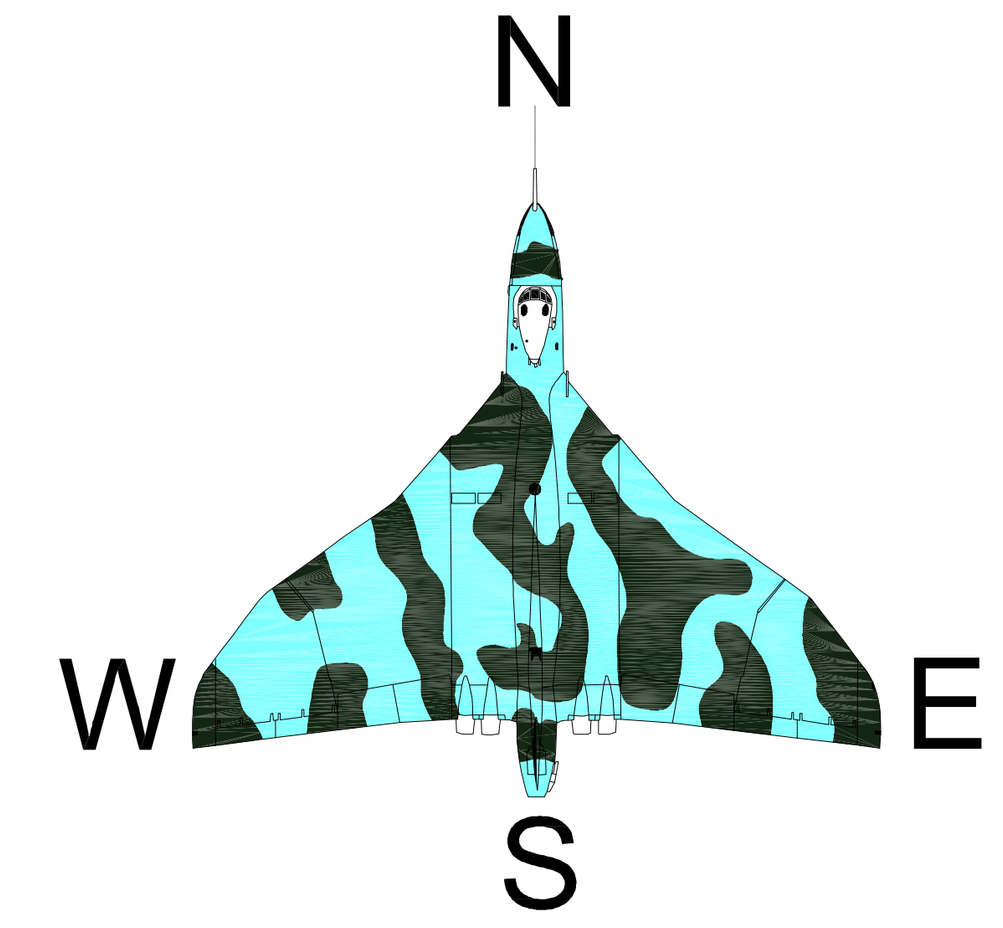

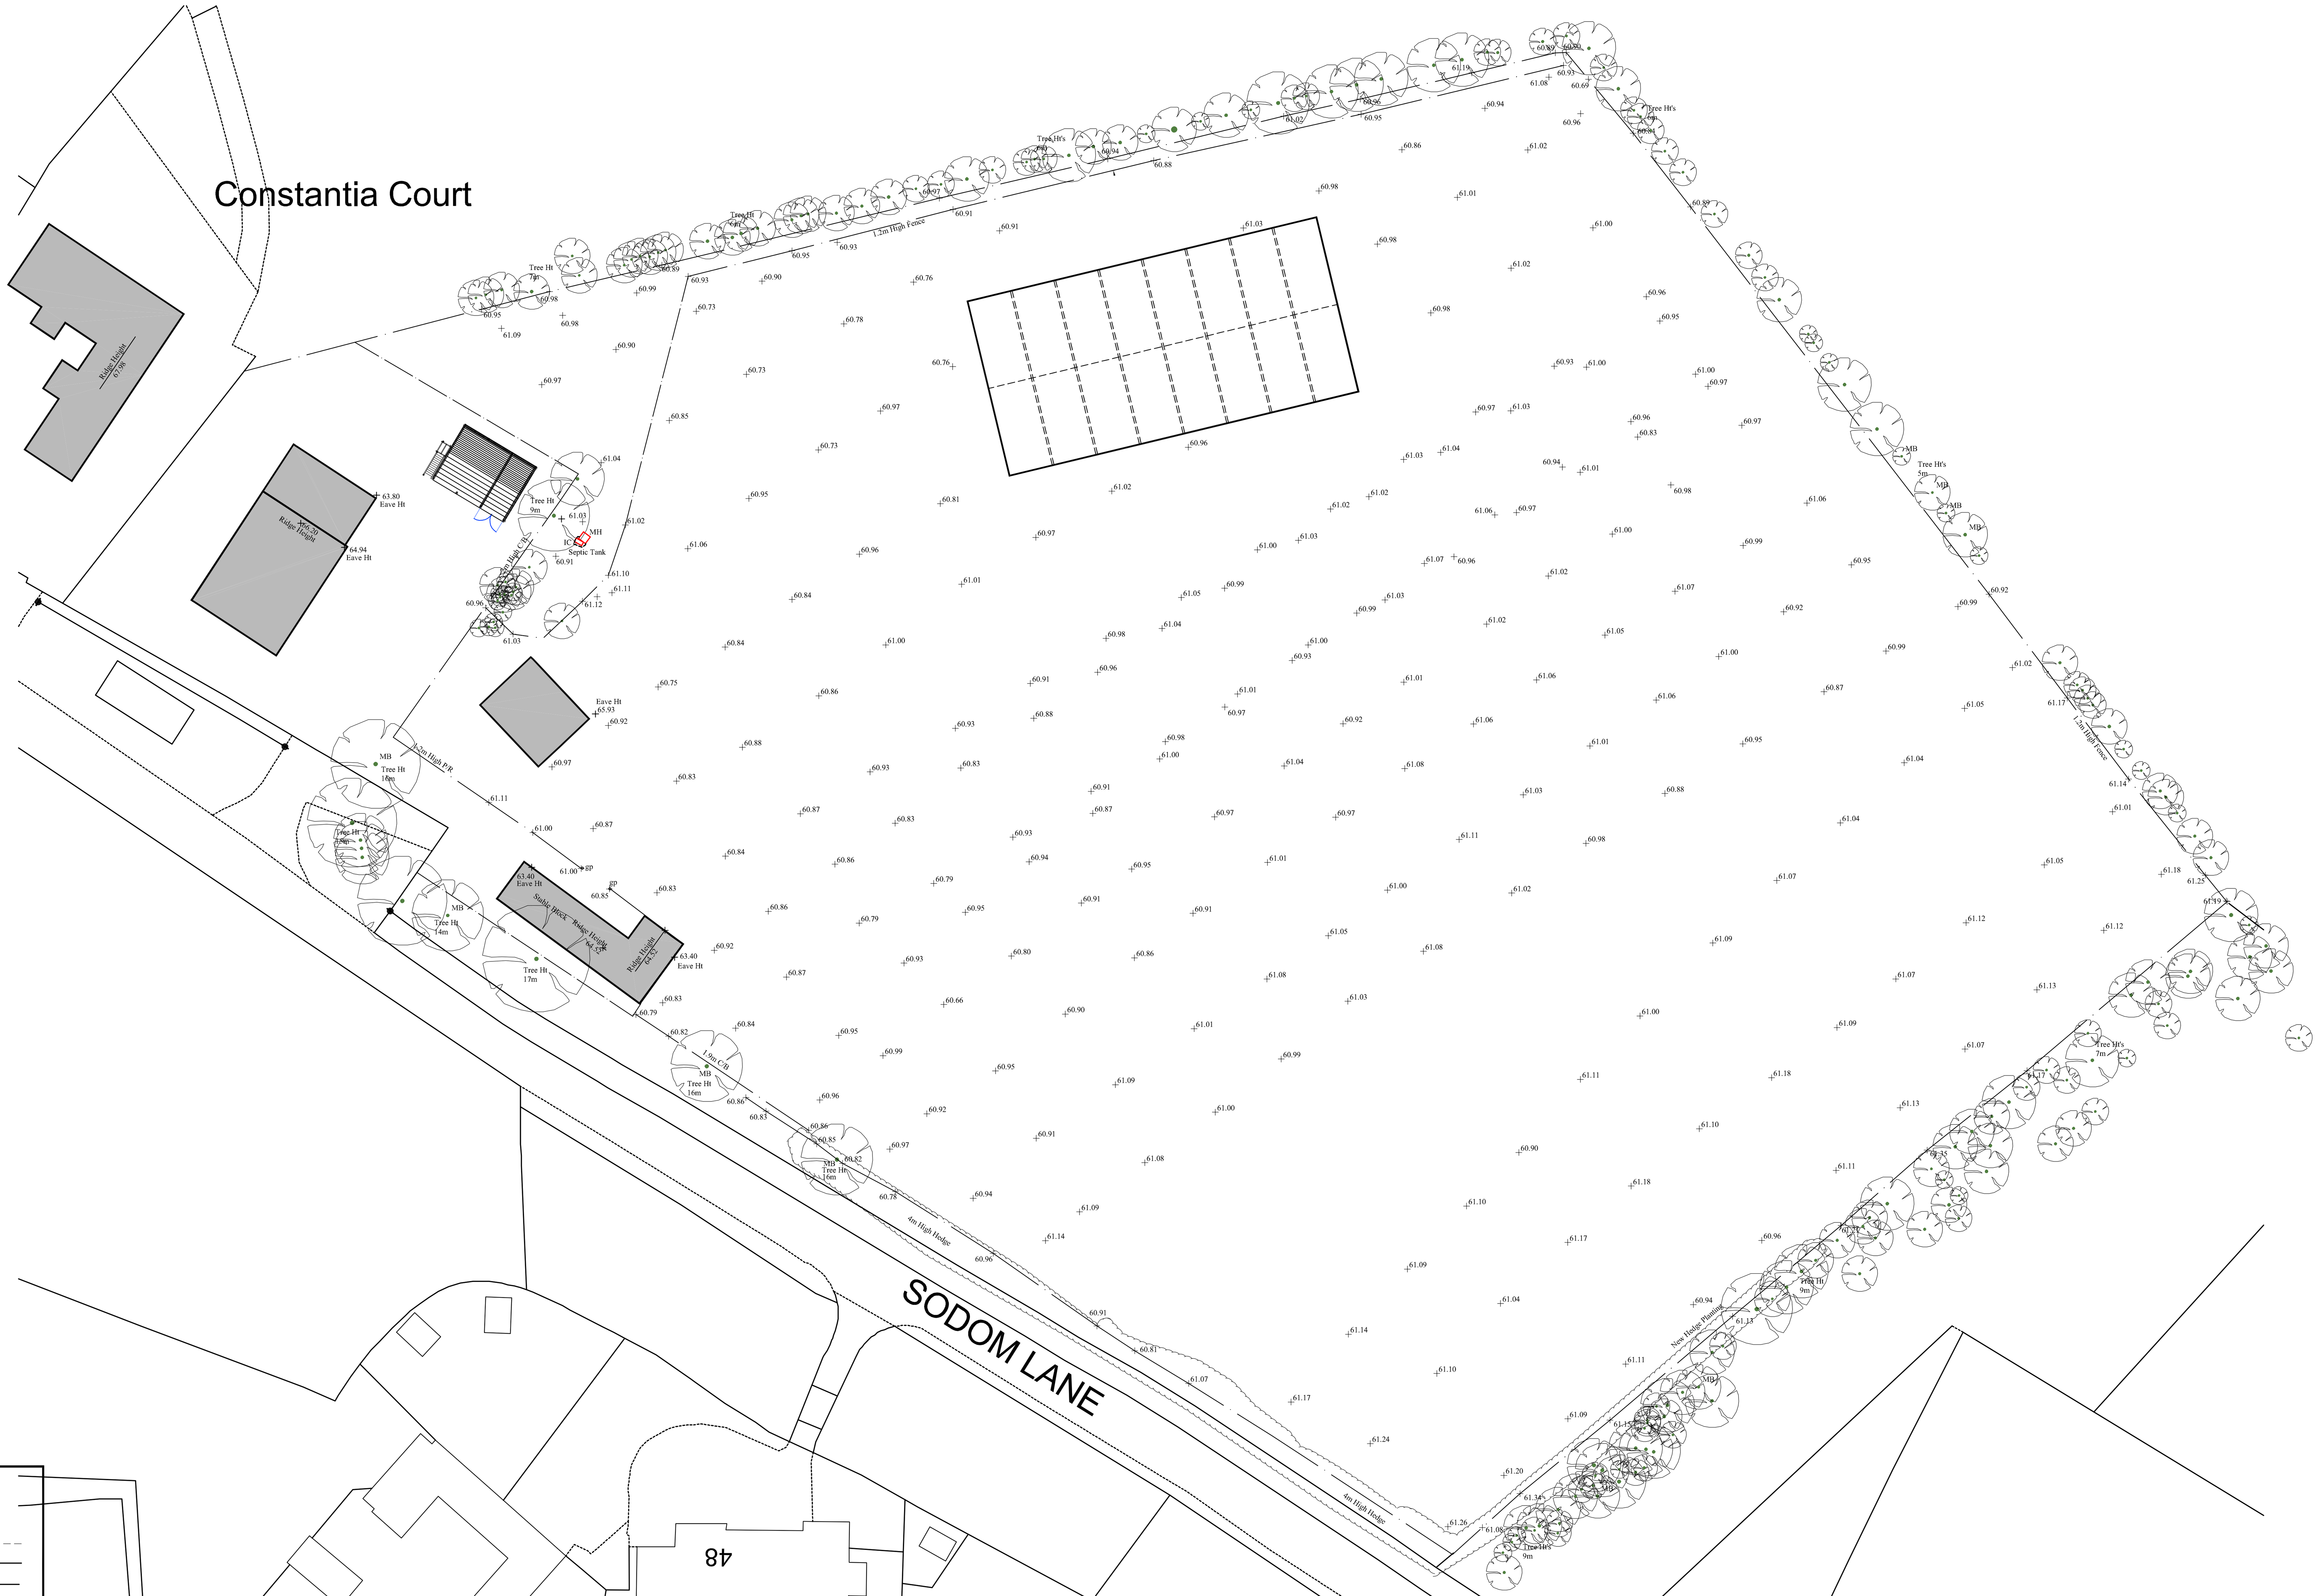

0 10m 20m 30m 40m 50m 60m 70m 80m 90m 100m

Scale 1 : 500 @ A1

Key

AV	Air Valve	RS	Road Sign	Bank	
BL	Bollard	SC	Stop Cock	Building	
BM	Bench Mark	Str	Strainer	Kerb	
BP	Boundary Point	SV	Stop Valve	Foliage	
BT	British Telecom Cover	TL	Threshold Level	Hedge	
CATV	Cable Television Cover	TP	Telephone Pole	Pipe	
CL	Cover Level	WM	Water Meter	Verge	
EP	Electric Power Pole	WO	Wash Out	Wall	
EV	Eave Level	UTL	Unable To Lift	Track	
FH	Fire Hydrant	Fence Descriptions		Fence	
FL	Floor Level	B/W	Barbed Wire	Telephone	
FP	Fence Post	C/B	Close Board	Electric	
G	Gully	C/I	Corrugated Iron	Water line	
GP	Gate Post	C/L	Chain Link		
GV	Gas Valve	C/P	Chestnut Paling		
IC	Inspection Chamber	C/W	Chicken Wire	Spread/Trunk Dia/Height	
IL	Invert Level	I/R	Iron Railings	Manhole	
KO	Kerb Outlet	P/R	Post & Rail	SWS (Estimated Size From Surface)	150ø
LC	Basement Light	P/W	Post & Wire		
LP	Lamp Post		Rock Face	FWS (Estimated Size From Surface)	225ø
M	Meter		Glass Roofed		
MH	Manhole Cover		Buildings & Walls	Grid Cross	
MK	Marker		Double Gates		
MS	Milestone		Single Gate		
RG	Ridge Level				

30 Years
BDS
Celebrating 30 Years 1993-2023

Building Design Surveys

(Building Design Surveys Ltd) www.bdscalne.com

Building Plans Drawn For Planning & Building Regulation Approval

NEW-BUILD . EXTENSIONS . REFURBISHMENT

C.A.D Design/Drafting	Architectural Services
Conveyance Plans	Building Surveys
Planning Consultants	Large format Printing & Scanning
3d Visualisation Plans	Photo Montage
Land & Building Surveying	3d Laser Scanning

The Studio . Milestone Cottage . 61 London Road . Calne
Wiltshire, SN11 0AA. Tel/Fax (01249) 816026
Email bds@pobox.com Mobile 07740 335693

Project Name:
The Barn
Sodom Lane

Drawing Title:
Proposed Garage/carport
Proposed Site/Block Plan

Client:
Mr Richard Davies

Date:		Scale:	
April 2023		1:500@ A1	
Drawn	Checked	Dwg No	Rev
P.J-S		BDS-04-23	

Notes:
Survey Grid based on OS
Levels based on OSGM-15

© copyright to this drawing remains with BDS Ltd

Wessex Design House
wdh
Member