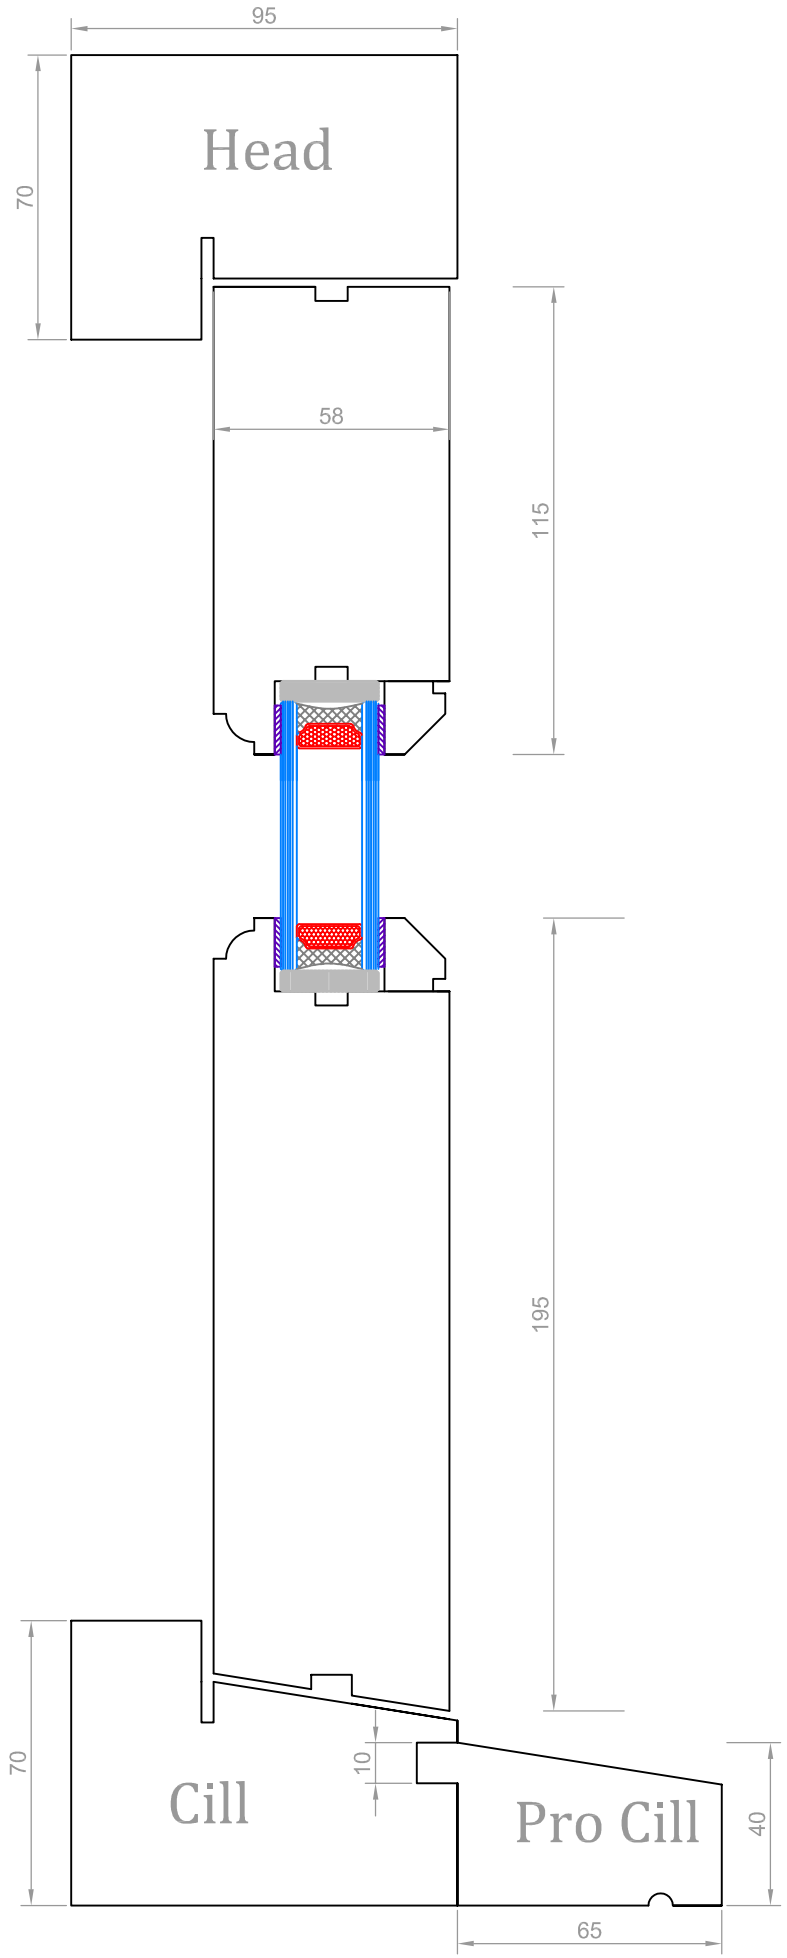


Tucker

Fine Furniture & Joinery Since 1976

Unit 9 Towergate Industrial Park
Andover Hampshire SP10 3BB
Tel: 01264 365113
Fax: 01264 336775

Customer: Tucker Joinery

Title: 4/16/4 Door Sections

Drawing No	Sheet No	Revision
348	01	A
scale 1:2	Paper Size: A3	Date 05.10.20

This Drawing is Copyright. It must not be copied, used or disclosed to third parties without prior permission.

All dimensions and details to be checked on site prior to commencement. Any discrepancies to be brought to the attention of clients immediately.