


traditional softwood flush casement window ...
BERECO window illustrated

traditional flush casement window
BERECO window illustrated... with
62mm sill projection

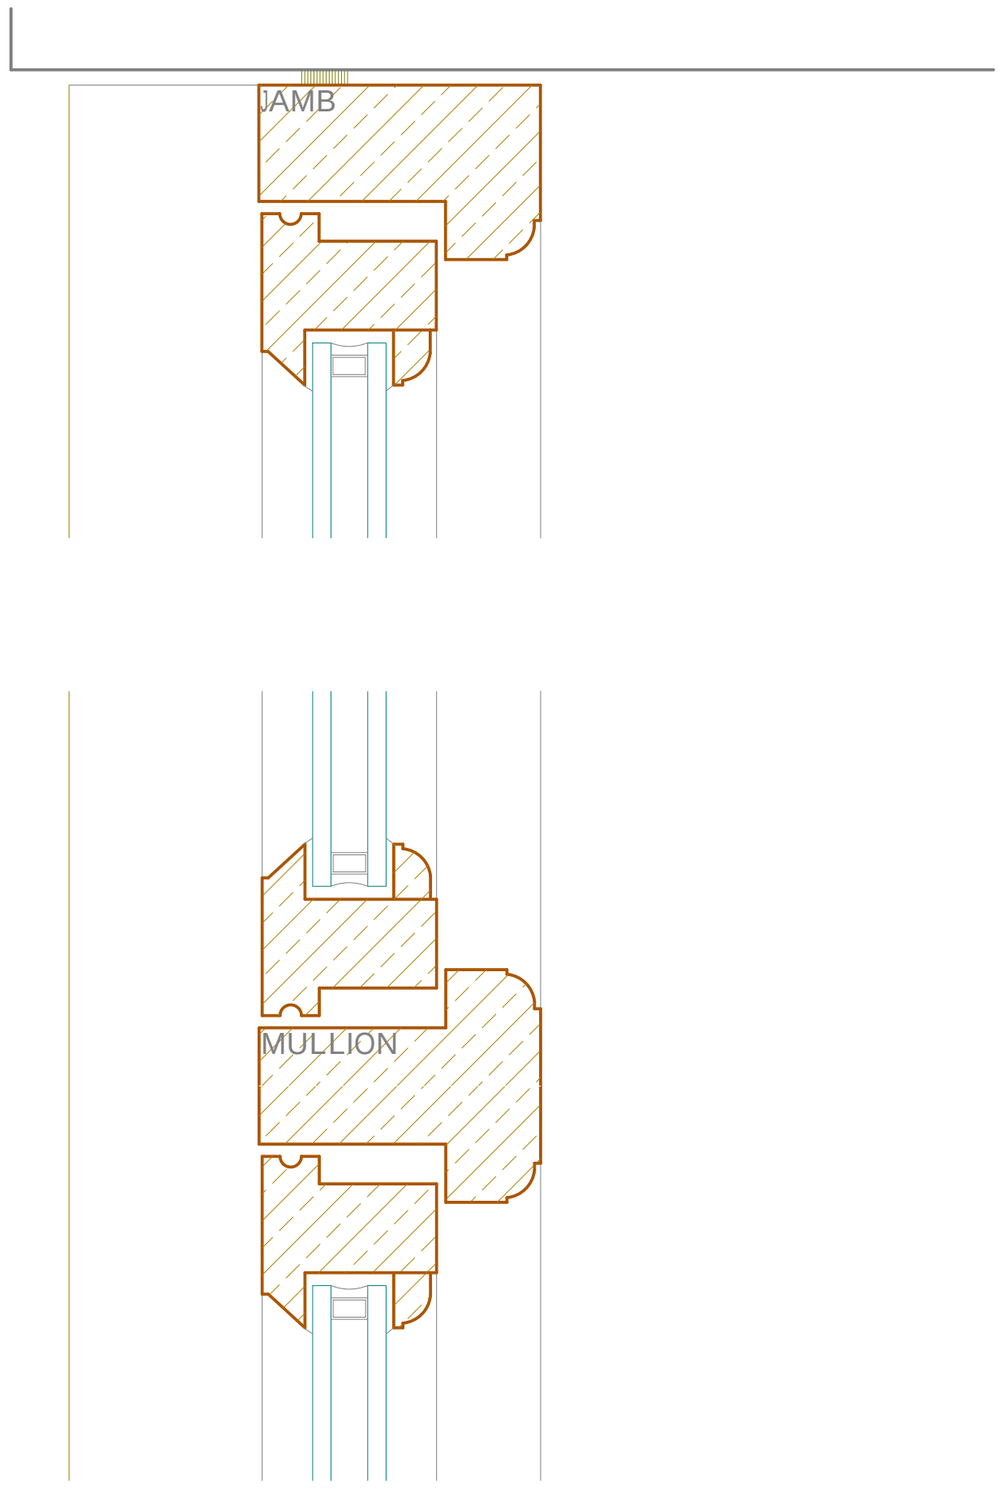

Revision

Curtis Cryer : Architects

5a Frome Road, Bradford on Avon, BA15 1LB
T : 01225 865551 E : david@curtiscryer.co.uk W : www.curtiscryer.co.uk

Job	No.1 The Bullpit, Bradford on Avon, BA15 1NB
Drawing	Window Joinery Details

date	scale	No.
November 2023	1/2 @ A2	2083/501

drawn by David Cryer