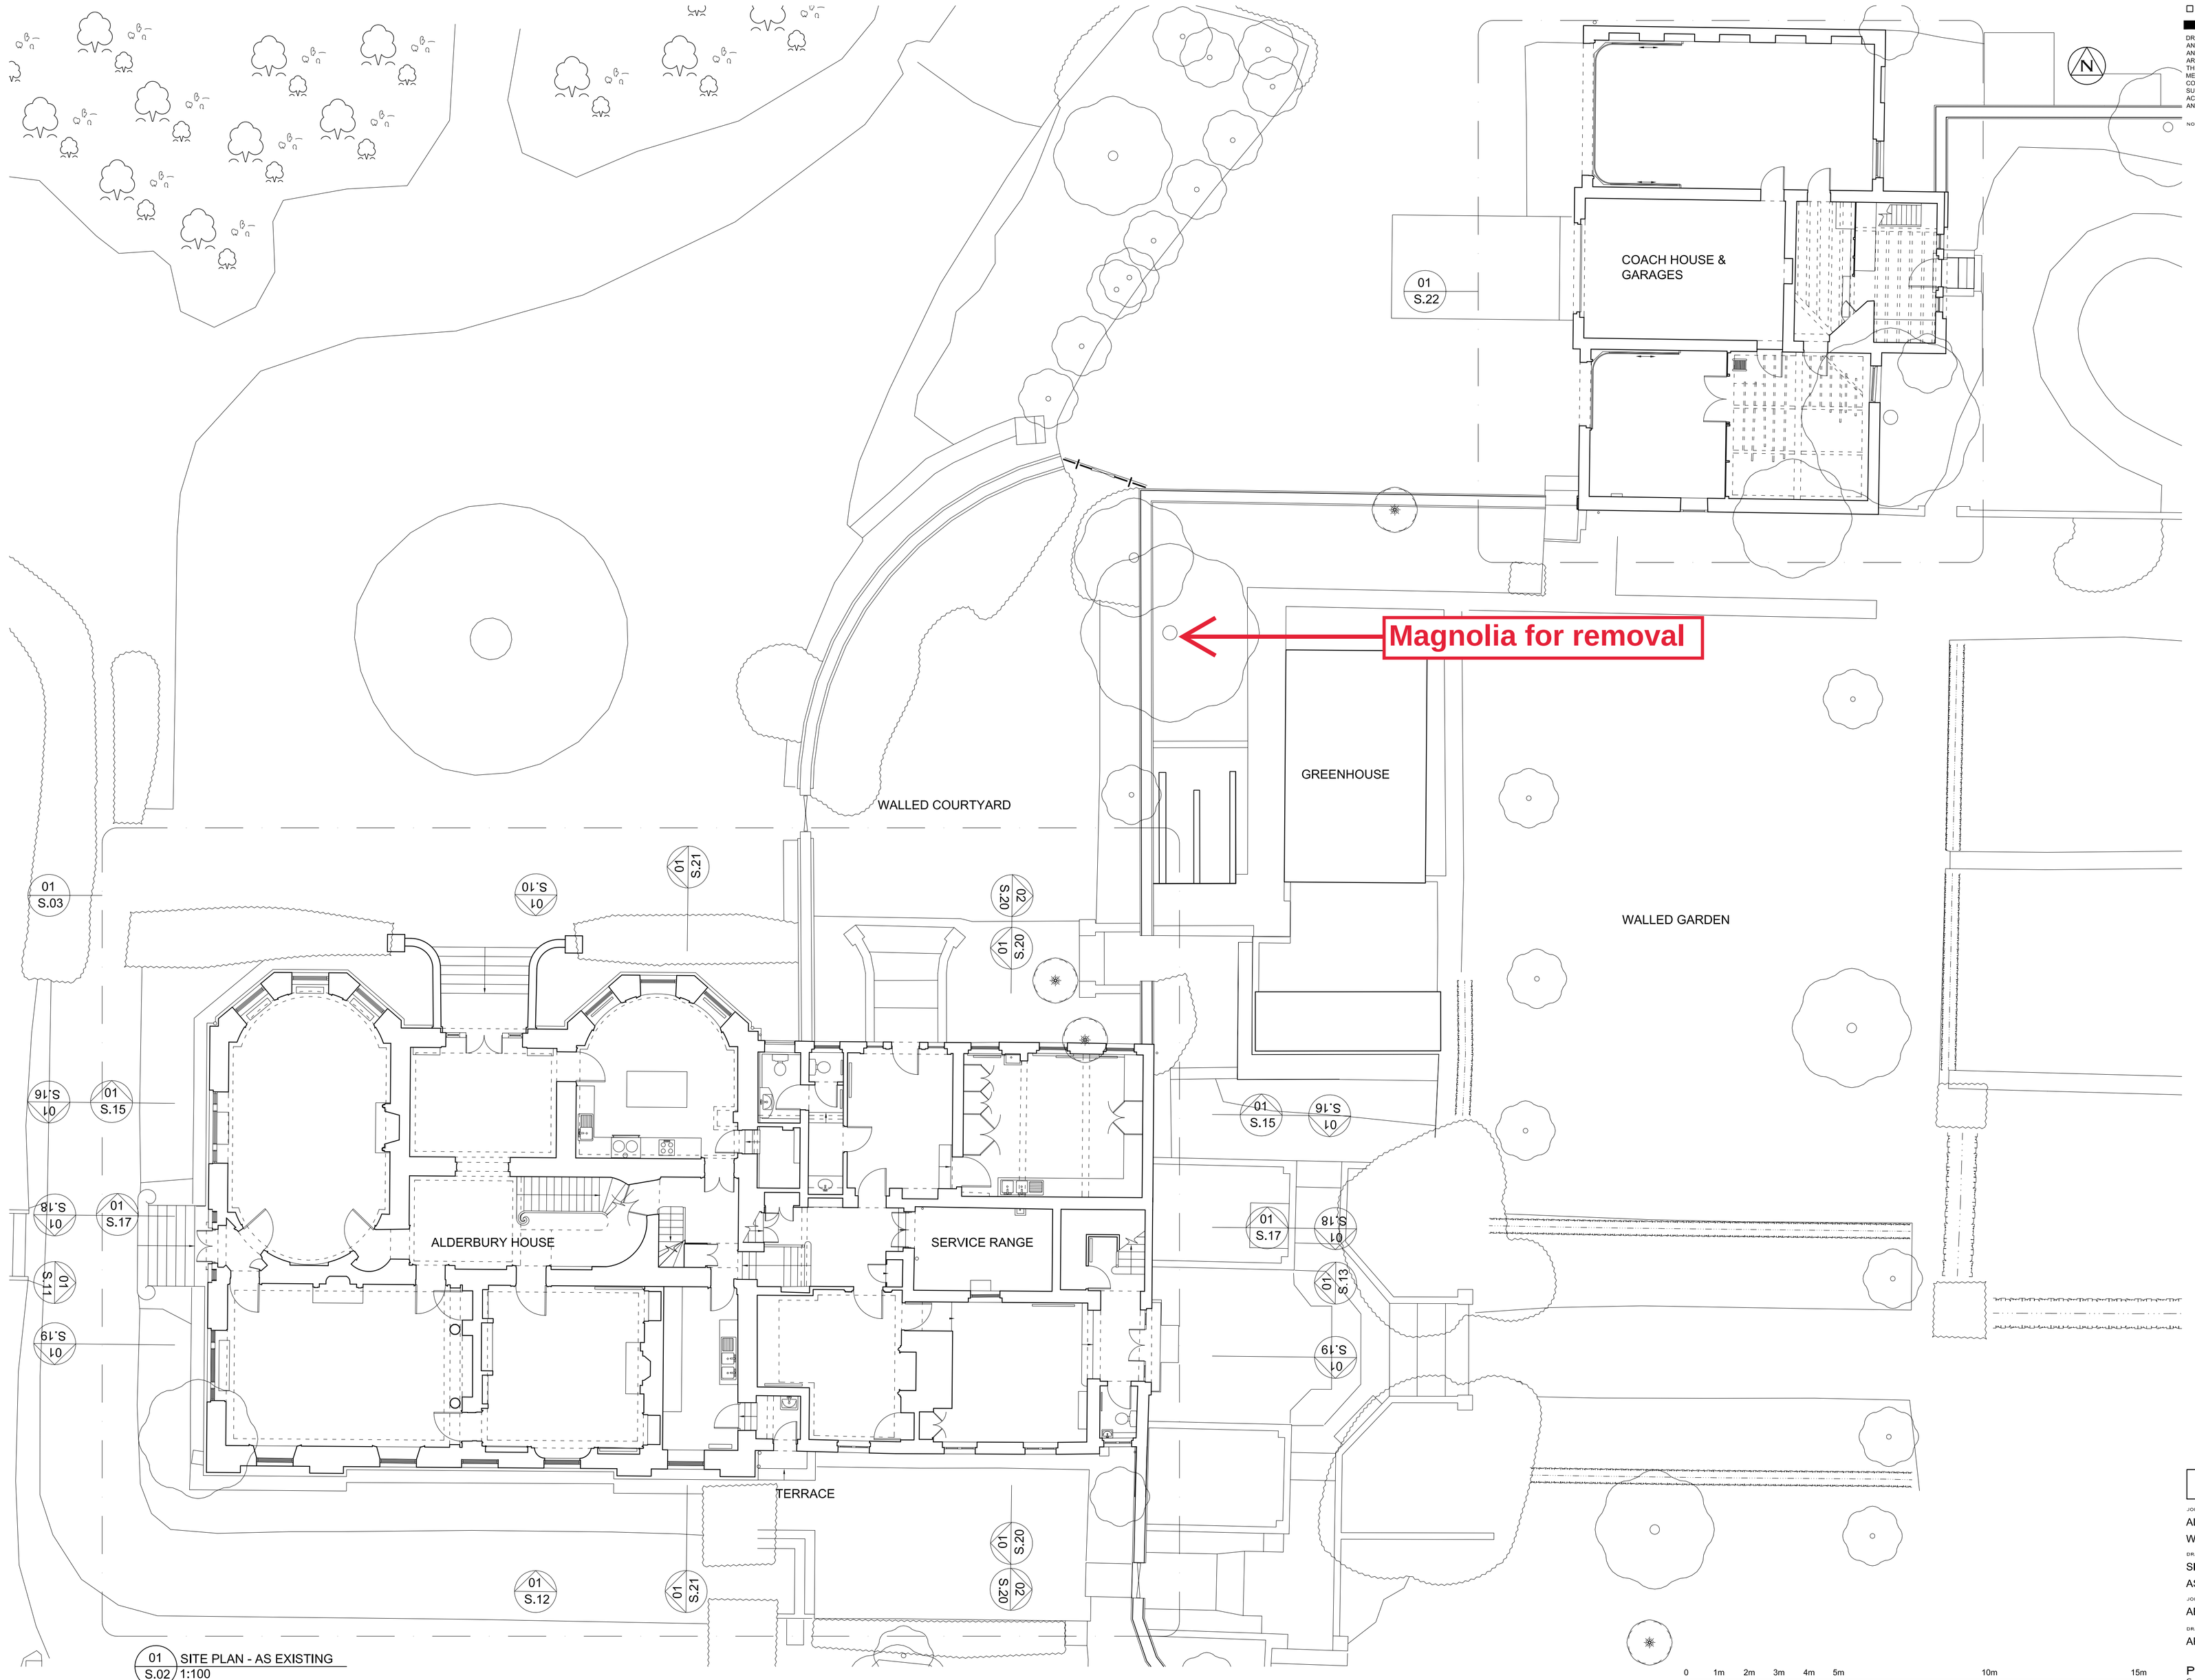

DRAWING TO BE READ IN CONJUNCTION WITH ALL OTHER ARCHITECT'S AND ENGINEER'S CONTRACT DRAWING & SPECIFICATIONS.
ANY DISCREPANCIES MUST BE BROUGHT TO THE ATTENTION OF THE ARCHITECT IMMEDIATELY.
THE CONTRACTOR MUST VERIFY ALL DIMENSIONS BY SITE MEASUREMENT BEFORE ORDERING MATERIALS OR MANUFACTURING COMPONENTS.
SUBSTITUTE MATERIALS & PRODUCTS TO THOSE NAMED WILL BE ACCEPTABLE IF PROVEN TO BE OF EQUAL OR HIGHER PERFORMANCE AND NOT IN CONFLICT WITH OTHER ELEMENTS.

NOTES

FOR INFORMATION

JOB TITLE
ALDERBURY HOUSE
WILTSHIRE

DRAWING TITLE
SITE PLAN
AS EXISTING

JOB No	DWG No		REV
ABH	S.02		-
DRAWN BY	CHECKED BY	SCALE (@A1)	DATE
APB	PD	1:100	09/21

PTOLEMY DEAN ARCHITECTS
CALVERT'S BUILDINGS
52D BOROUGH HIGH STREET · LONDON SE1 1XN
TEL: 020 7378 7714 E-MAIL: ADMIN@PTOLEMYDEAN.CO.UK