
Photoviewpoint EDP 6: PRoW (footpath BRIT9) adjacent to junction with Avon Valley Path PRoW (restricted byway BRIT17/ SALS99)

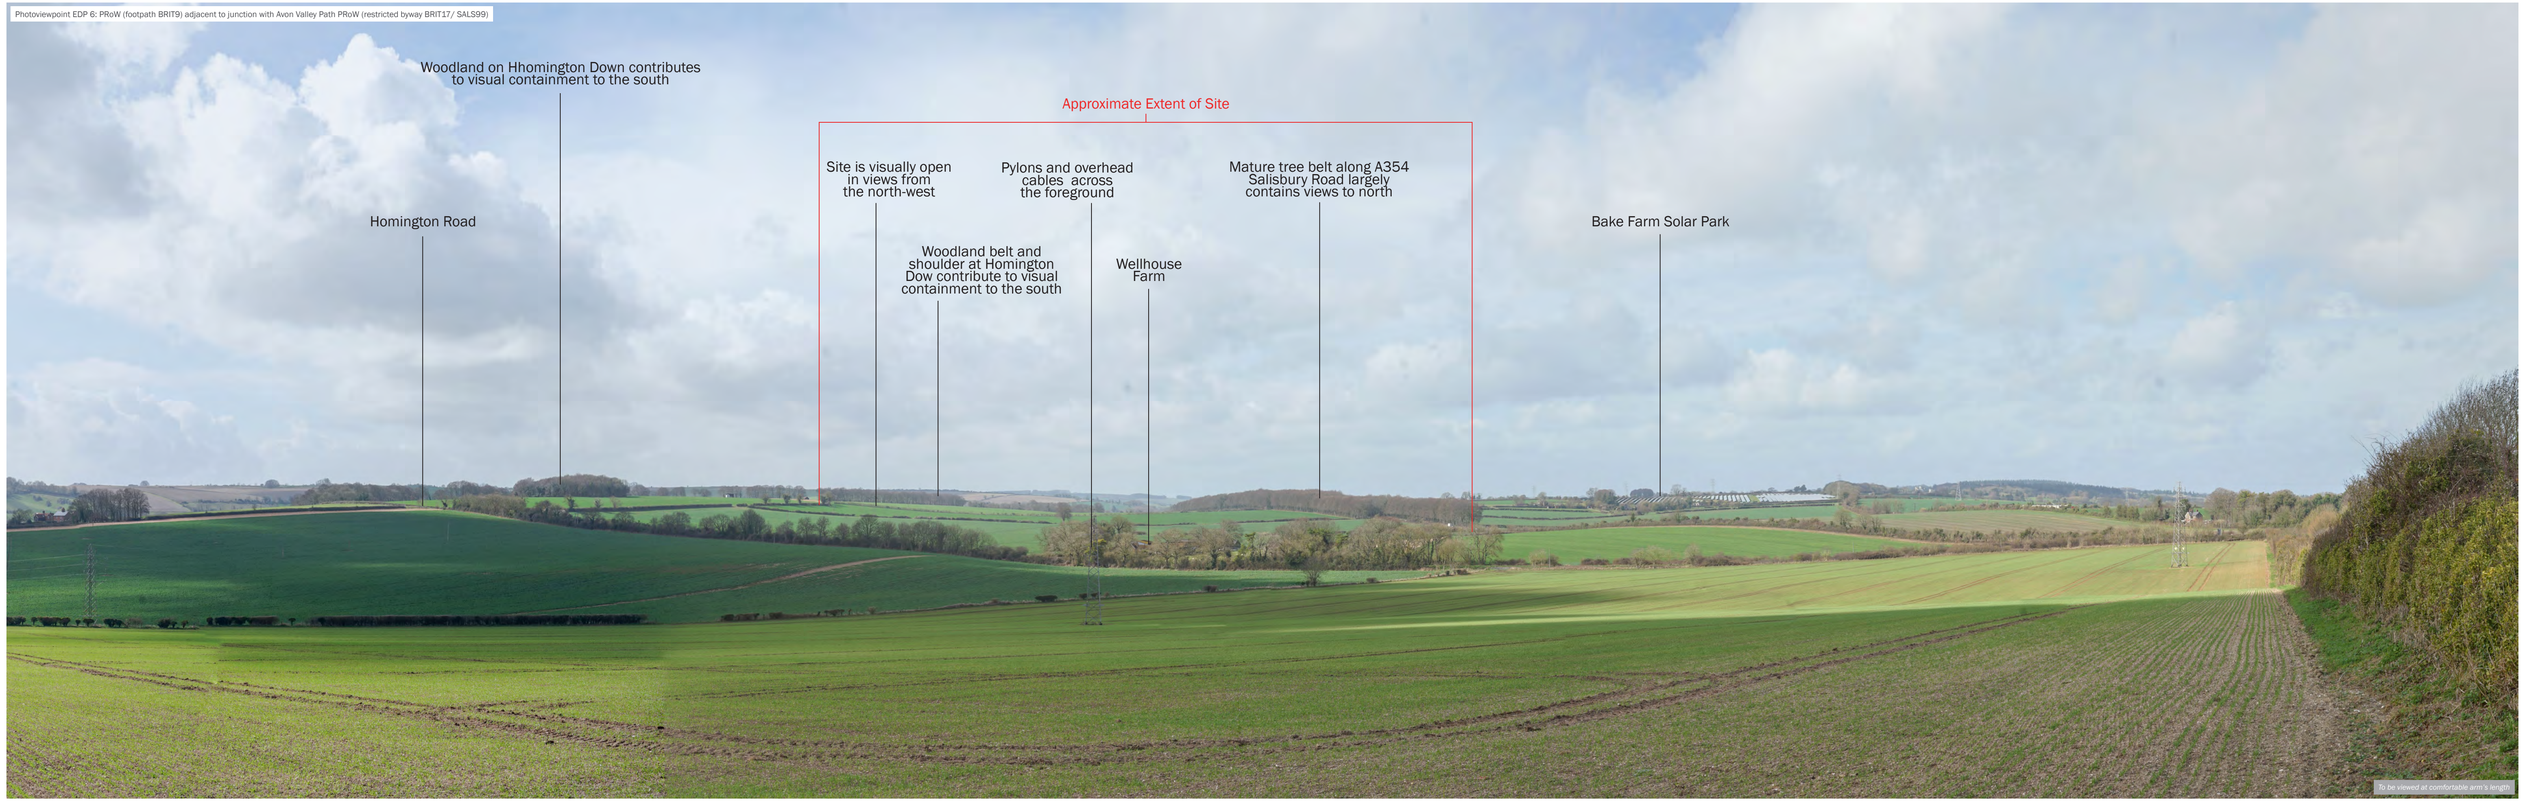

the environmental dimension partnership


Registered office: 01285 740427
www.edp-uk.co.uk
info@edp-uk.co.uk

Grid Coordinates:	**413708, 127910**	Horizontal Field of View:	**90°**	Direction of View:	**SW**
Date and Time:	**22/03/2023 @ 11:12**	Height of Camera:	**1.6m**	Distance:	**1.3km**
Projection:	**Cylindrical**	Make, Model, Sensor:	**Sony A7 II, FFS**	aOD:	**91m**
Visualisation Type:	**1**	Enlargement Factor:	**96% @ A1 width**	Focal Length:	**50mm**

date	**20 NOVEMBER 2023**	client	**Low Carbon**
drawing number	**edp7926_d009b**		
drawn by	**VMS**	project title	**Beech Tree Solar Farm**
checked	**MWI**		
QA	**R8a**	drawing title	**Photoviewpoint EDP 06**

© The Environmental Dimension Partnership Ltd

Photoviewpoint EDP 7: PRoW Avon Valley Path PRoW (restricted byway SALS99) west of Odstock Road

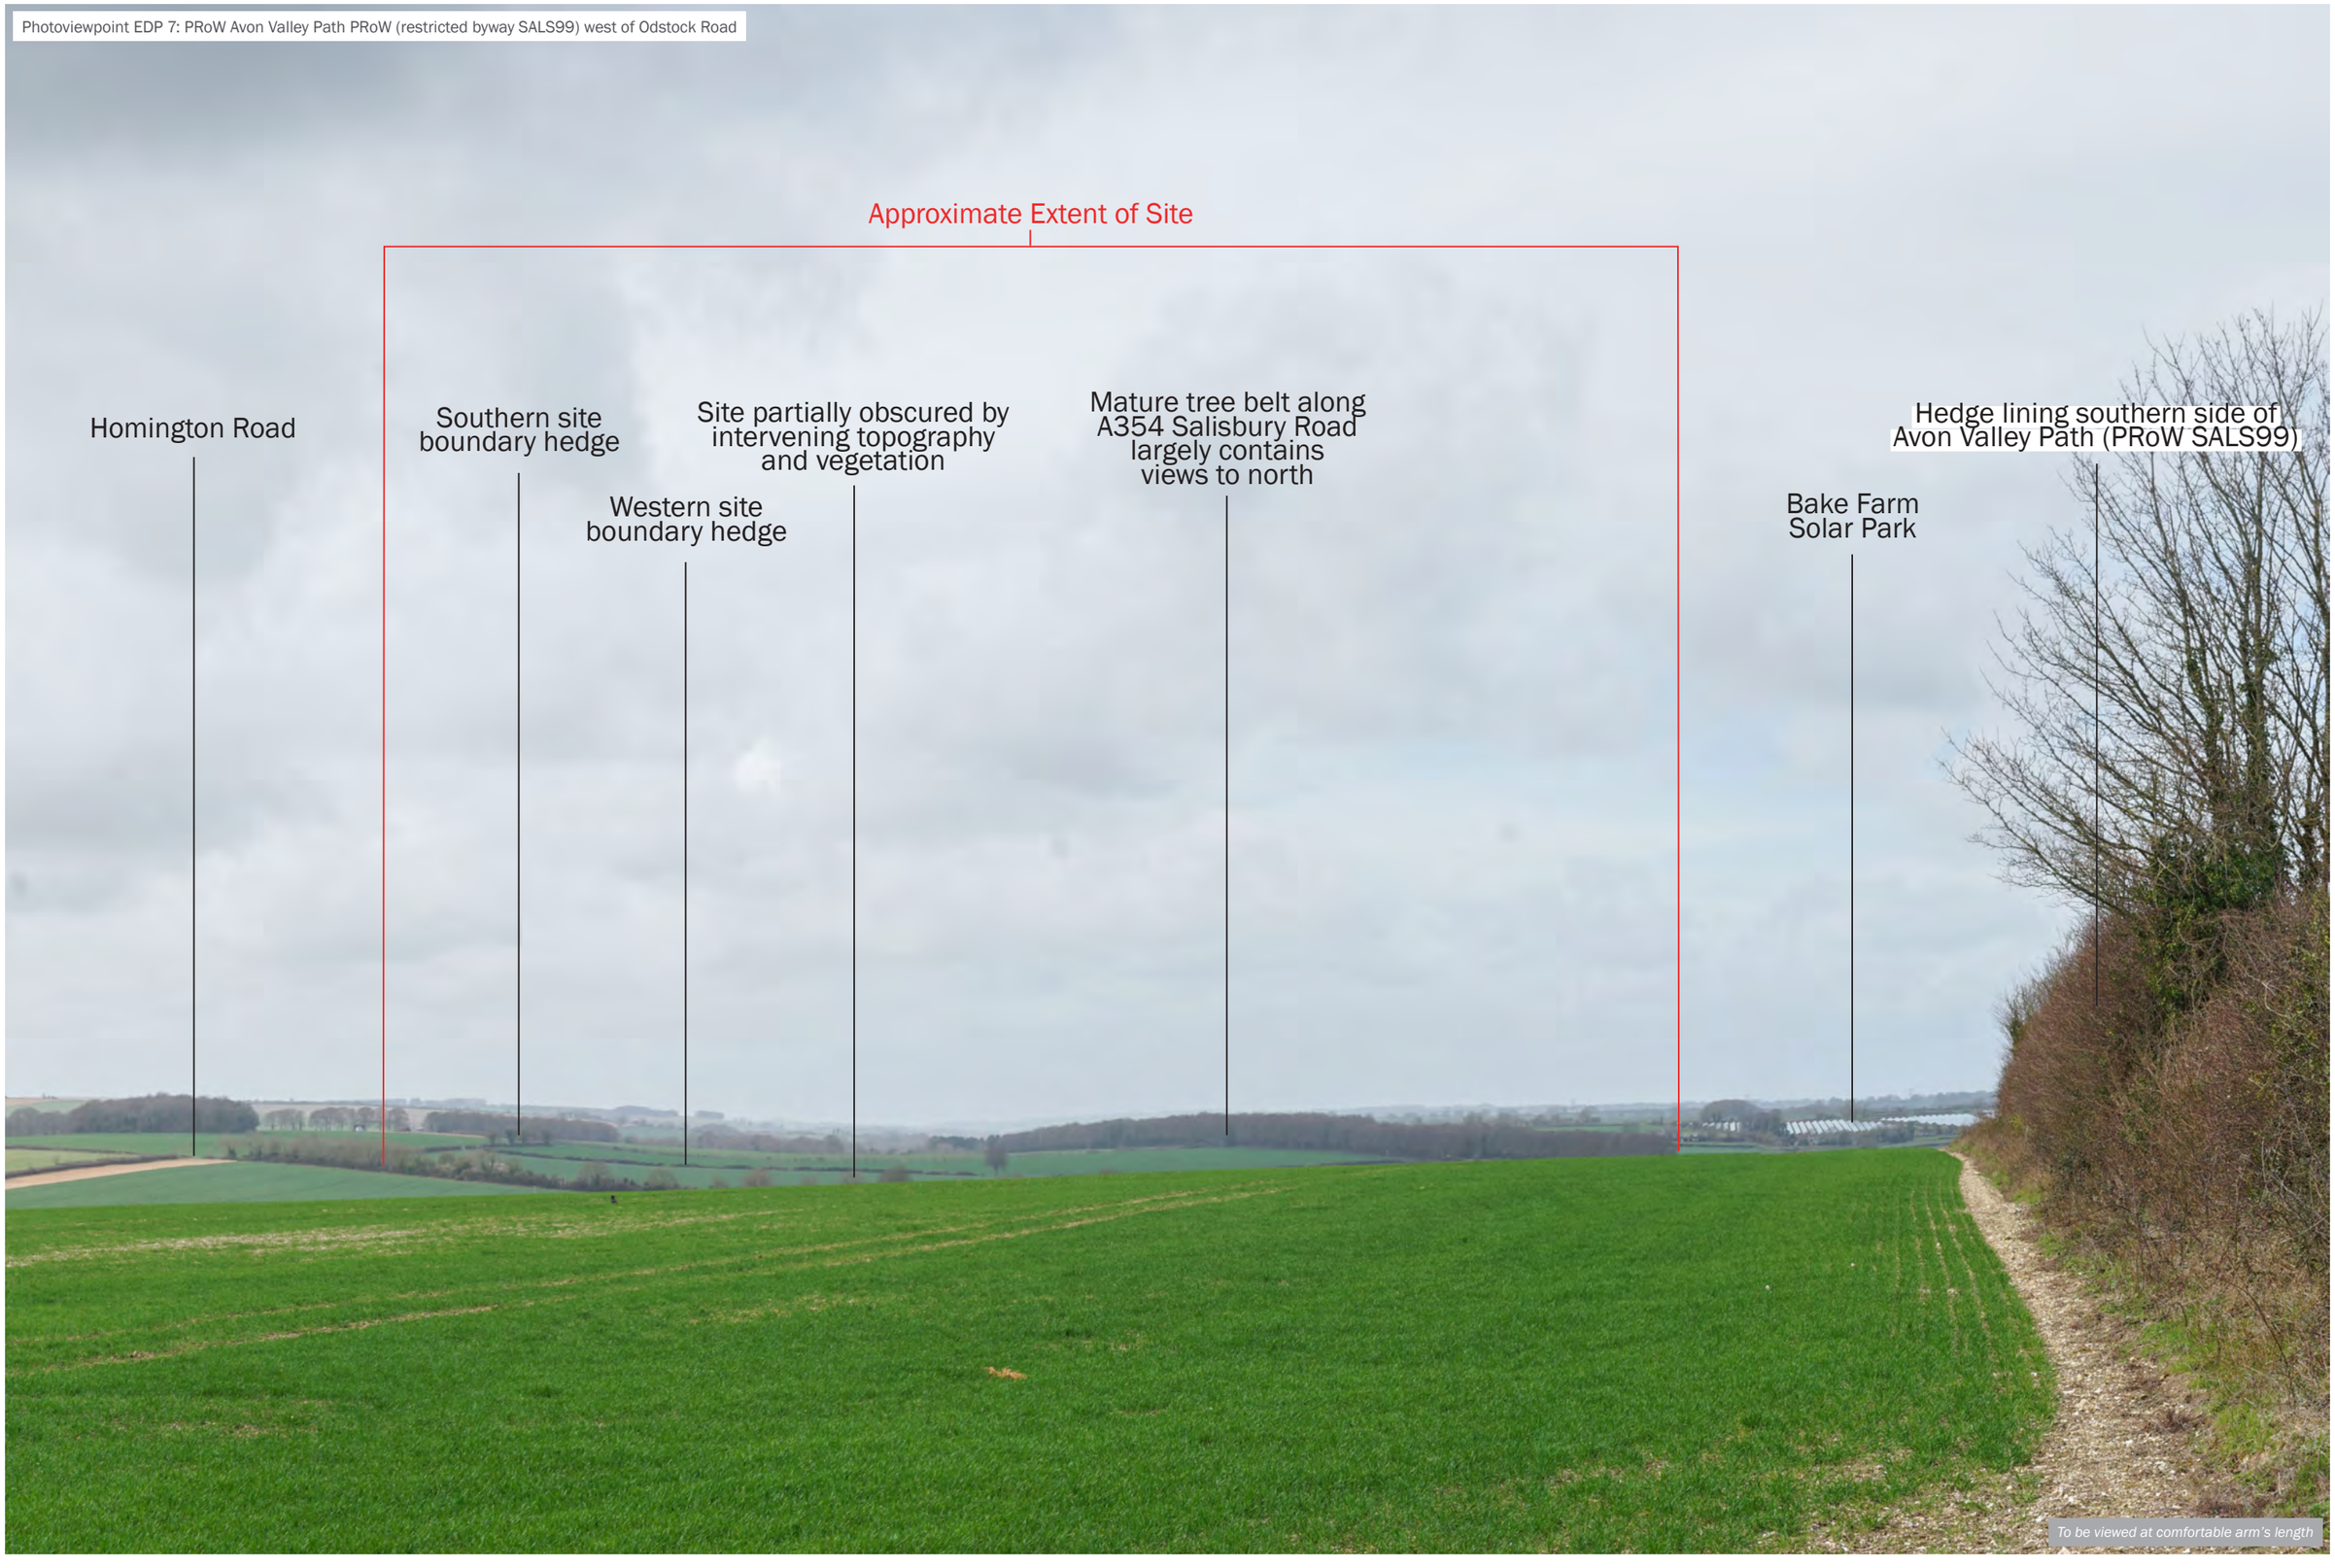

the environmental dimension partnership

Registered office: 01285 740427
www.edp-uk.co.uk
info@edp-uk.co.uk

Grid Coordinates:	**414342, 127726**	Horizontal Field of View:	**39.6°**	Direction of View:	**SW**	date	**20 NOVEMBER 2023**
Date and Time:	**22/03/2023 @ 11:28**	Height of Camera:	**1.6m**	Distance:	**2.2km**	drawing number	**edp7926_d009b**
Projection:	**Planar**	Make, Model, Sensor:	**Sony A7 II, FFS**	aOD:	**90m**	drawn by	**VMS**
Visualisation Type:	**1**	Enlargement Factor:	**100% @ A3**	Focal Length:	**50mm**	checked	**MWi**
						QA	**RBa**

client	**Low Carbon**
project title	**Beech Tree Solar Farm**
drawing title	**Photoviewpoint EDP 07**

© The Environmental Dimension Partnership Ltd

Photoviewpoint EDP 7: PRoW Avon Valley Path PRoW (restricted byway SALS99) west of Odstock Road - Context



the environmental dimension partnership

Registered office: 01285 740427
www.edp-uk.co.uk
info@edp-uk.co.uk

Grid Coordinates:	**414342, 127726**	Horizontal Field of View:	**90°**	Direction of View:	**SW**
Date and Time:	**22/03/2023 @ 11:28**	Height of Camera:	**1.6m**	Distance:	**2.2km**
Projection:	**Cylindrical**	Make, Model, Sensor:	**Sony A7 II, FFS**	aOD:	**90m**
Visualisation Type:	**1**	Enlargement Factor:	**96% @ A1 width**	Focal Length:	**50mm**

date	**20 NOVEMBER 2023**	client	**Low Carbon**
drawing number	**edp7926_d009b**	project title	**Beech Tree Solar Farm**
drawn by	**VMS**	drawing title	**Photoviewpoint EDP 07 - Context**
checked	**MWI**		
QA	**R8a**		

© The Environmental Dimension Partnership Ltd

Photoviewpoint EDP 8: PRoW Old Blanford Road (traffic restrictions CBIS1) south-west of Coombe Bissett



the environmental dimension partnership

Registered office: 01285 740427
www.edp-uk.co.uk
info@edp-uk.co.uk

Grid Coordinates:	**410245, 125927**	Horizontal Field of View:	**90°**	Direction of View:	**NE**
Date and Time:	**05/06/2023 @ 13:18**	Height of Camera:	**1.6m**	Distance:	**1.4km**
Projection:	**Cylindrical**	Make, Model, Sensor:	**Canon 5D MK2, FFS**	aOD:	**122m**
Visualisation Type:	**1**	Enlargement Factor:	**96% @ A1 width**	Focal Length:	**50mm**

date	**20 NOVEMBER 2023**
drawing number	**edp7926_d009b**
drawn by	**VMS**
checked	**MWI**
QA	**R8a**

client	**Low Carbon**
project title	**Beech Tree Solar Farm**
drawing title	**Photoviewpoint EDP 08**

© The Environmental Dimension Partnership Ltd

Photoviewpoint EDP 9: Drove Lane south of junction with Cranborne Droves Way themed route PRoW (bridleway CBIS3) and Salisbury Race Course



the environmental dimension partnership

Registered office: 01285 740427
www.edp-uk.co.uk
info@edp-uk.co.uk

Grid Coordinates:	**410245, 125927**	Horizontal Field of View:	**90°**	Direction of View:	**SE**
Date and Time:	**22/03/2023 @ 12:30**	Height of Camera:	**1.6m**	Distance:	**1.2km**
Projection:	**Cylindrical**	Make, Model, Sensor:	**Sony A7 II, FFS**	aOD:	**143m**
Visualisation Type:	**1**	Enlargement Factor:	**96% @ A1 width**	Focal Length:	**50mm**

date	**20 NOVEMBER 2023**	client	**Low Carbon**
drawing number	**edp7926_d009b**		
drawn by	**VMS**	project title	**Beech Tree Solar Farm**
checked	**MWI**		
QA	**RBa**	drawing title	**Photoviewpoint EDP 09**

© The Environmental Dimension Partnership Ltd

Photoviewpoint EDP 10: PRoW (byway open to all traffic CBIS15) South of Down Barn, Hornington Down



the environmental dimension partnership

Registered office: 01285 740427
www.edp-uk.co.uk
info@edp-uk.co.uk

Grid Coordinates:	**411964, 125259**	Horizontal Field of View:	**90°**	Direction of View:	**NNE**
Date and Time:	**22/03/2023 @ 15:20**	Height of Camera:	**1.6m**	Distance:	**1.4km**
Projection:	**Cylindrical**	Make, Model, Sensor:	**Sony A7 II, FFS**	aOD:	**99m**
Visualisation Type:	**1**	Enlargement Factor:	**96% @ A1 width**	Focal Length:	**50mm**

date	**20 NOVEMBER 2023**	client	**Low Carbon**
drawing number	**edp7926_d009b**	project title	**Beech Tree Solar Farm**
drawn by	**VMS**	drawing title	**Photoviewpoint EDP 10**
checked	**MWI**		
QA	**RBa**		

© The Environmental Dimension Partnership Ltd

Photoviewpoint EDP 11: PRoW (footpath DOWN12) north-east of Clearbury Ring Fort



edp the environmental dimension partnership

Registered office: 01285 740427
www.edp-uk.co.uk
info@edp-uk.co.uk

Grid Coordinates:	**415296, 124514**	Horizontal Field of View:	**39.6°**	Direction of View:	**NW**	date	**20 NOVEMBER 2023**
Date and Time:	**22/03/2023 @ 16:42**	Height of Camera:	**1.6m**	Distance:	**3.8m**	drawing number	**edp7926_d009b**
Projection:	**Planar**	Make, Model, Sensor:	**Sony A7 II, FFS**	aOD:	**142m**	drawn by	**VMS**
Visualisation Type:	**1**	Enlargement Factor:	**100% @ A3**	Focal Length:	**50mm**	checked	**MWi**
						QA	**RBa**

client	**Low Carbon**
project title	**Beech Tree Solar Farm**
drawing title	**Photoviewpoint EDP 11**

© The Environmental Dimension Partnership Ltd

Photoviewpoint EDP 12: Old Shaftesbury (Shaston) Drove track: PRoW (byway open to all traffic BST039)



the environmental dimension partnership
Registered office: 01285 740427
www.edp-uk.co.uk
info@edp-uk.co.uk

Grid Coordinates:	**408878, 128588**	Horizontal Field of View:	**90°**	Direction of View:	**SE**
Date and Time:	**22/03/2023 @ 14:00**	Height of Camera:	**1.6m**	Distance:	**2.9km**
Projection:	**Cylindrical**	Make, Model, Sensor:	**Sony A7 II, FFS**	aOD:	**143m**
Visualisation Type:	**1**	Enlargement Factor:	**96% @ A1 width**	Focal Length:	**50mm**

date	**20 NOVEMBER 2023**
drawing number	**edp7926_d009b**
drawn by	**VMS**
checked	**MWI**
QA	**RBa**

client	**Low Carbon**
project title	**Beech Tree Solar Farm**
drawing title	**Photoviewpoint EDP 12**

© The Environmental Dimension Partnership Ltd

Appendix EDP 4
Photomontages (To Follow)

Plans

Plan EDP 1: Site Boundary and Site Location
(edp7926_d001a 20 November 2023 Gyo/CMy)

Plan EDP 2: Site Character and Context
(edp7926_d002a 20 November 2023 Gyo/CMy)

Plan EDP 3: Relevant Designations and Considerations
(edp7926_d003a 20 November 2023 Gyo/CMy)

Plan EDP 4: Topographical Relief
(edp7926_d004a 20 November 2023 Gyo/CMy)

Plan EDP 5: Published Landscape Units
(edp7926_d008a 20 November 2023 Gyo/TRa)

Plan EDP 6: Findings of Visual Appraisal
(edp7926_d005b 20 November 2023 MWi/TRa)

Plan EDP 7: Landscape and Ecology Strategy Plan
(edp7926_d010c 24 November 2023 JFr/TRa)



Site Boundary

Range Rings (at 1km intervals)

2km Detailed Study Area

client

Low Carbon

project title

Beech Tree Solar Farm

drawing title


Site Boundary and Site Location

date	**20 NOVEMBER 2023**	drawn by	**GYo**
drawing number	**edp7926_d001a**	checked	**CMy**
scale	**1:35,000 @ A3**	QA	**DJo**

the environmental dimension partnership

Registered office: 01285 740427 - www.edp-uk.co.uk - info@edp-uk.co.uk

© The Environmental Dimension Partnership Ltd. © Crown copyright and database rights 2023 Ordnance Survey 0100031673

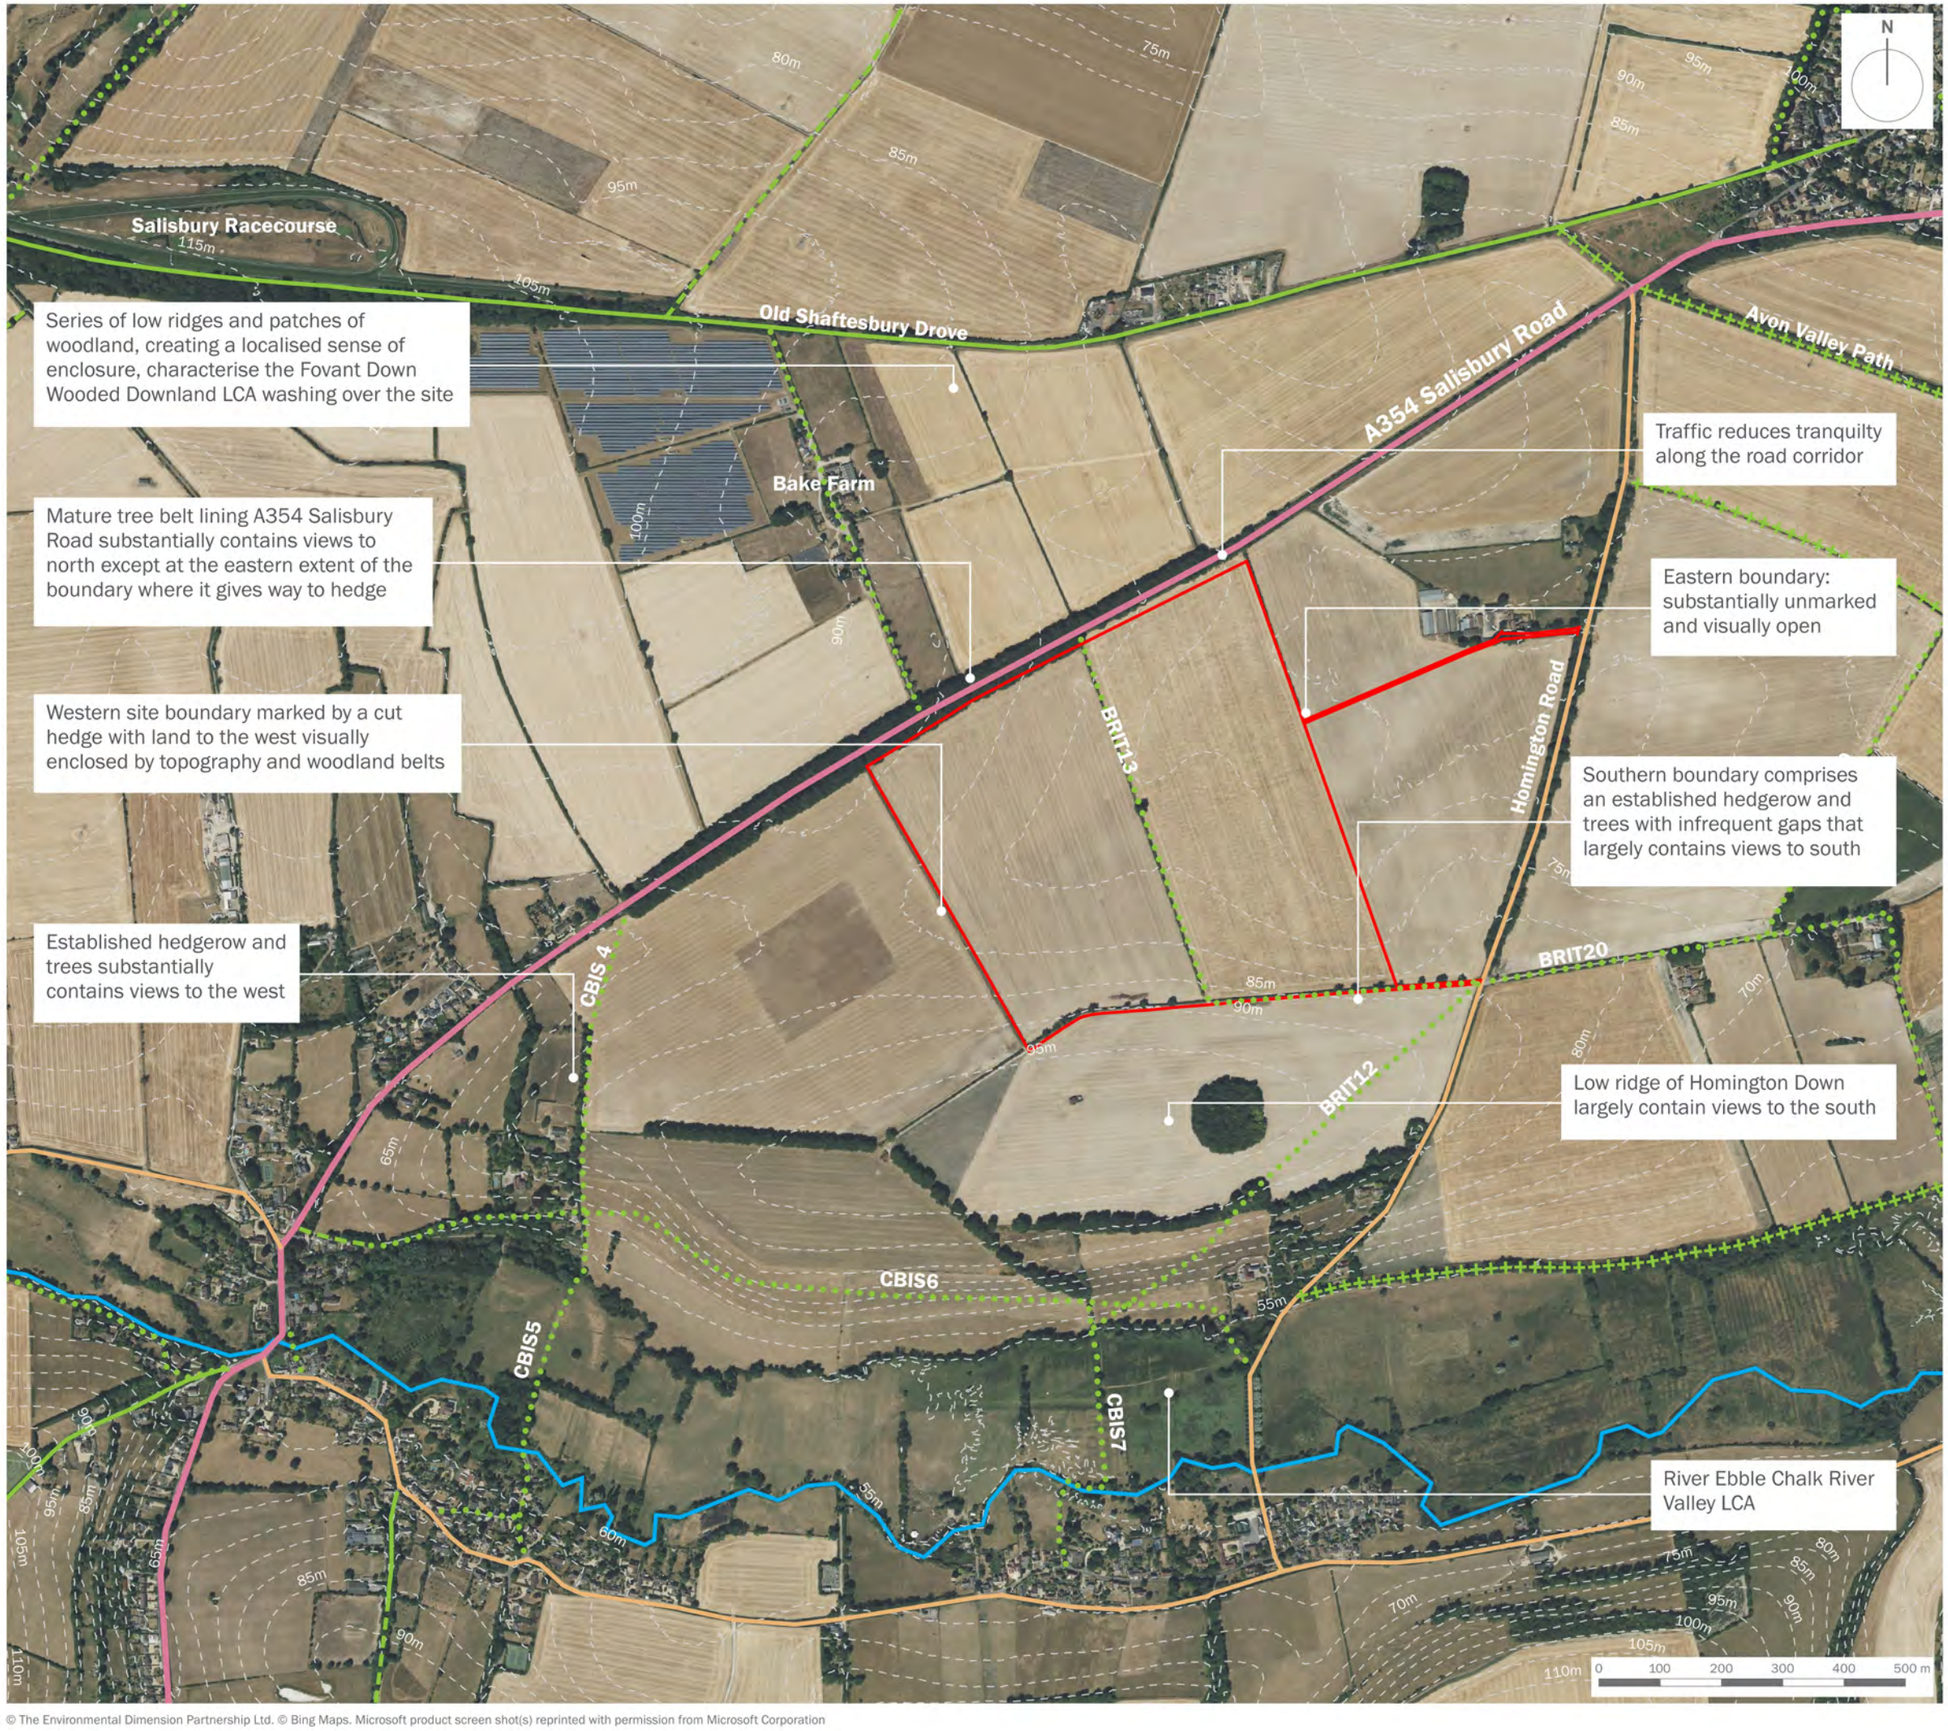

Site Boundary

Contours (at 5m intervals)

Watercourse

Public Rights of Way (PRoW)

Footpath

Bridleway

Byway

Restricted Byway

Roads

A Road

Other Road

client

Low Carbon

project title

Beech Tree Solar Farm

drawing title


Site Character and Context

date	**20 NOVEMBER 2023**	drawn by	**GYo**
drawing number	**edp7926_d002a**	checked	**CMy**
scale	**1:10,000 @ A3**	QA	**DJo**

the environmental dimension partnership

Registered office: 01285 740427 - www.edp-uk.co.uk - info@edp-uk.co.uk

© The Environmental Dimension Partnership Ltd. © Bing Maps. Microsoft product screen shot(s) reprinted with permission from Microsoft Corporation

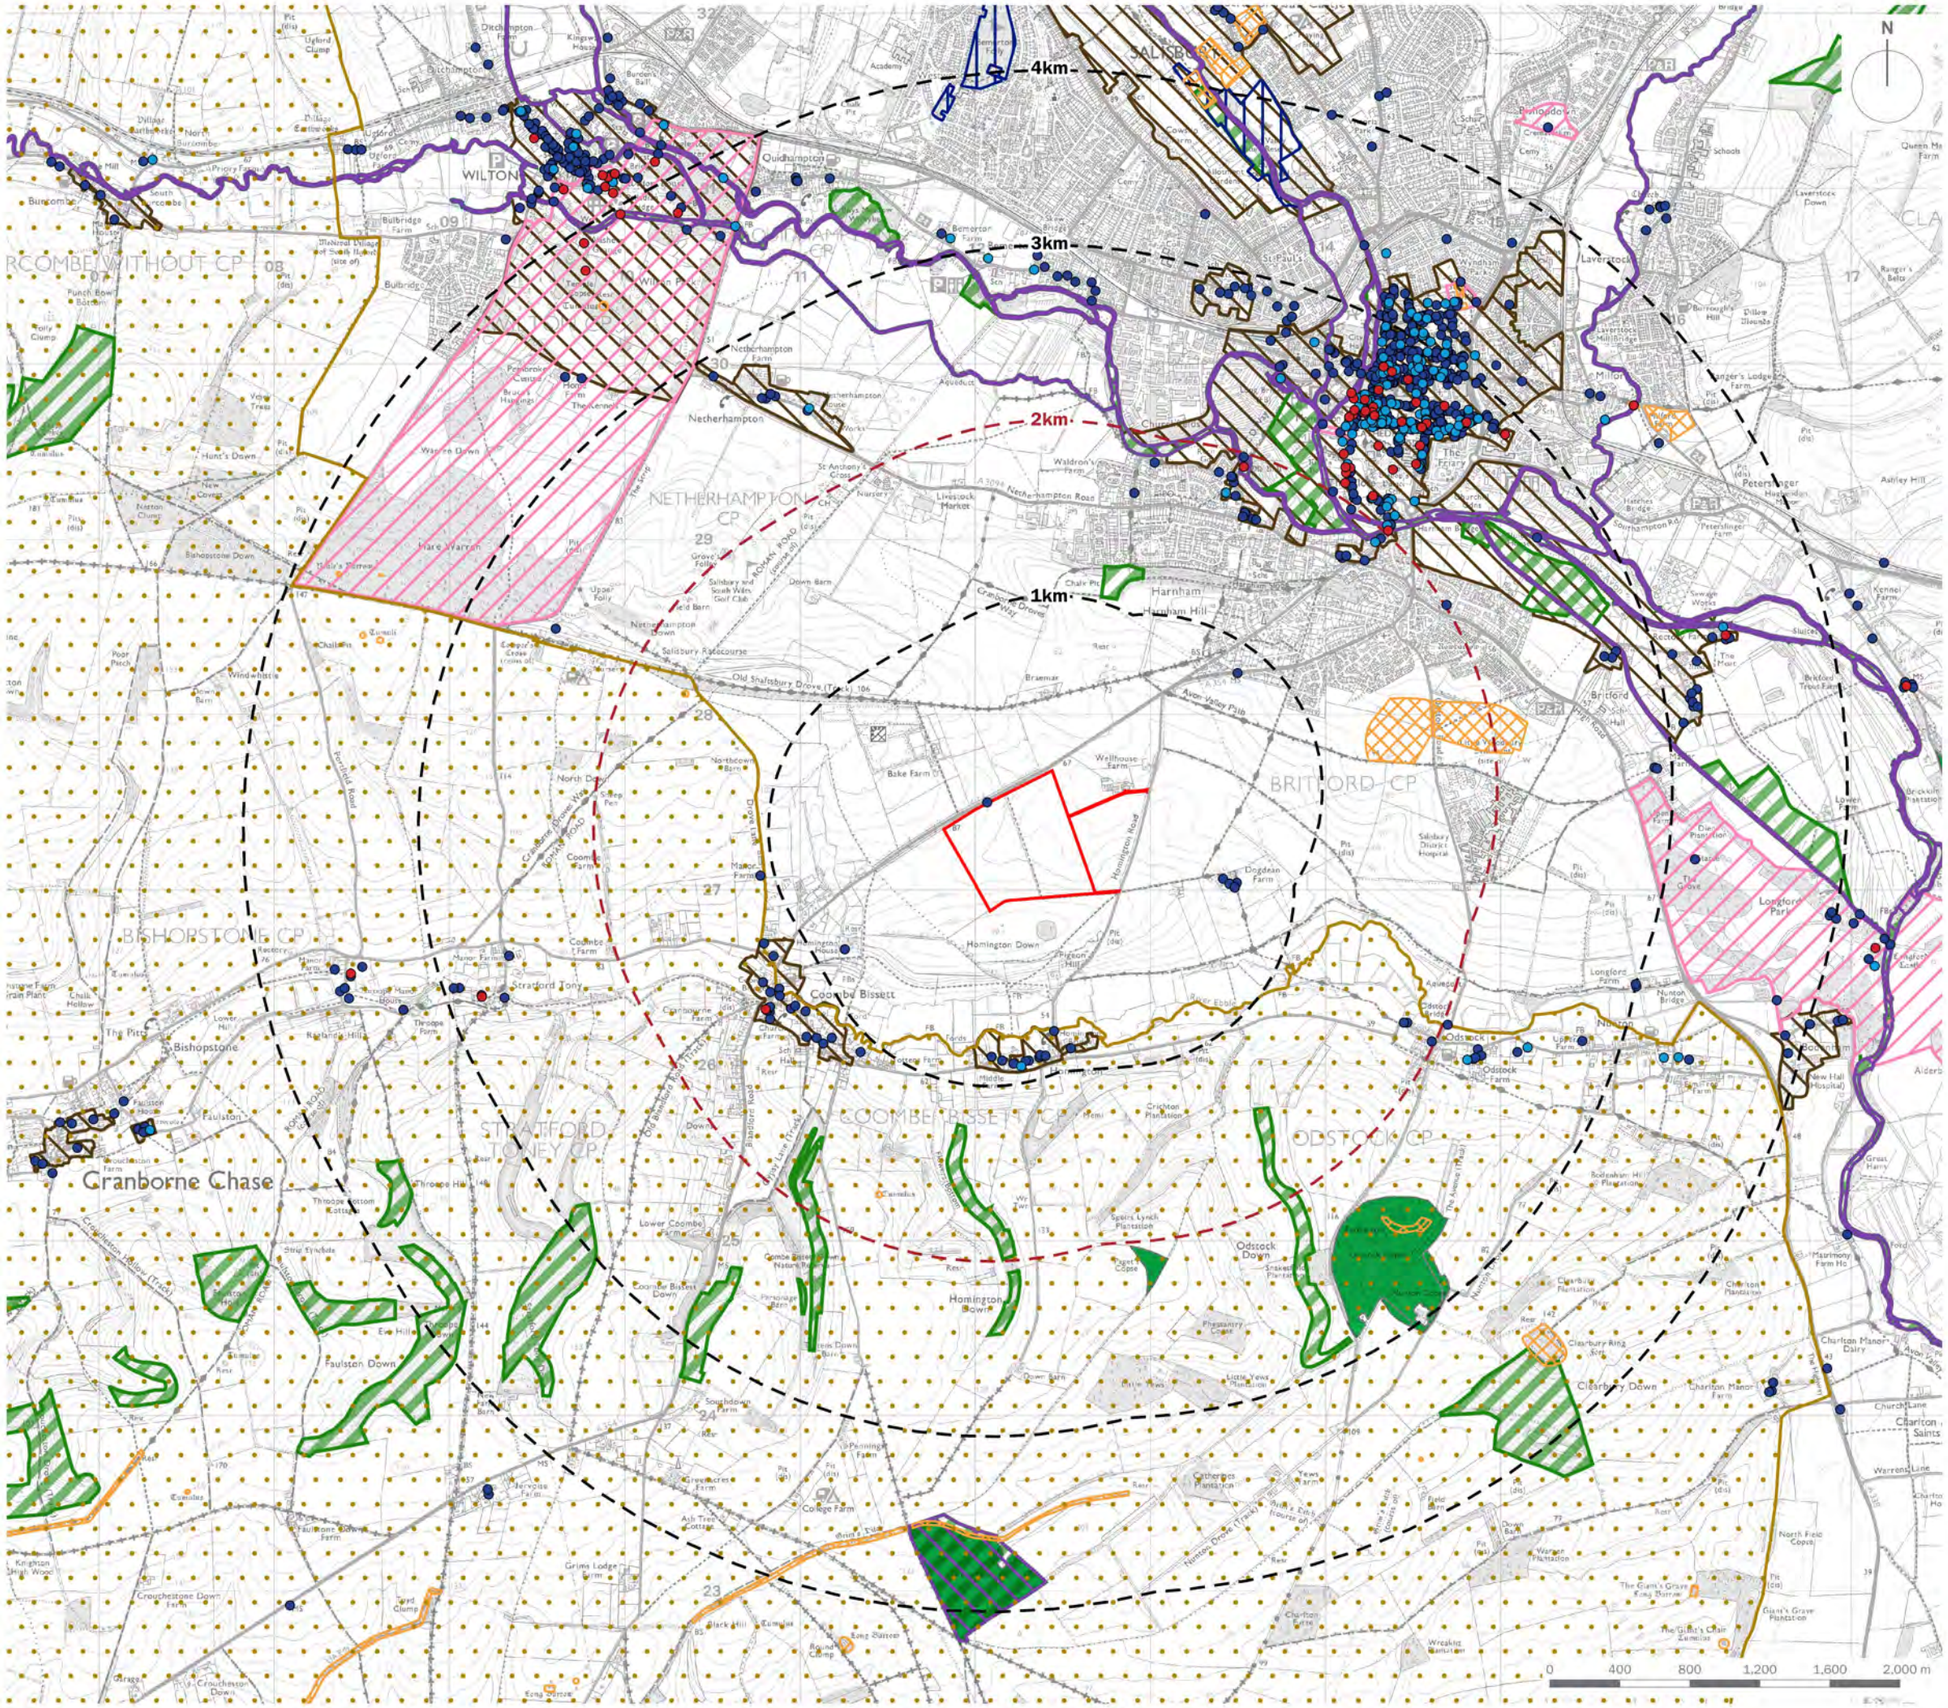

Site Boundary

Range Rings (at 1km intervals)

2km Detailed Study Area

Landscape

Area of Outstanding Natural Beauty (AONB)

Ecology

Special Area of Conservation (SAC)

Site of Special Scientific Interest (SSSI)

Ancient Semi-natural Woodland

Local Nature Reserve

Heritage

Registered Park and Garden

Scheduled Monument

Conservation Area

Grade I Listed Building

Grade II* Listed Building

Grade II Listed Building

client

Low Carbon

project title

Beech Tree Solar Farm

drawing title


Relevant Designations and Considerations

date	**20 NOVEMBER 2023**	drawn by	**GYo**
drawing number	**edp7926_d003a**	checked	**CMy**
scale	**1:35,000 @ A3**	QA	**DJo**

the environmental dimension partnership

Registered office: 01285 740427 - www.edp-uk.co.uk - info@edp-uk.co.uk

© The Environmental Dimension Partnership Ltd. © Crown copyright and database rights 2023 Ordnance Survey 0100031673

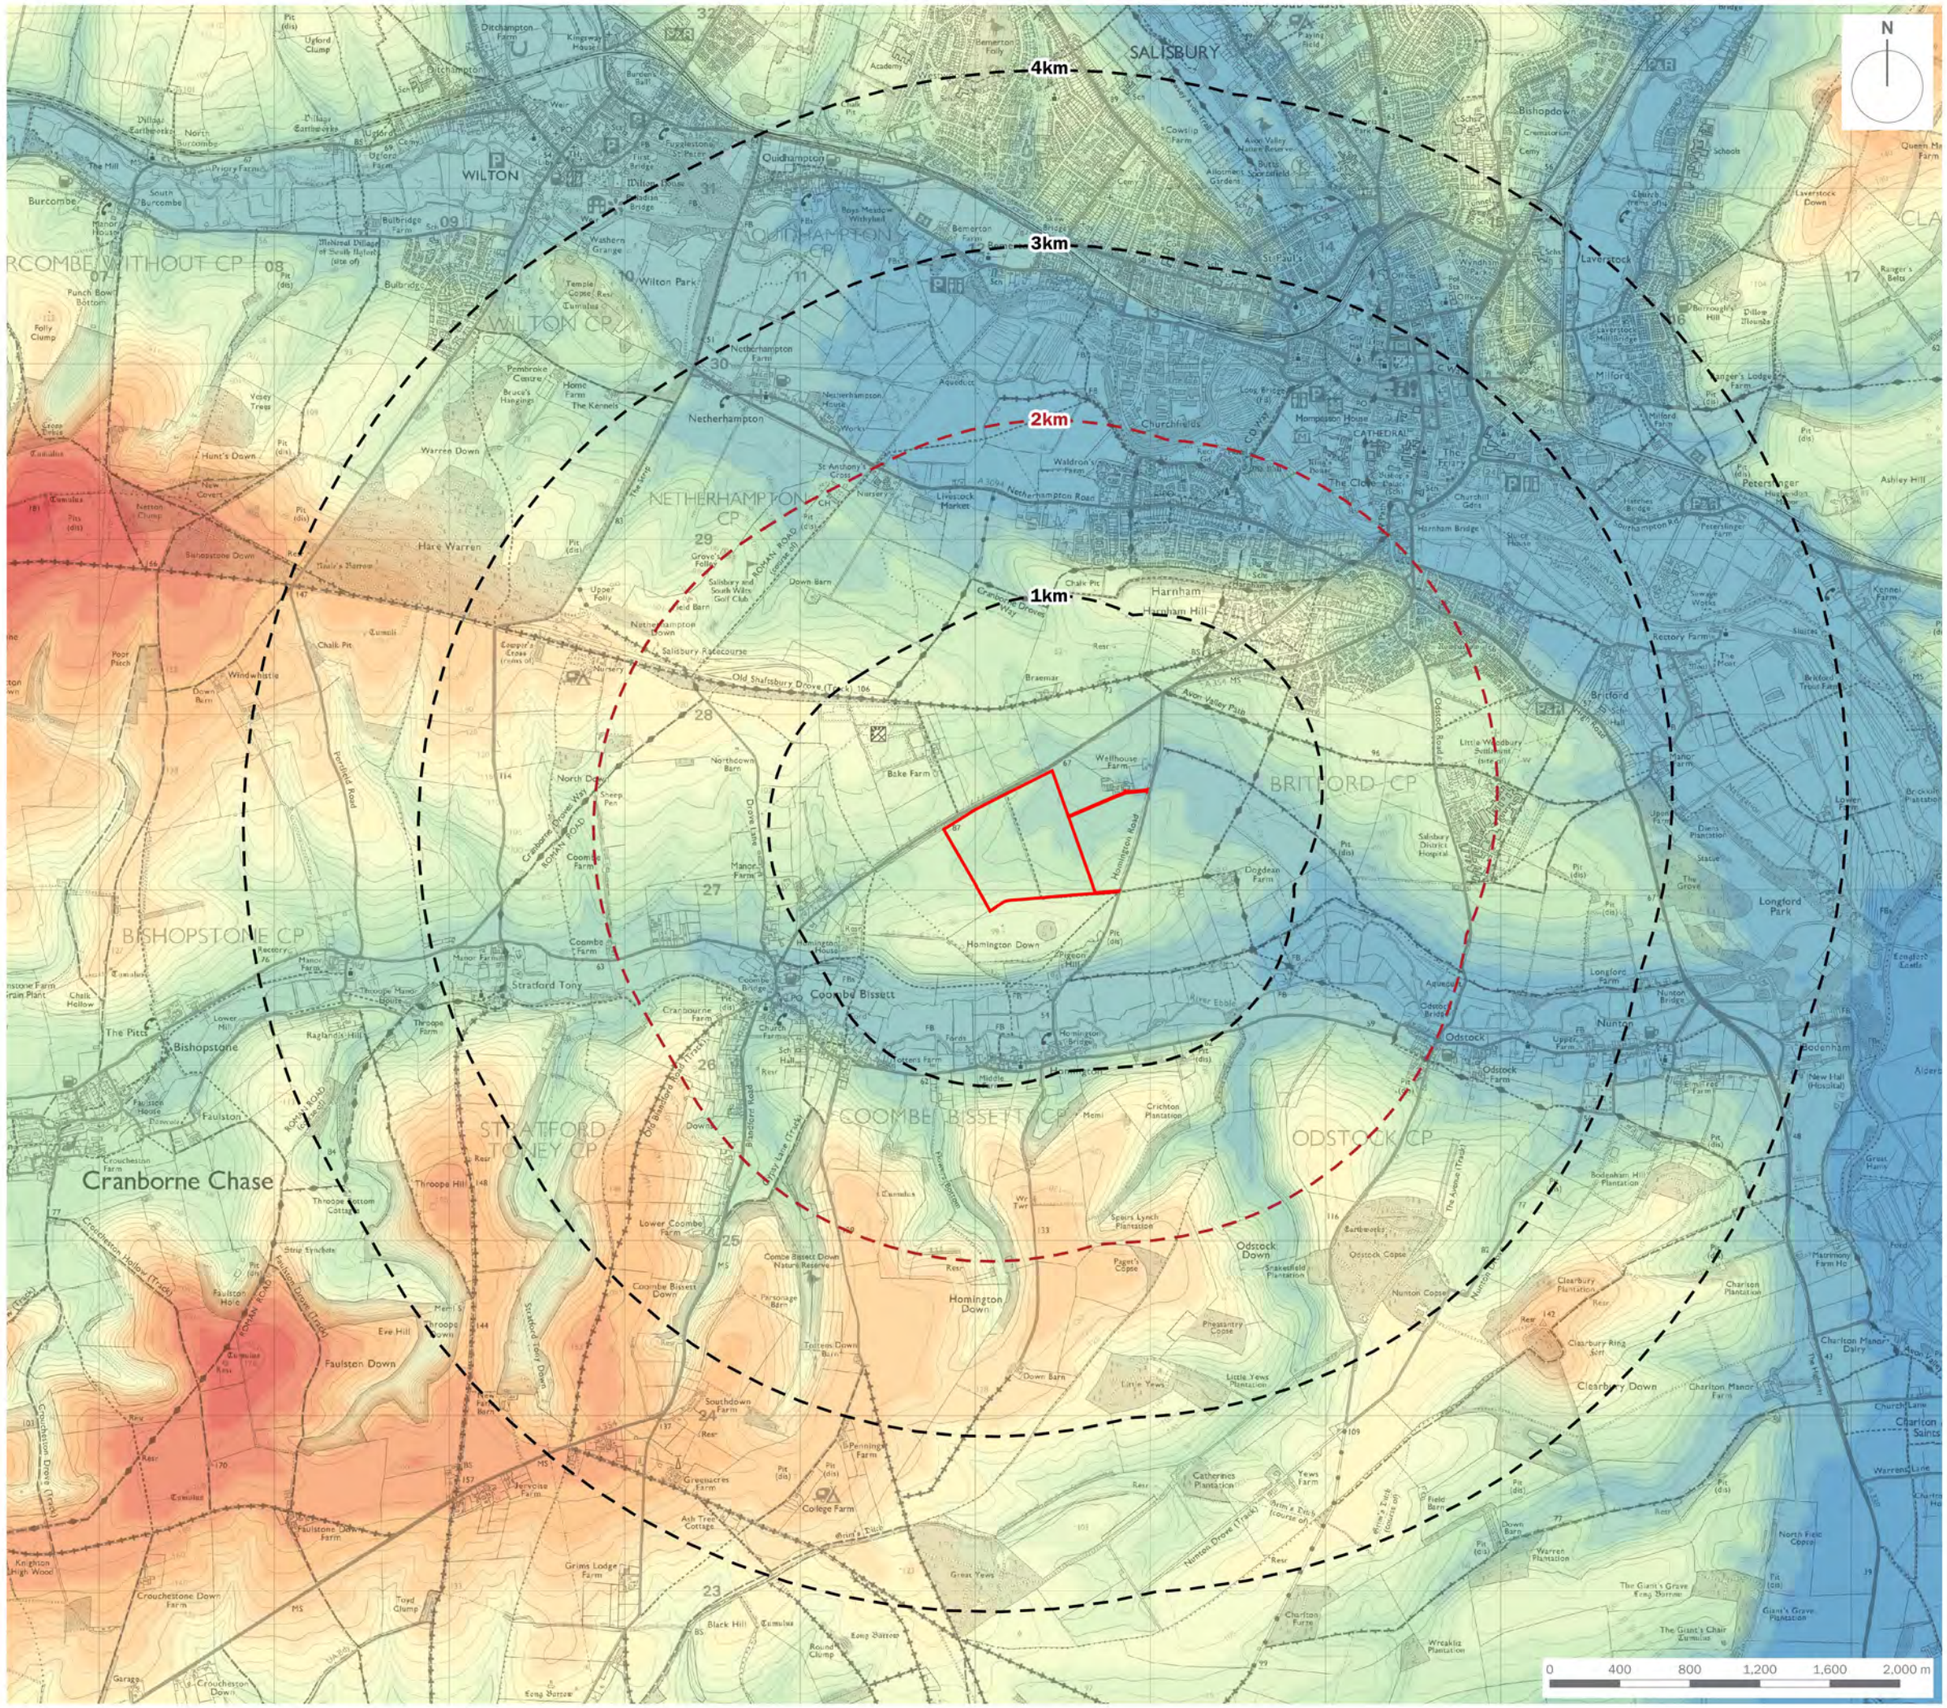

Site Boundary

Range Rings (at 1km intervals)

2km Detailed Study Area

Elevation (aOD)

- <= 40m
- 40 - 50m
- 50 - 60m
- 60 - 70m
- 70 - 80m
- 80 - 90m
- 90 - 100m
- 100 - 110m
- 110 - 120m
- 120 - 130m
- 130 - 140m
- 140 - 150m
- 150 - 160m
- 160 - 170m
- 170 - 180m
- > 180m

client

Low Carbon

project title

Beech Tree Solar Farm

drawing title


Topographical Relief

date	**20 NOVEMBER 2023**	drawn by	**GYo**
drawing number	**edp7926_d004a**	checked	**CMy**
scale	**1:35,000 @ A3**	QA	**DJo**

the environmental dimension partnership

Registered office: 01285 740427 - www.edp-uk.co.uk - info@edp-uk.co.uk

© The Environmental Dimension Partnership Ltd. © Crown copyright and database rights 2023 Ordnance Survey 0100031673

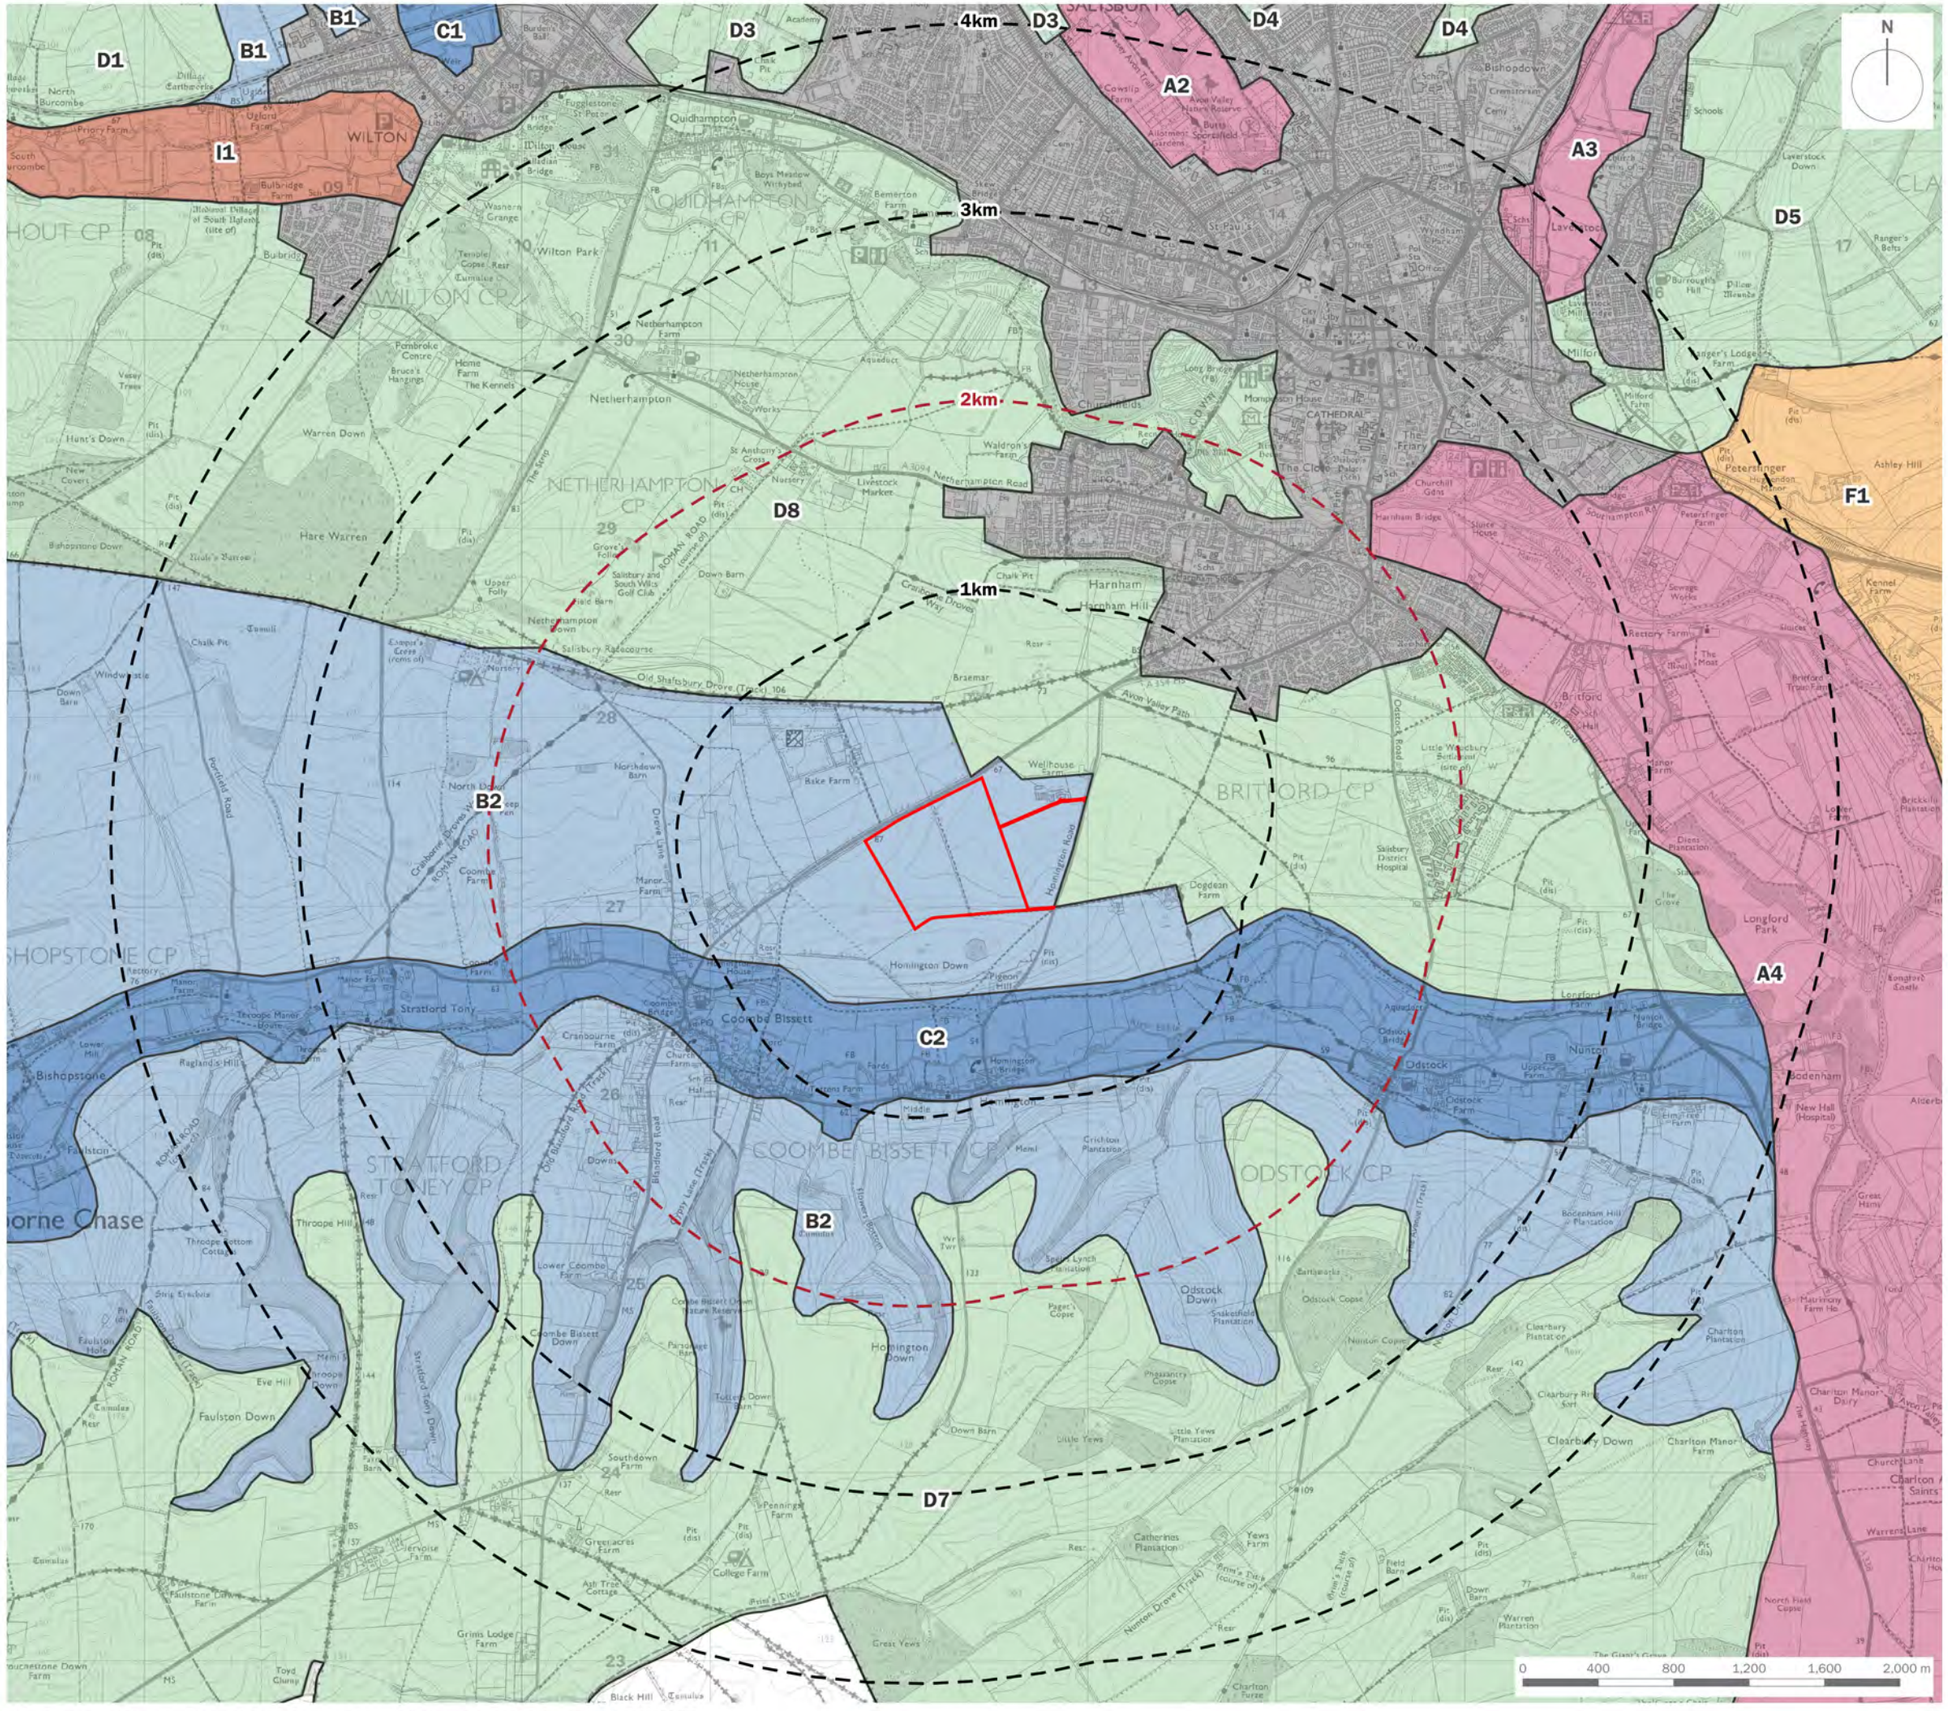

Site Boundary

Range Rings (at 1km intervals)

2km Detailed Study Area

A: Narrow Chalk River Valley

A2: Upper Avon Narrow Chalk River
A3: Bourne Narrow Chalk River Valley
A4: Lower Avon Narrow Chalk River Valley

B: Broad Chalk River Valley Slopes

B1: Wylye Broad Chalk River Valley Slopes
B2: Ebble Broad Chalk River Valley Slopes

C: Broad Chalk River Valley Floor

C1: Wylye Broad Chalk River Valley Floor
C2: Ebble Broad Chalk River Valley Floor

D: Chalk Downland

D1: West Wiltshire Downs Chalk Downland
D3: Larkhill Chalk Downland
D4: Boscombe Down Chalk Downland
D5: Porton Down Chalk Downland
D7: Cranborne Chase Chalk Downland
D8: Netherhampton Chalk Downland

F: Forest Heath Mosaic

F1: Farley Forest Heath Mosaic

I: Rolling Clay Vale

I1: Vale of Wardour Rolling Clay Vale

Urban

client

Low Carbon

project title

Salisbury Solar Farm

drawing title


Published Landscape Units

date	**20 NOVEMBER 2023**	drawn by	**GYo**
drawing number	**edp7926_d008a**	checked	**TRa**
scale	**1:32,500 @ A3**	QA	**DJo**

the environmental dimension partnership

Registered office: 01285 740427 - www.edp-uk.co.uk - info@edp-uk.co.uk

© The Environmental Dimension Partnership Ltd. © Crown copyright and database rights 2023 Ordnance Survey 0100031673

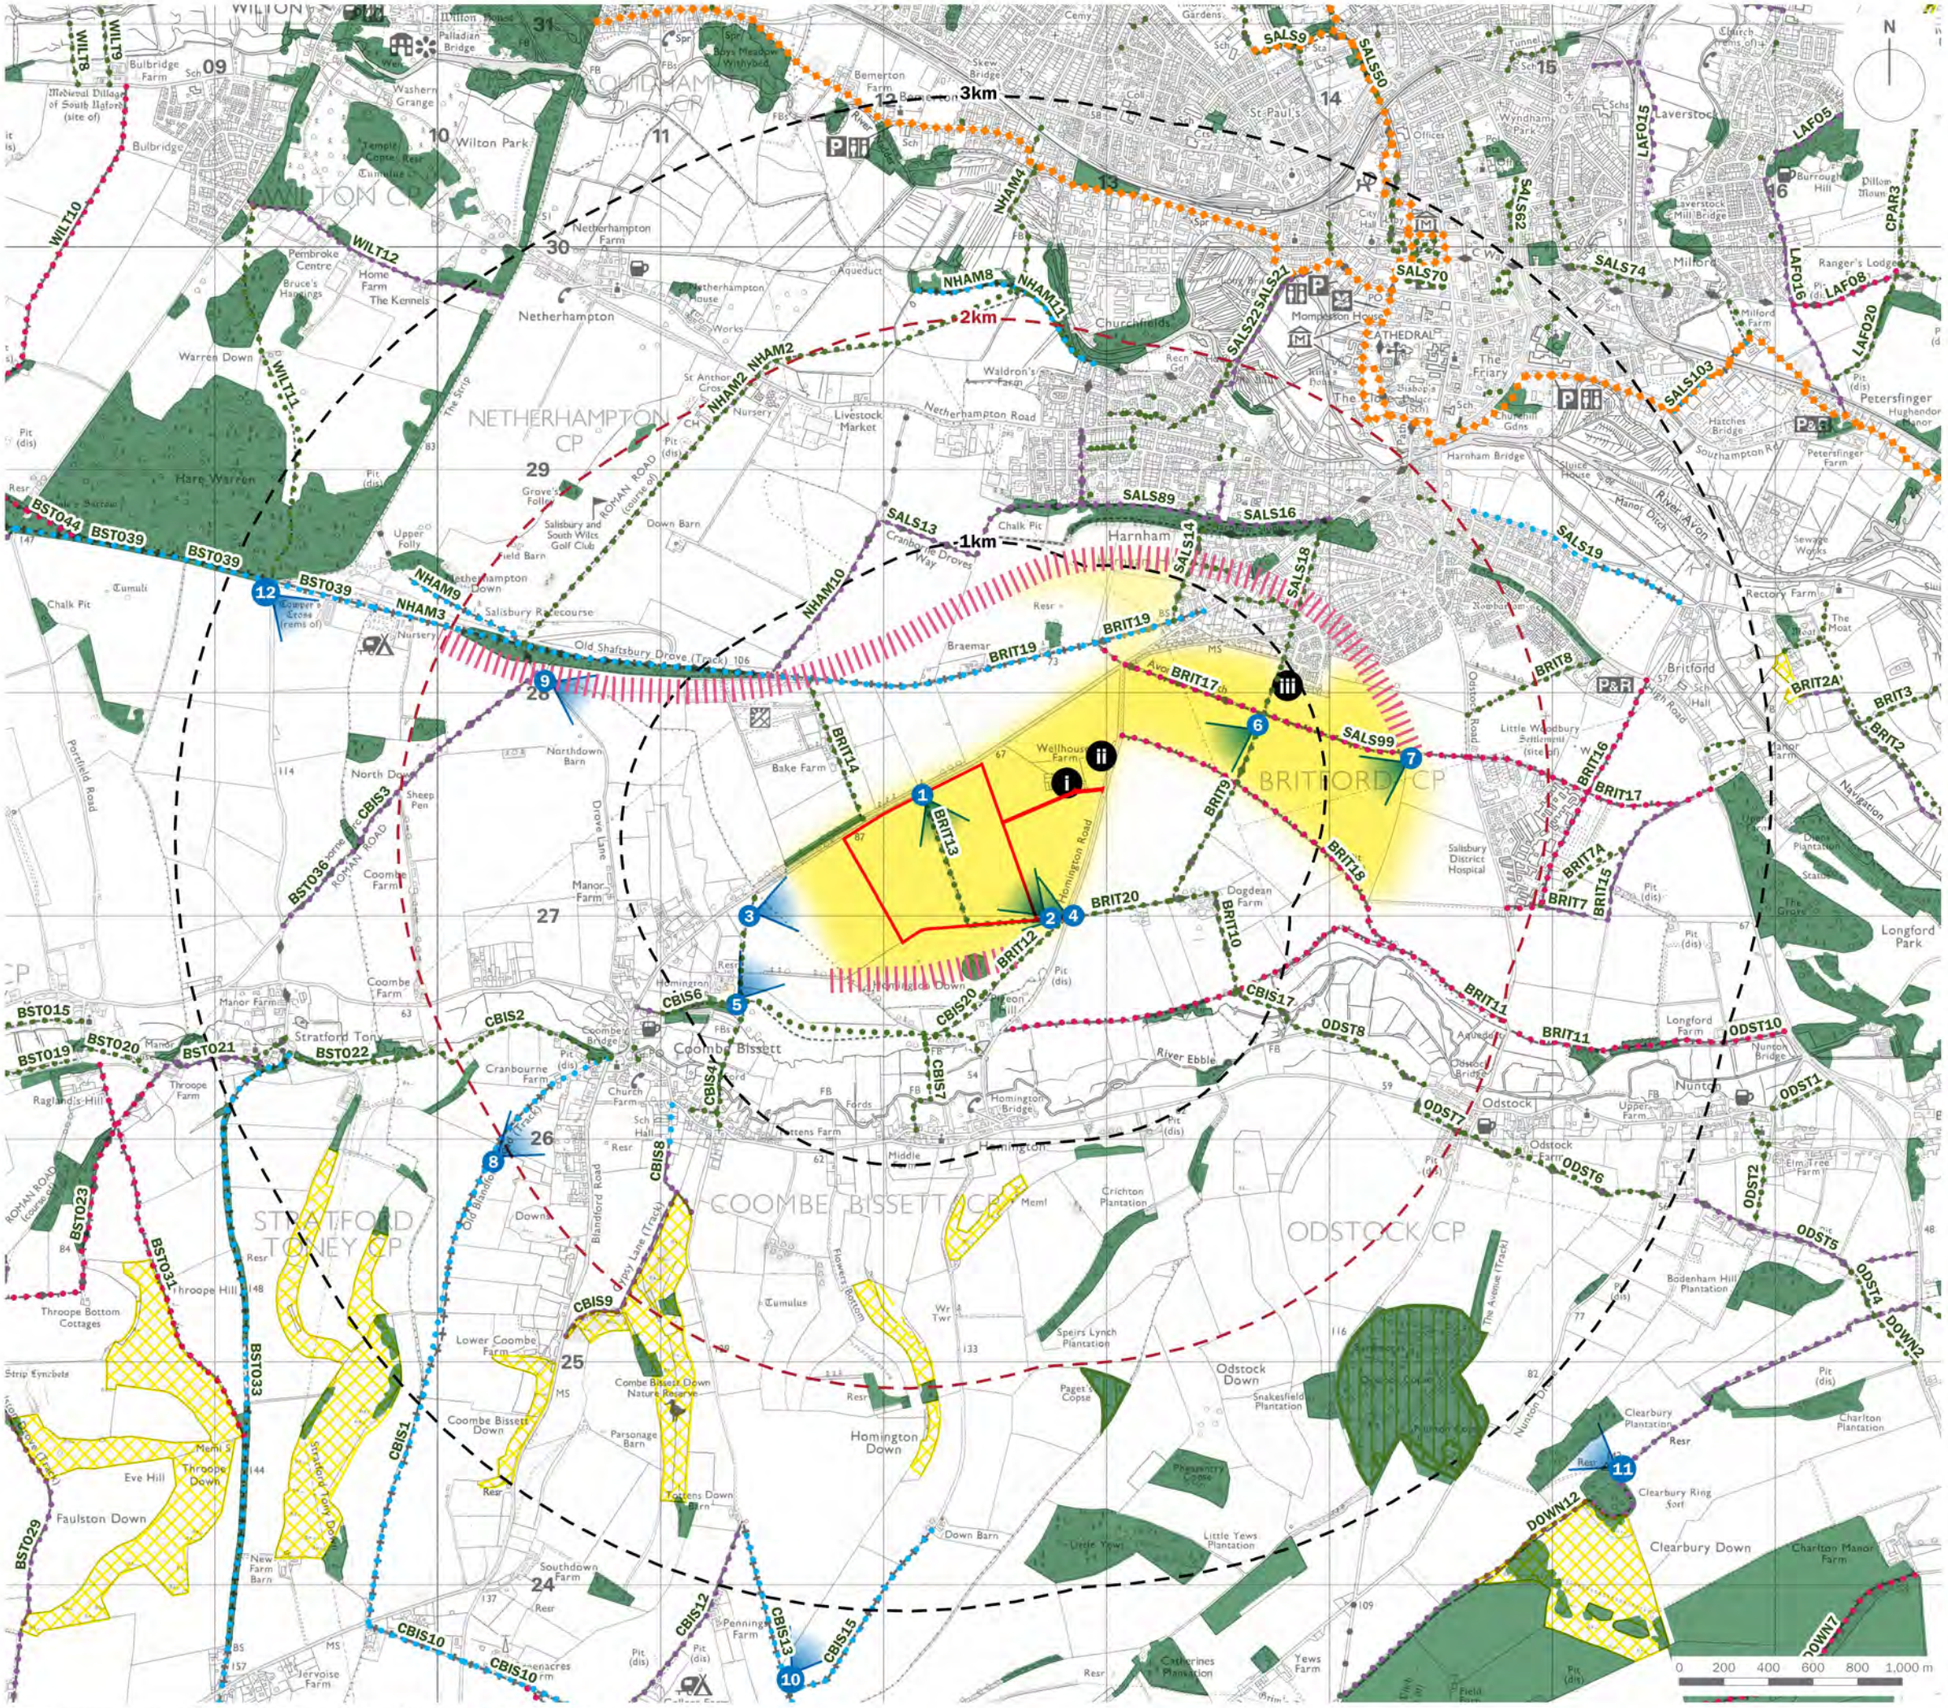

client
Low Carbon

project title
Beech Tree Solar Farm

drawing title
Findings of Visual Appraisal

date	**20 NOVEMBER 2023**	drawn by	**MWi**
drawing number	**edp7926_d005b**	checked	**TRa**
scale	**1:27,500 @ A3**	QA	**RBa**

© The Environmental Dimension Partnership Ltd. © Crown copyright and database rights 2023 Ordnance Survey 0100031673

the environmental dimension partnership
Registered office: 01285 740427 - www.edp-uk.co.uk - info@edp-uk.co.uk