



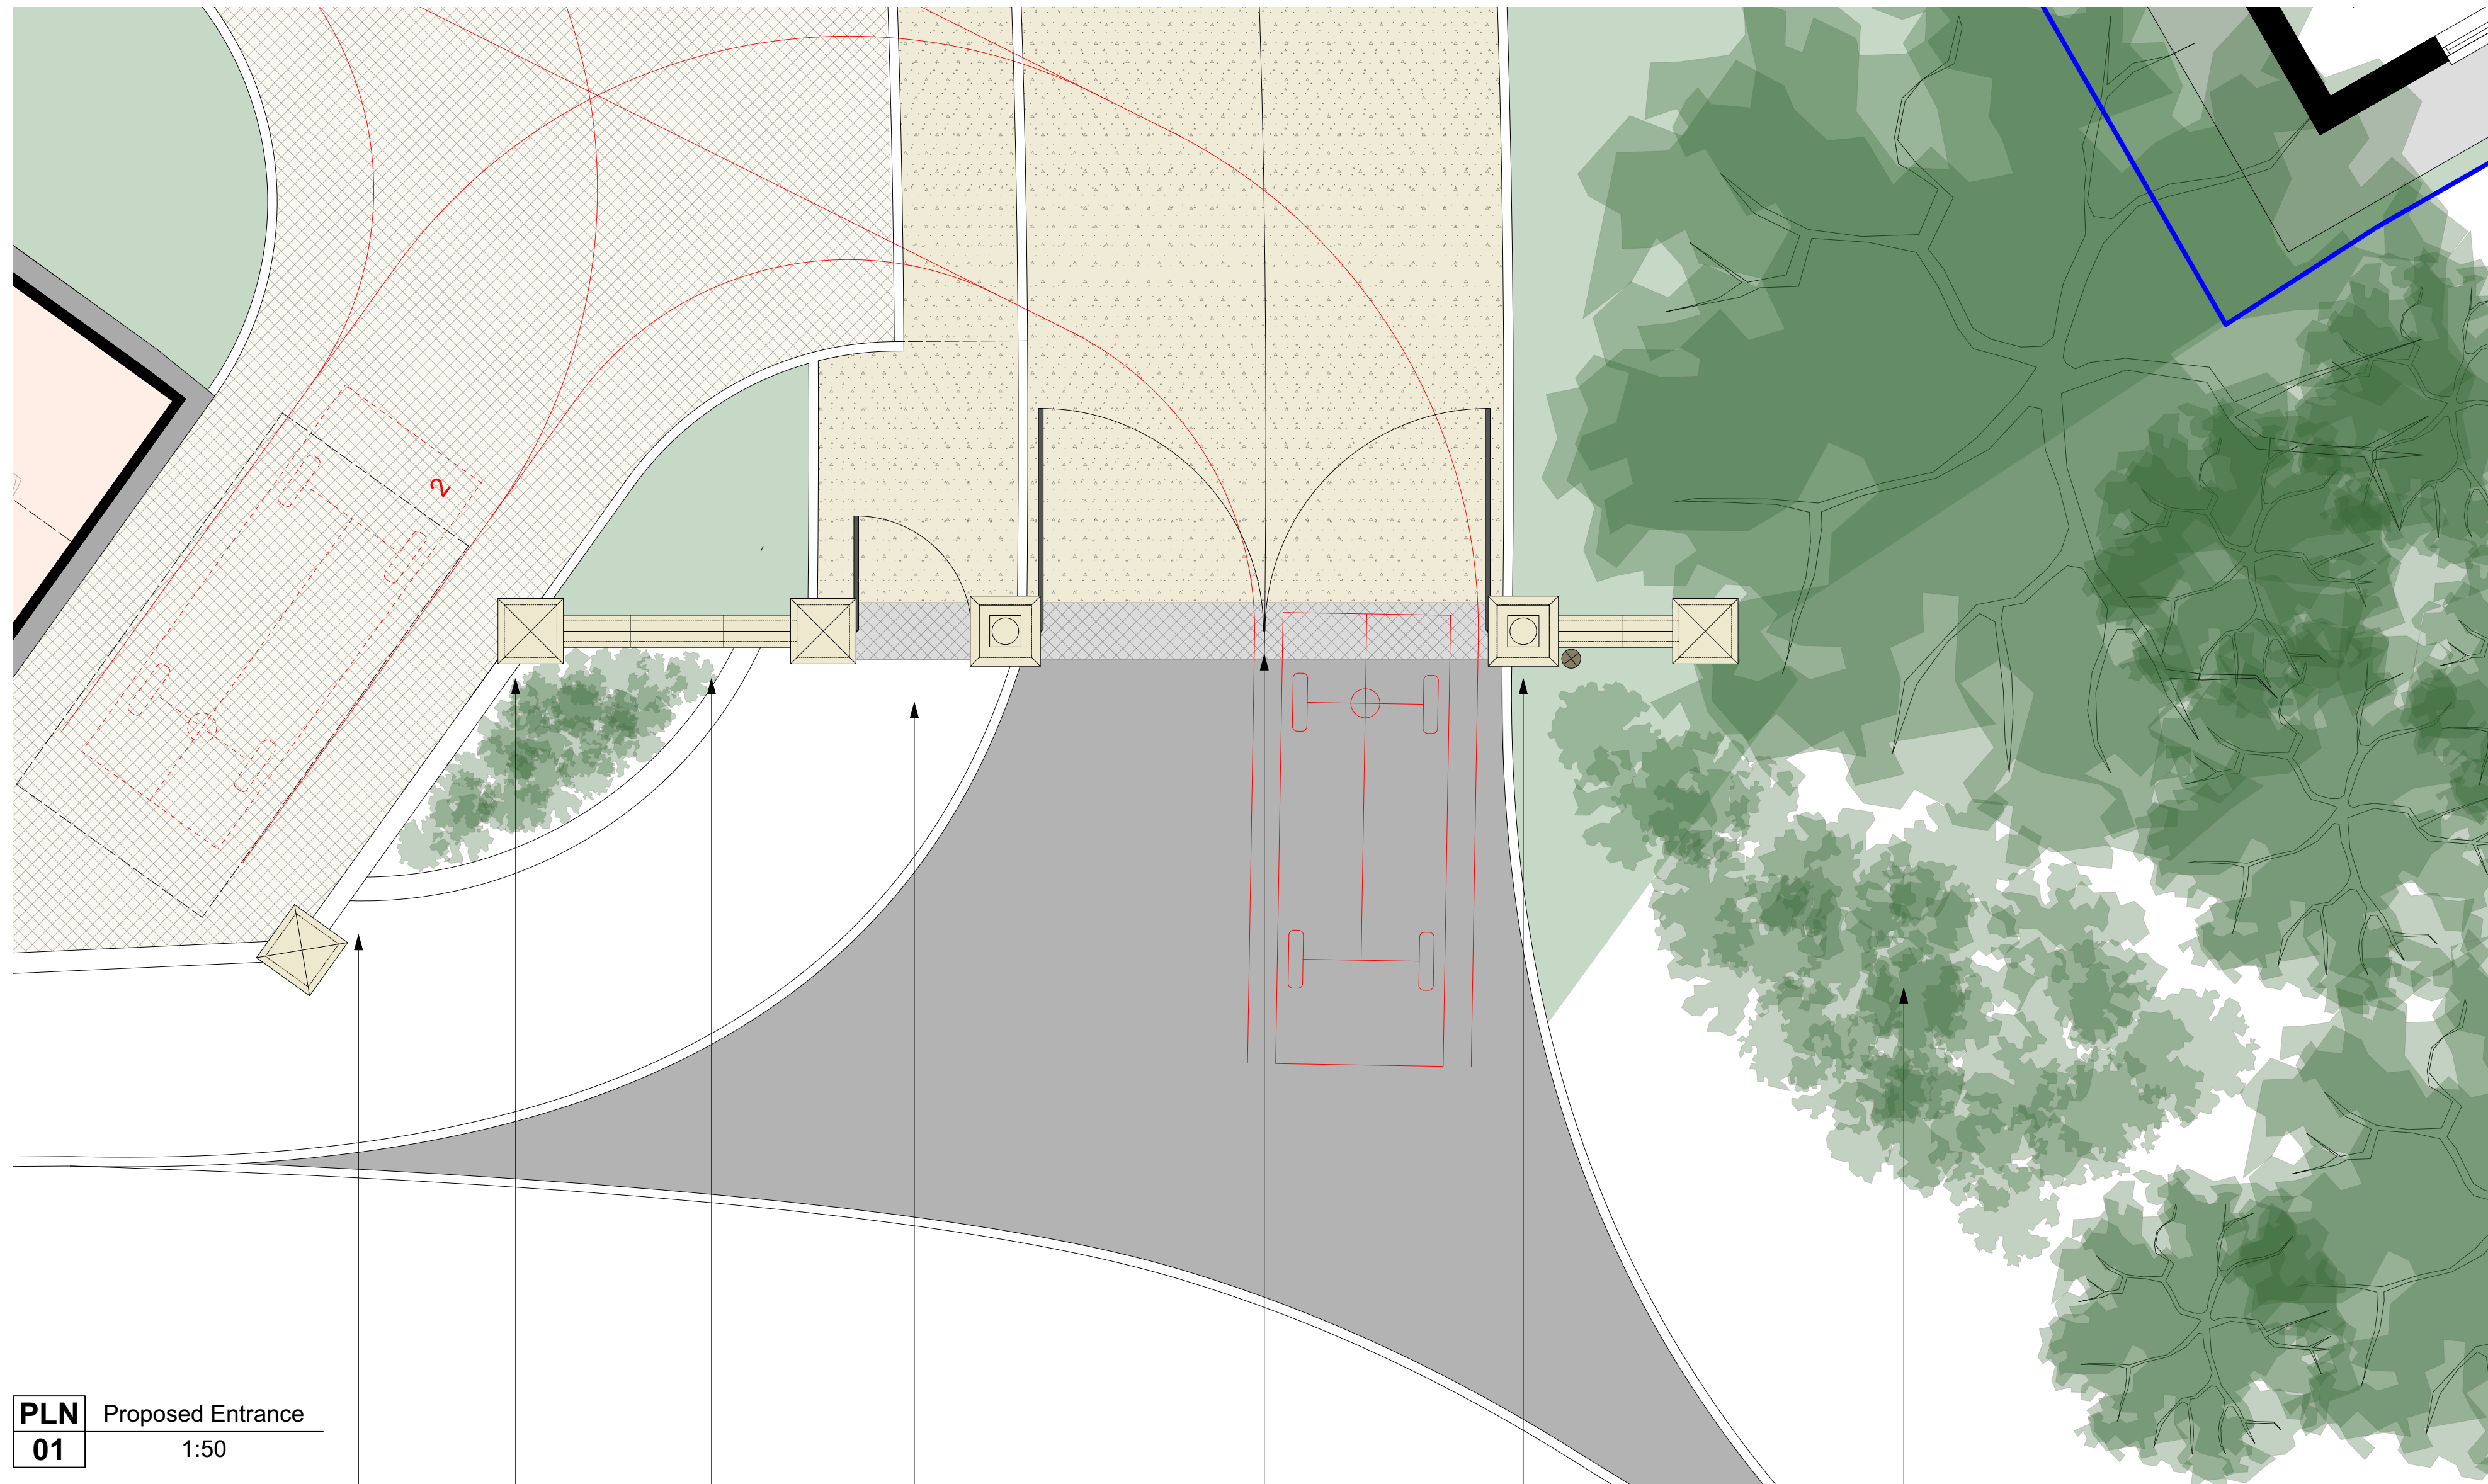


PLN 01 Proposed Entrance
1:50

Plant Bed
Red Brick Walls
Coping Stone
Wrought Iron Pedestrian Gate
Wrought Iron Vehicle Gate
Red Brick Piers with Stone Capping & Ball Finial
Additional Trees & Shrubs planted along the western verge of the entrance gates. (not to interfere with visibility plays)

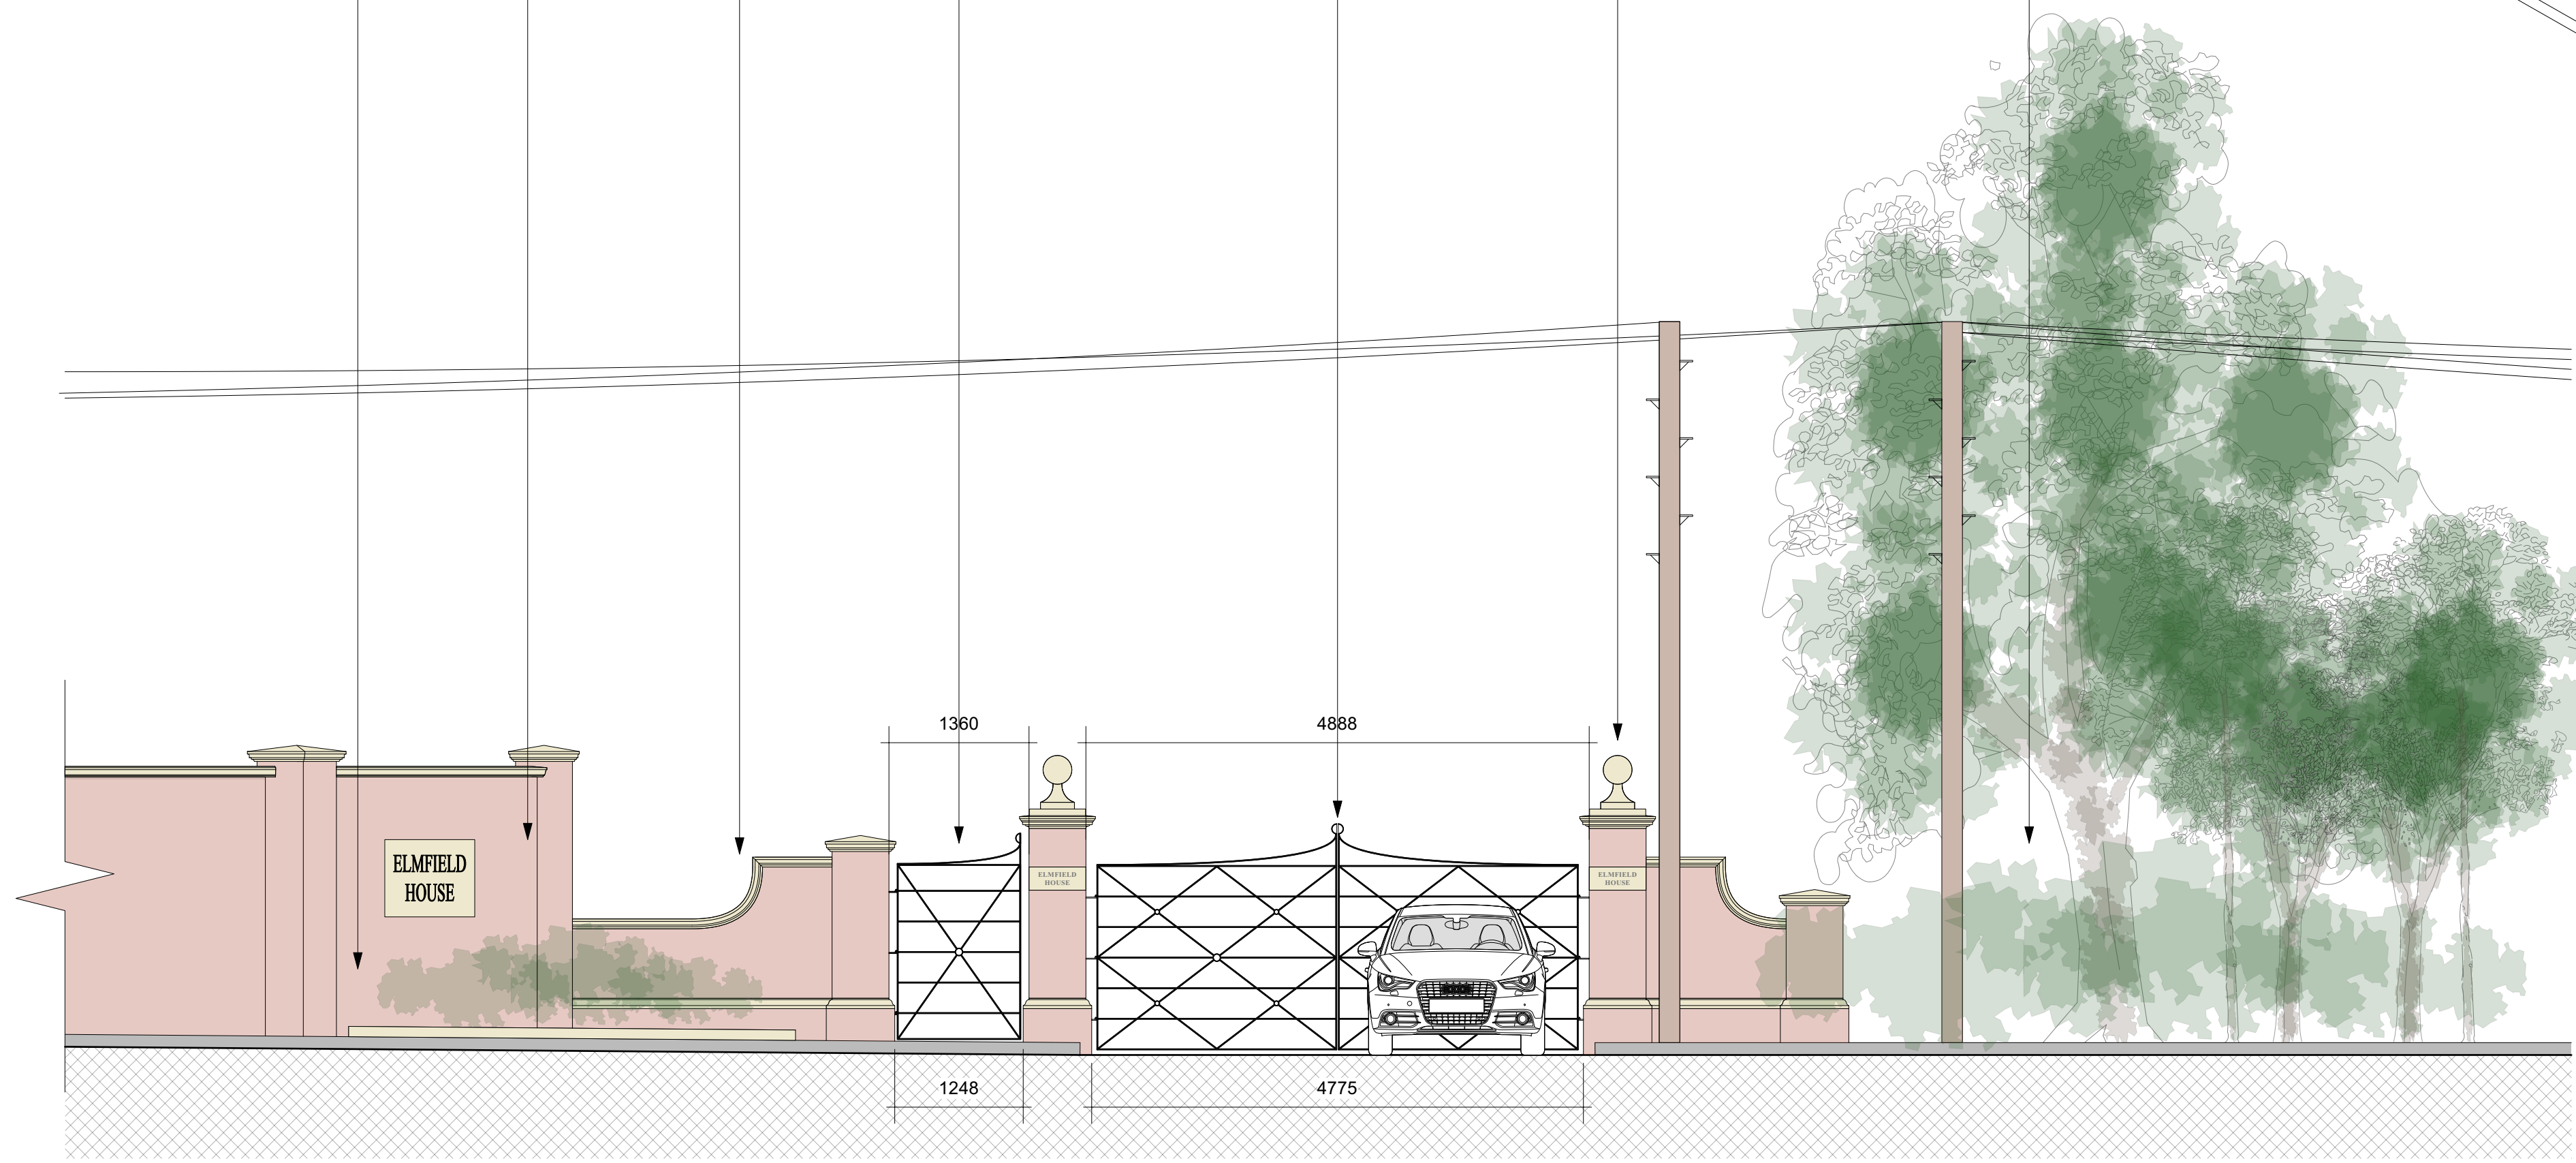


ELV 01 Proposed Entrance
1:50

0 1 2 3 4 5
Metres 1:50

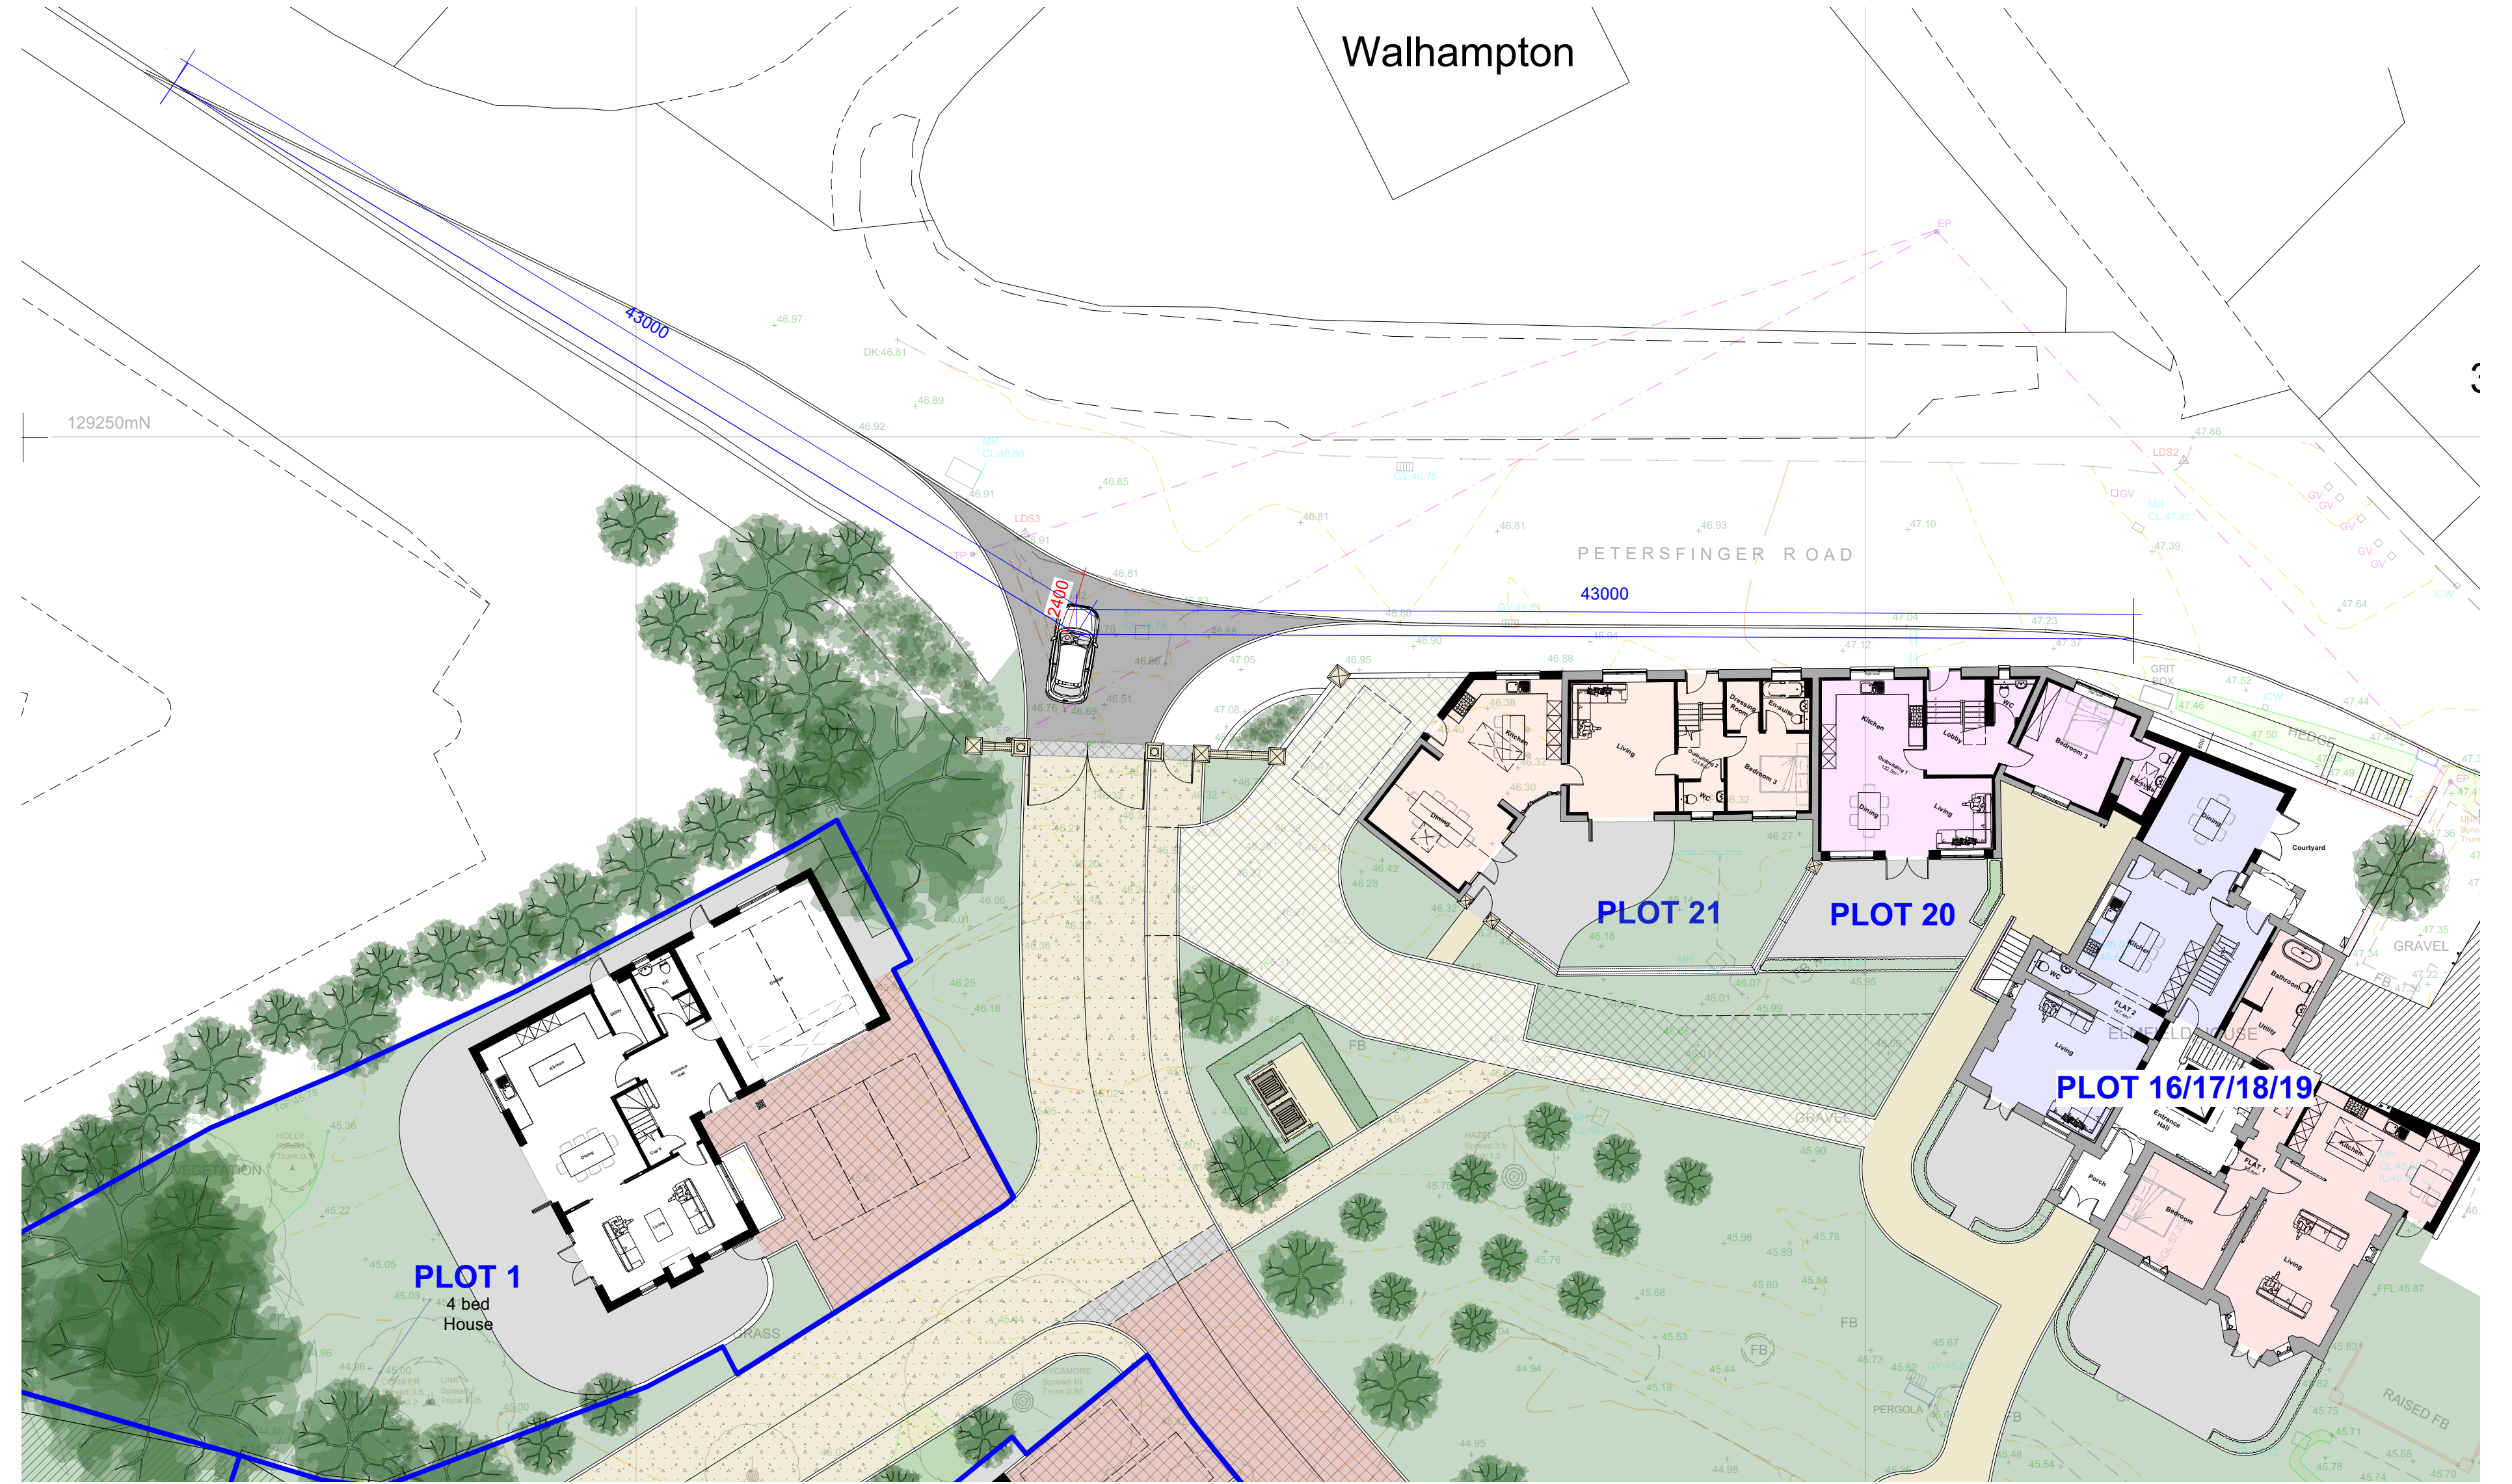


PLN 02 Visibility Plays
1:200

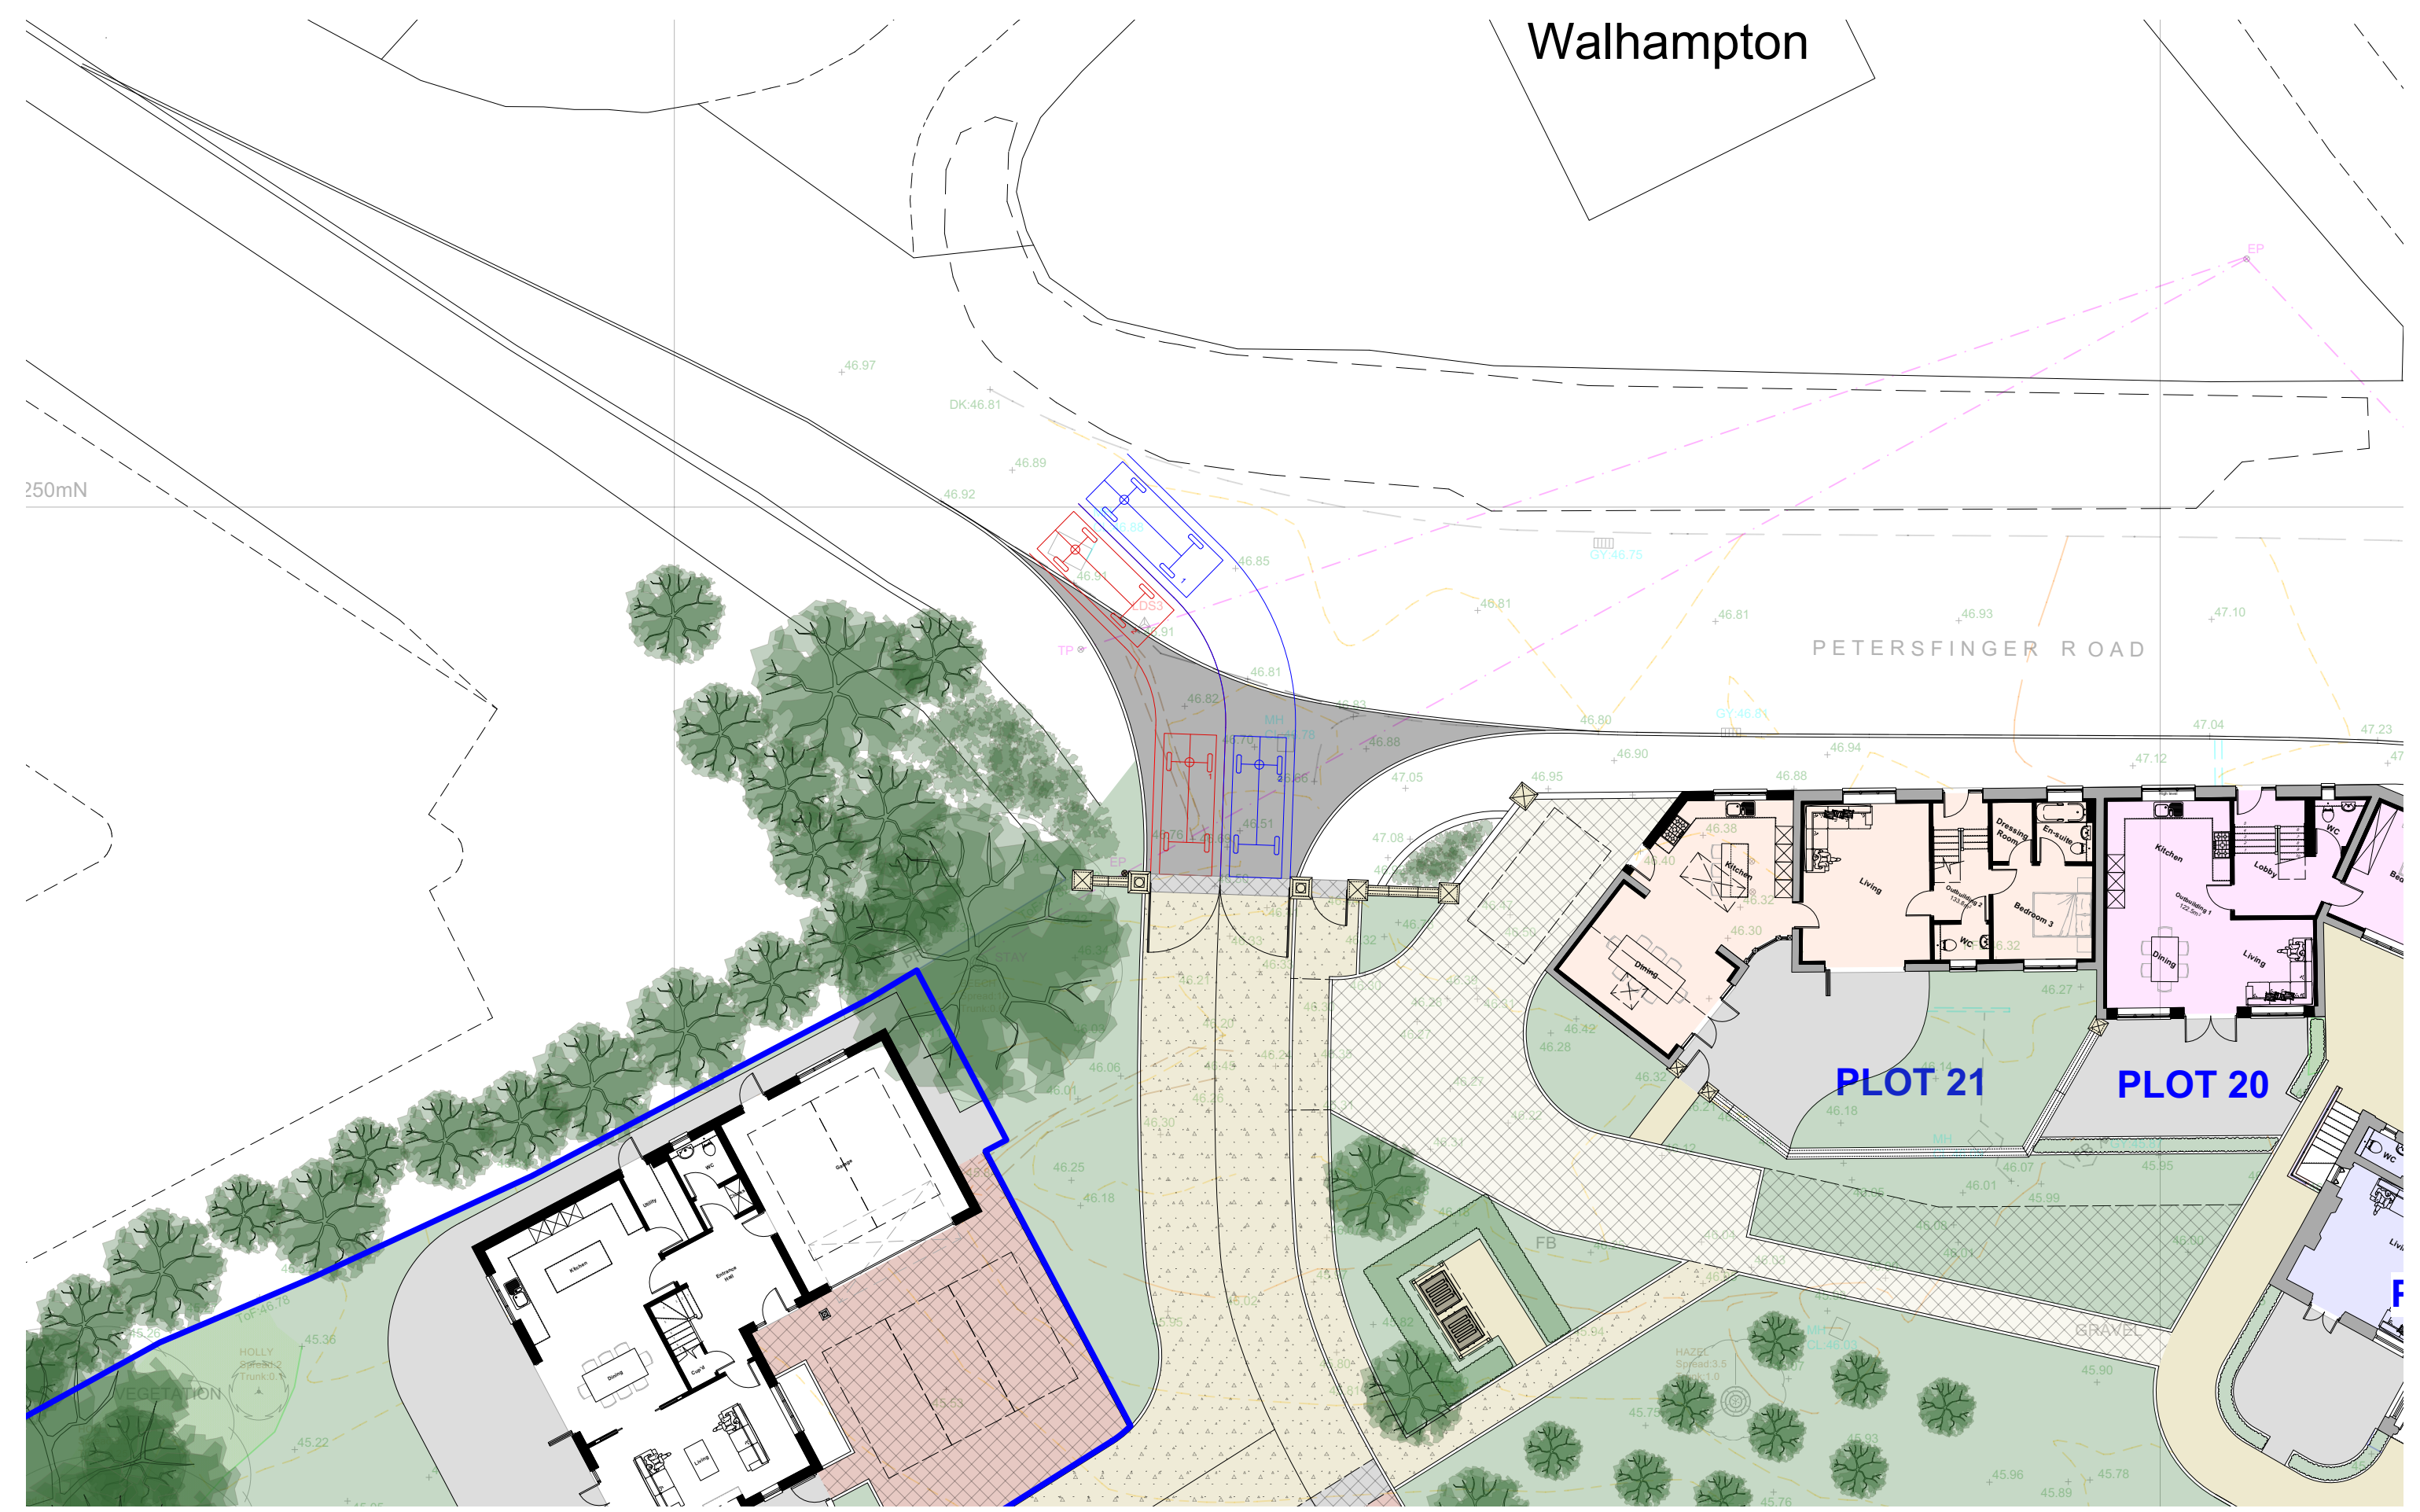

PLN 03 Entrance Vehicle Paths
1:200

0 5 10 15 20 25
Metres 1:200

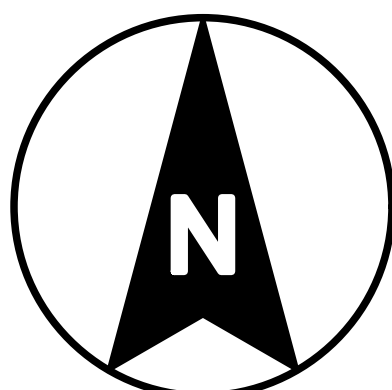

Rev A: 20/11/2023: Amended sight line distances.



PAUL STEVENS ARCHITECTURE LTD
Unit 3 Boathouse Meadow Business Park
Cherry Orchard Lane
Salisbury
Wiltshire
SP2 7LD

Tel No: 01722 349384

THIS DRAWING IS COPYRIGHT. IT MUST NOT BE COPIED, USED OR DISCLOSED TO THIRD PARTIES WITHOUT PRIOR PERMISSION.

PROJECT: Elmfield House
Petersfinger Road
Salisbury
Wiltshire
SP5 3BZ

DRAWING: Proposed Entrance

SCALE: 1:50 & 1:200 @ A0

DATE: 11/2023

DESIGN: ☐ PLANNING ☒ BUILD REGS ☐

TENDER: ☐ CONSTRUCTION ☐

DRAWN: DJH DATE: 14/11/2023

CHECKED: DATE:

JOB No: 963

DWG No: 27 REV: A

CURRENT: ☐ SUPERSEDED: ☐