

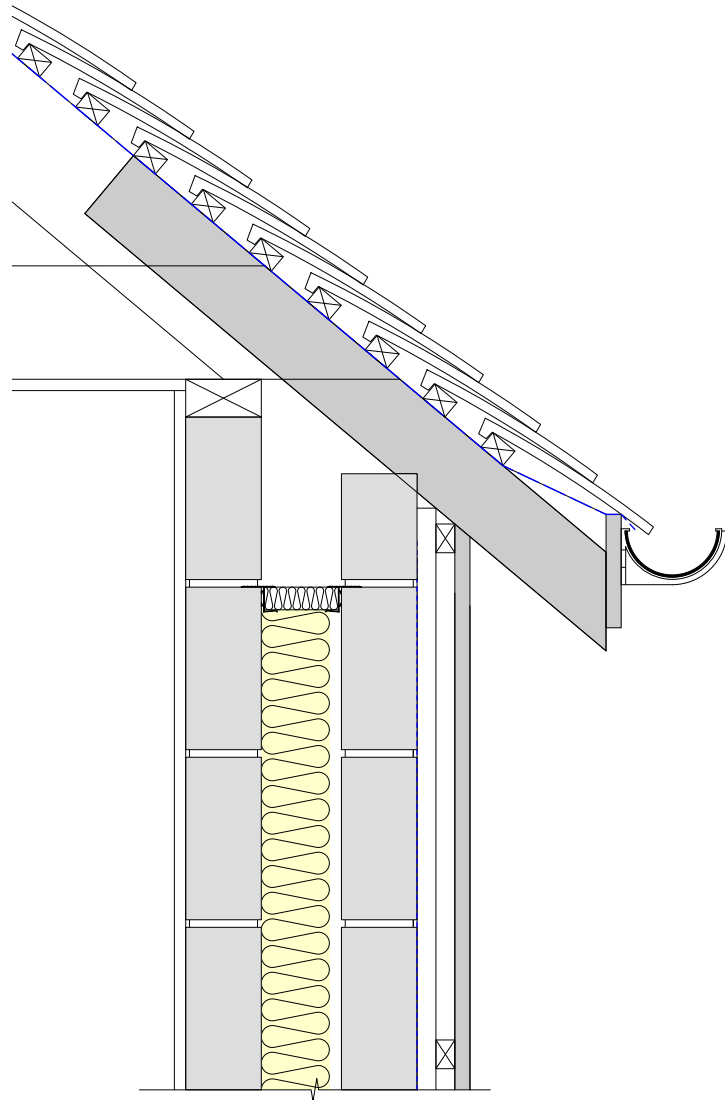




DO NOT SCALE FROM THIS DRAWING. ALL DIMENSIONS TO BE CHECKED ON SITE PRIOR TO COMMENCEMENT. ANY DISCREPANCIES TO BE REPORTED IMMEDIATELY TO THE ARCHITECT.

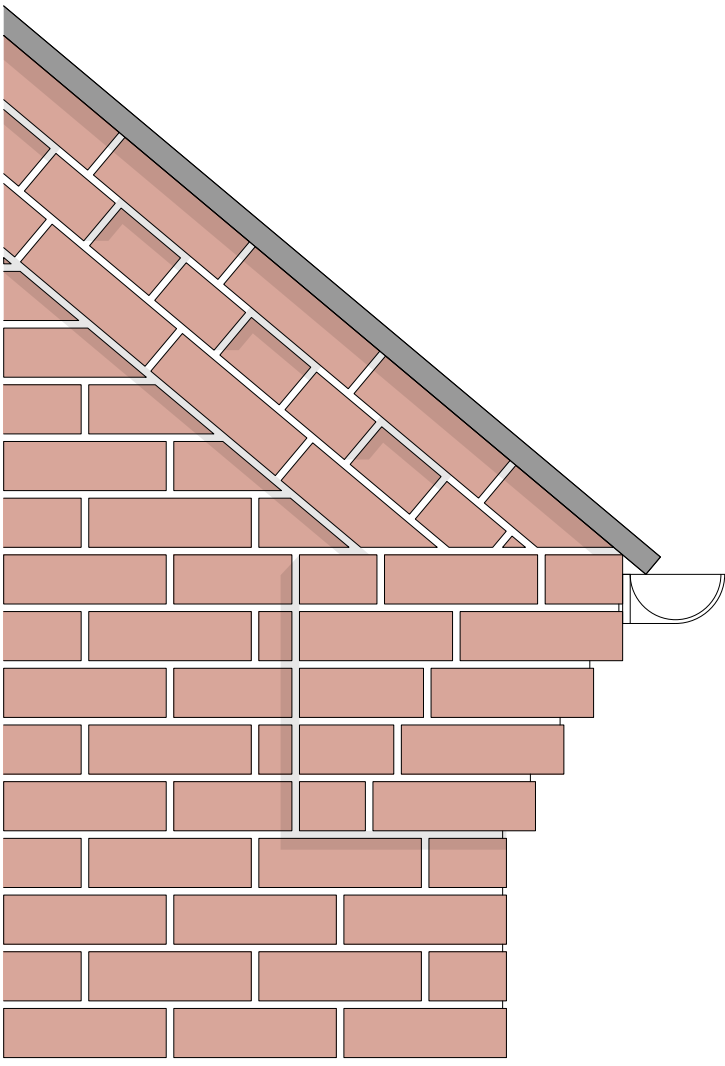


DET 01 Eaves Detail 01
1:10

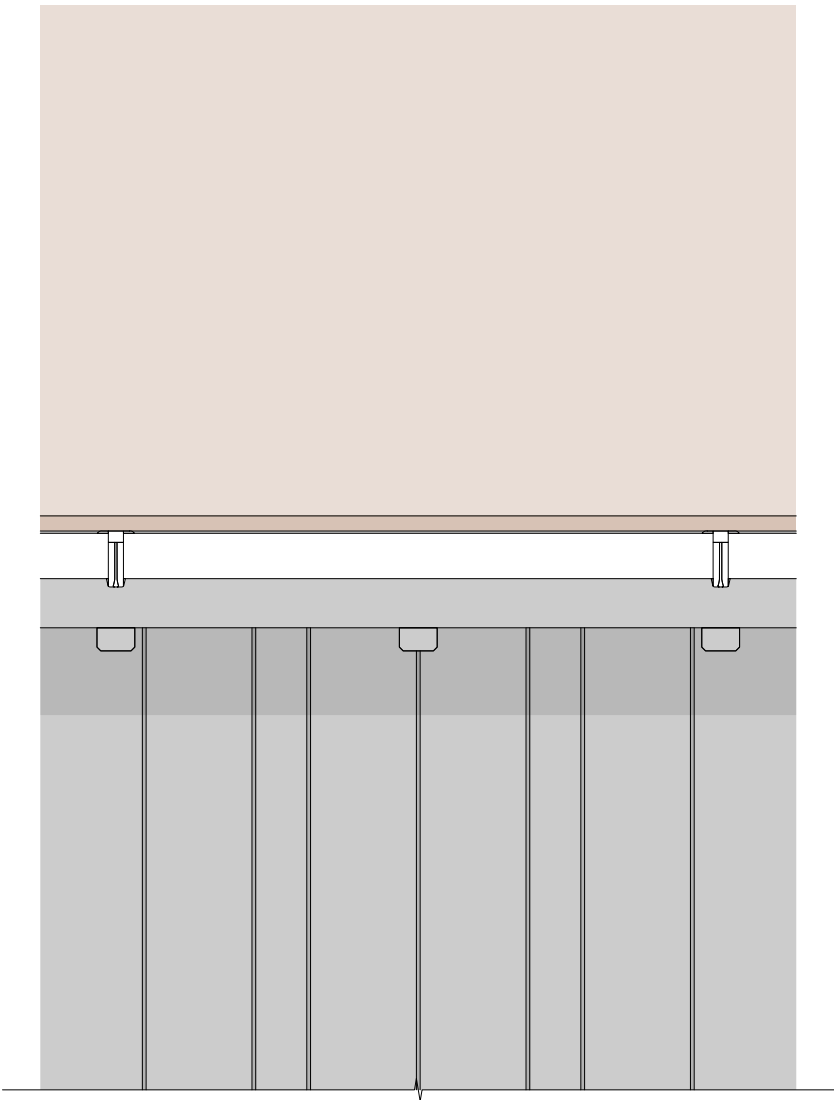


DET 02 Eaves Detail 02
1:10

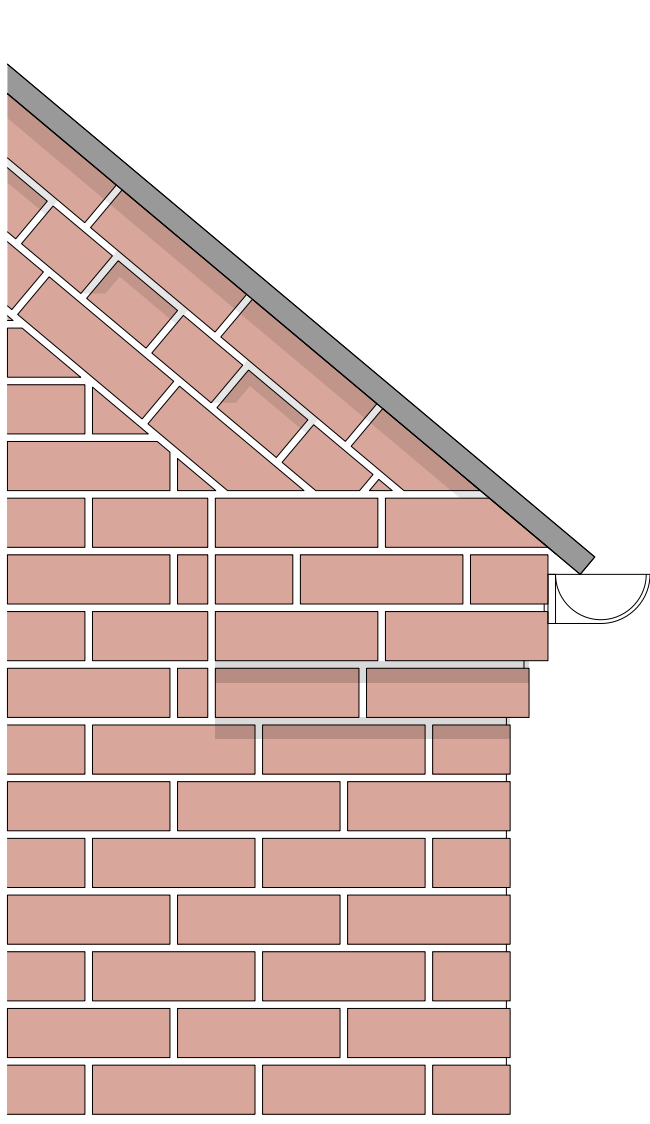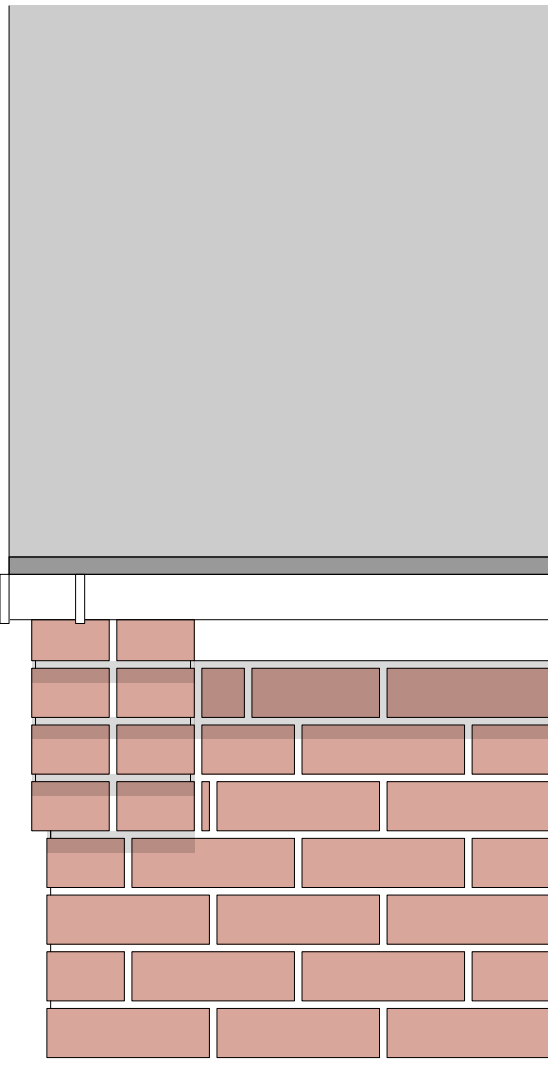



DET 03 Eaves Detail 03
1:10

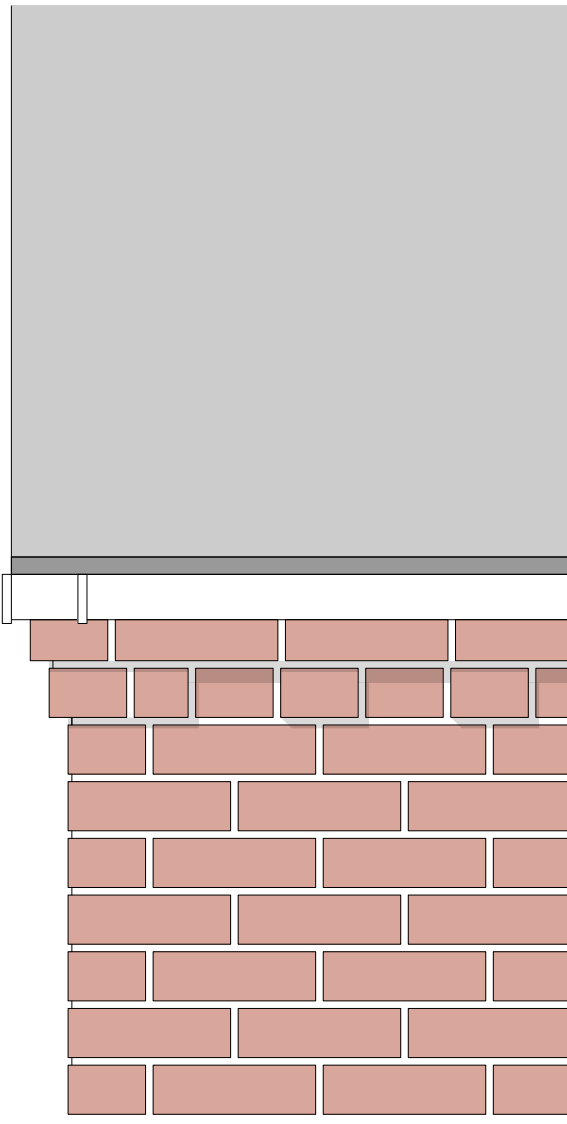



DET 04 Dentil Course
1:10

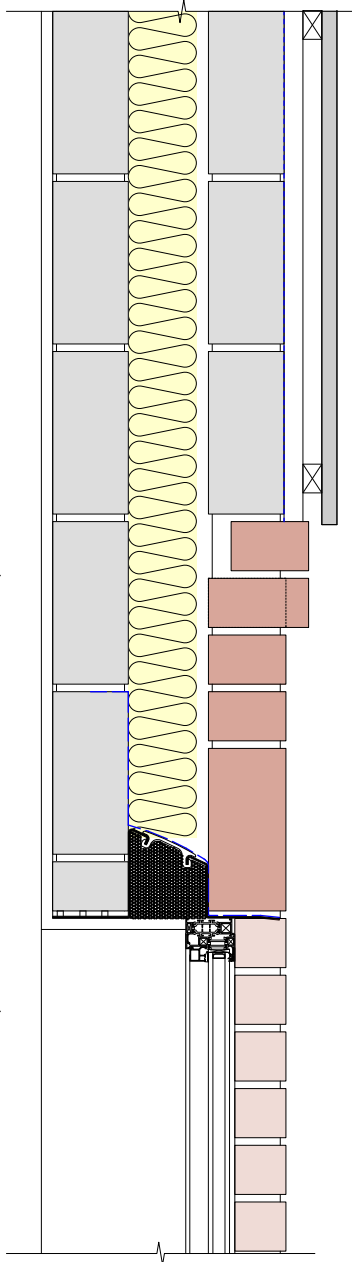



DET 05 Window Head 01
1:10

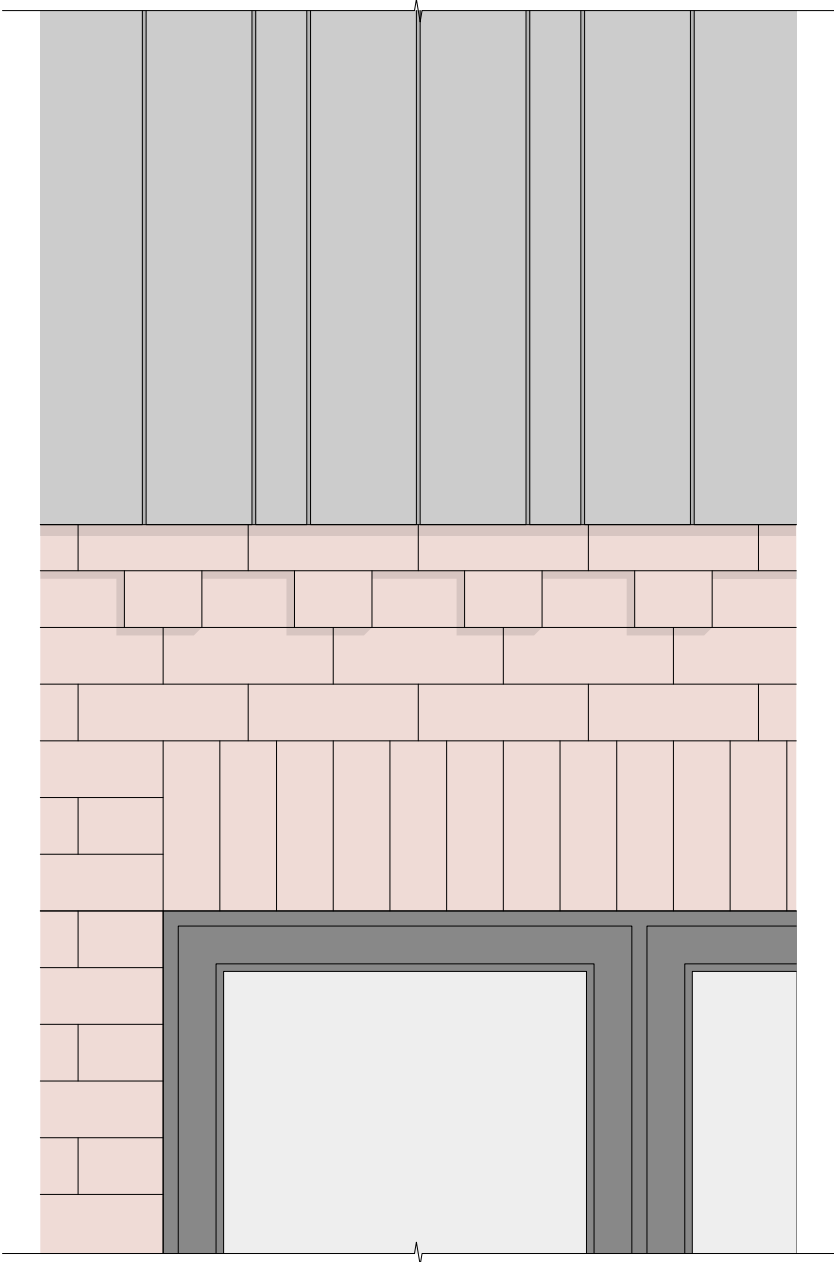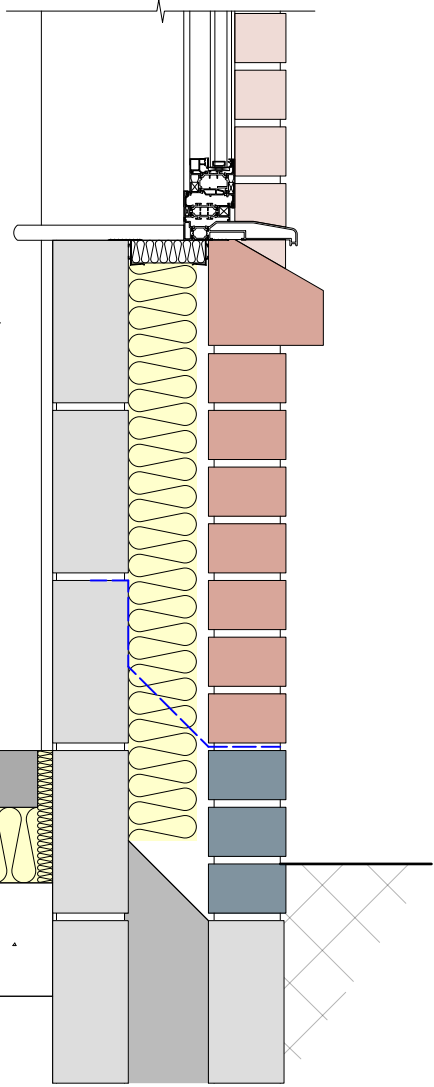



DET 06 Window Head 02
1:10

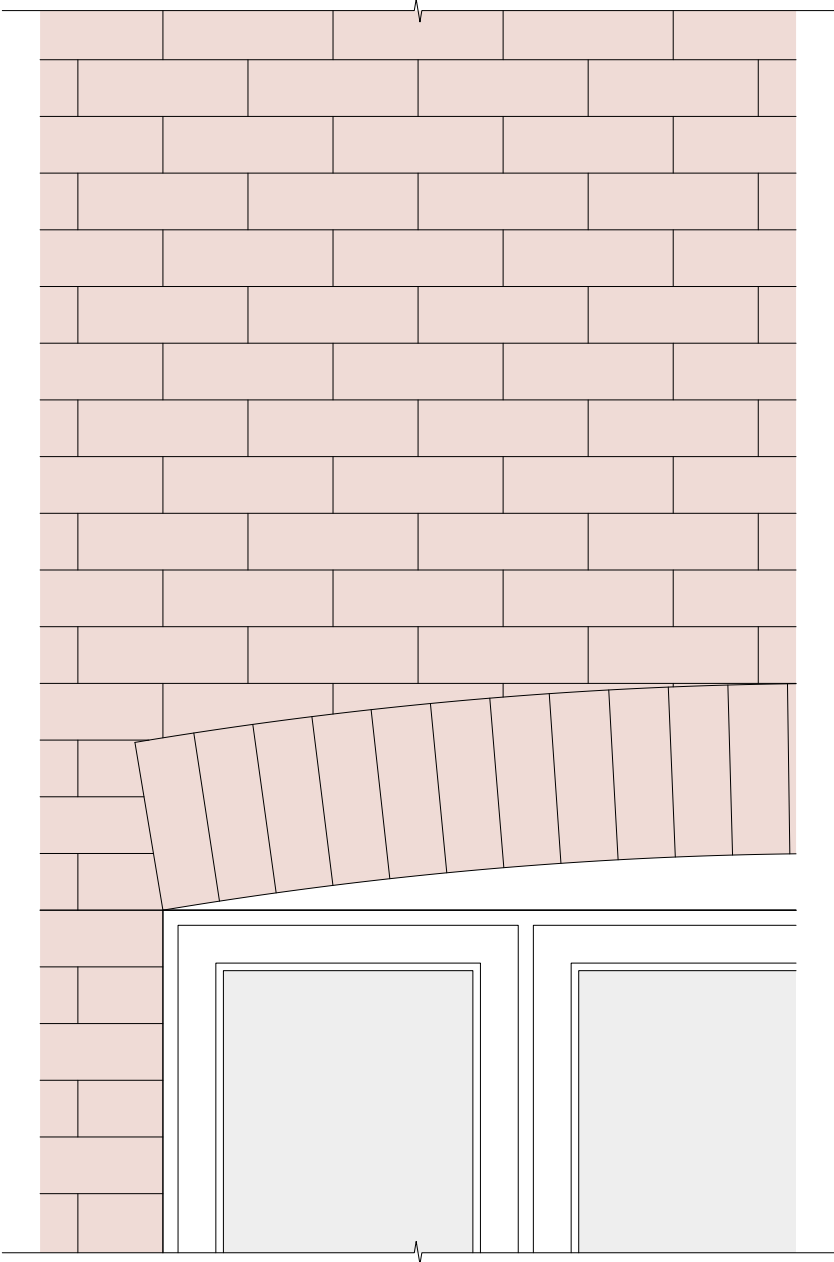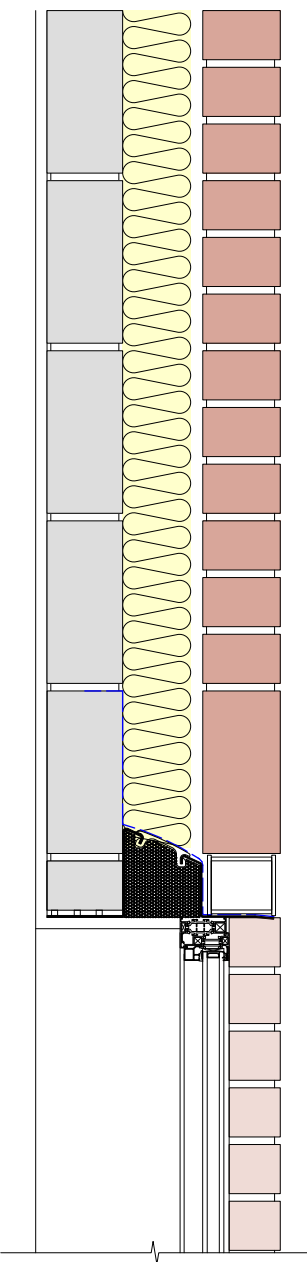

DET 07 Windowcill 01
1:10

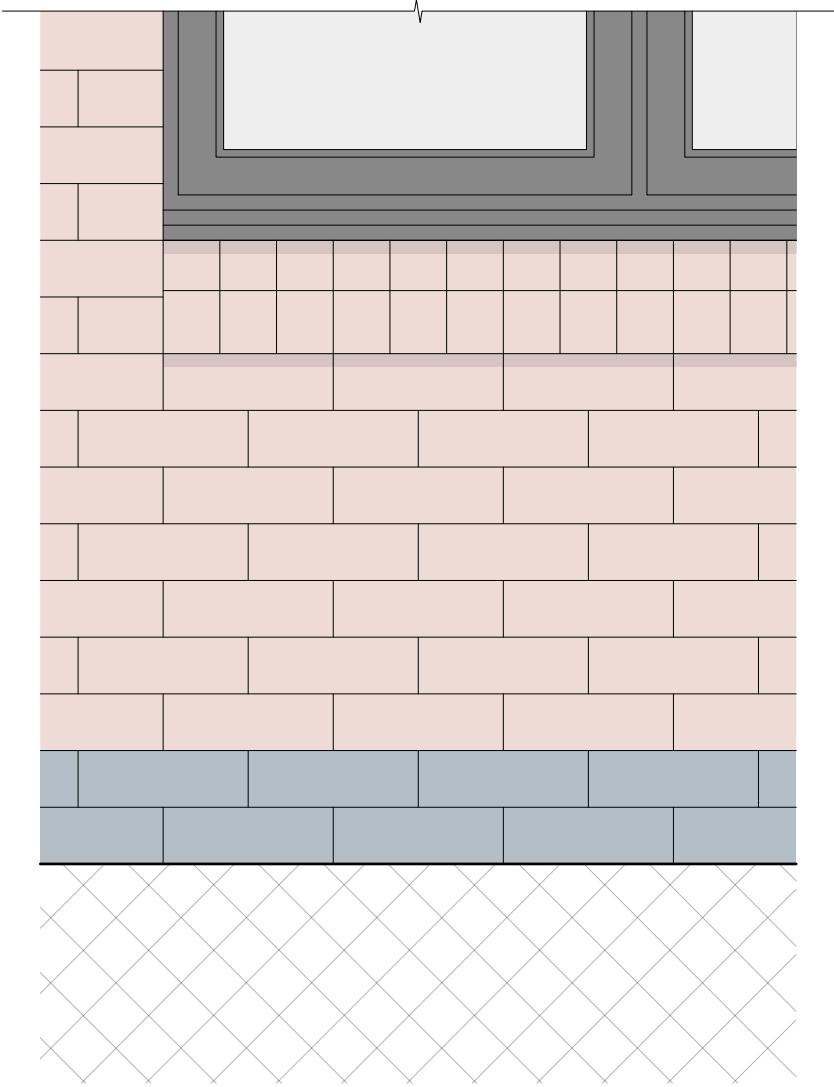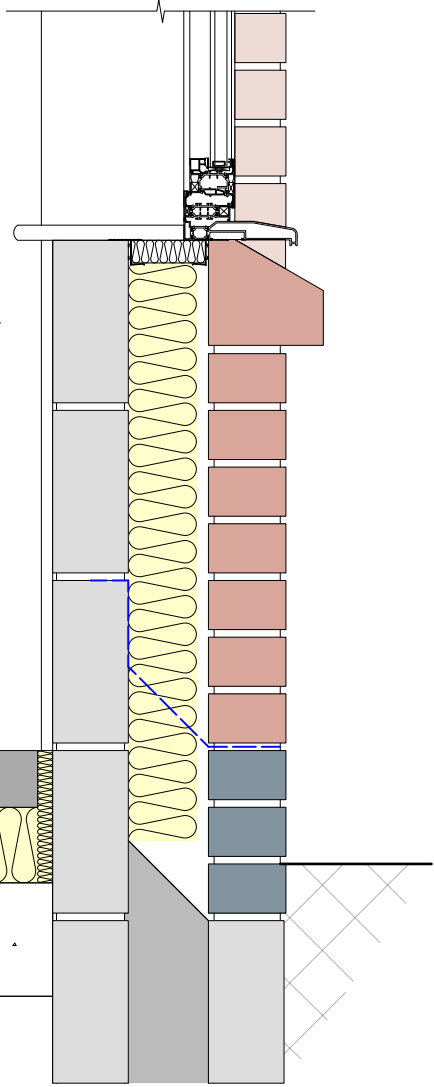

DET 08 Windowcill 02
1:10

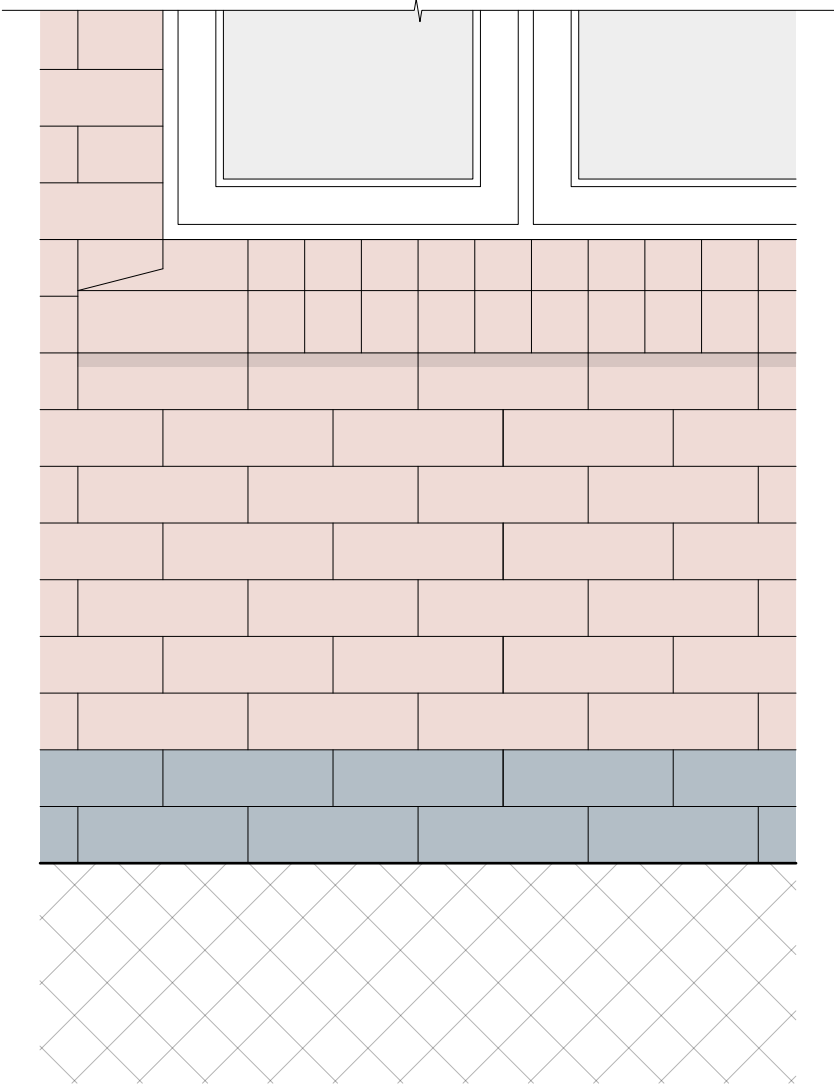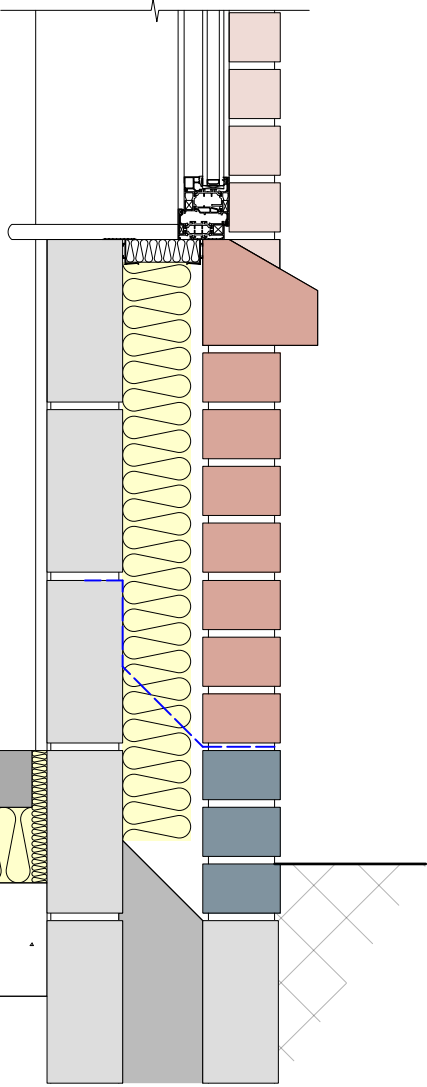

PAUL STEVENS ARCHITECTURE LTD
Unit 3 Boathouse Meadow Business Park
Cherry Orchard Lane
Salisbury
Wiltshire
SP2 7LD

Tel No: 01722 349384
THIS DRAWING IS COPYRIGHT. IT MUST NOT BE COPIED, USED OR DISCLOSED TO THIRD PARTIES WITHOUT PRIOR PERMISSION.

PROJECT: Elmfield House
Petersfinger Road
Petersfinger
Salisbury
Wiltshire
SP5 3BZ

DRAWING: Details

SCALE: 1:50 @ A1
DATE: 11 2023

DESIGN: ☐ PLANNING: ☒ BLDG REGS: ☐
TENDER: ☐ CONSTRUCTION: ☐
DRAWN: DJH DATE: 17/11/2023
CHECKED: DATE:

JOB No: 963

DWG No: 28 REV: -

CURRENT: ☐
SUPERSEDED: ☐