


DO NOT SCALE FROM THIS DRAWING. ALL DIMENSIONS TO BE CHECKED ON SITE PRIOR TO COMMENCEMENT. ANY DISCREPANCIES TO BE REPORTED IMMEDIATELY TO THE ARCHITECT.

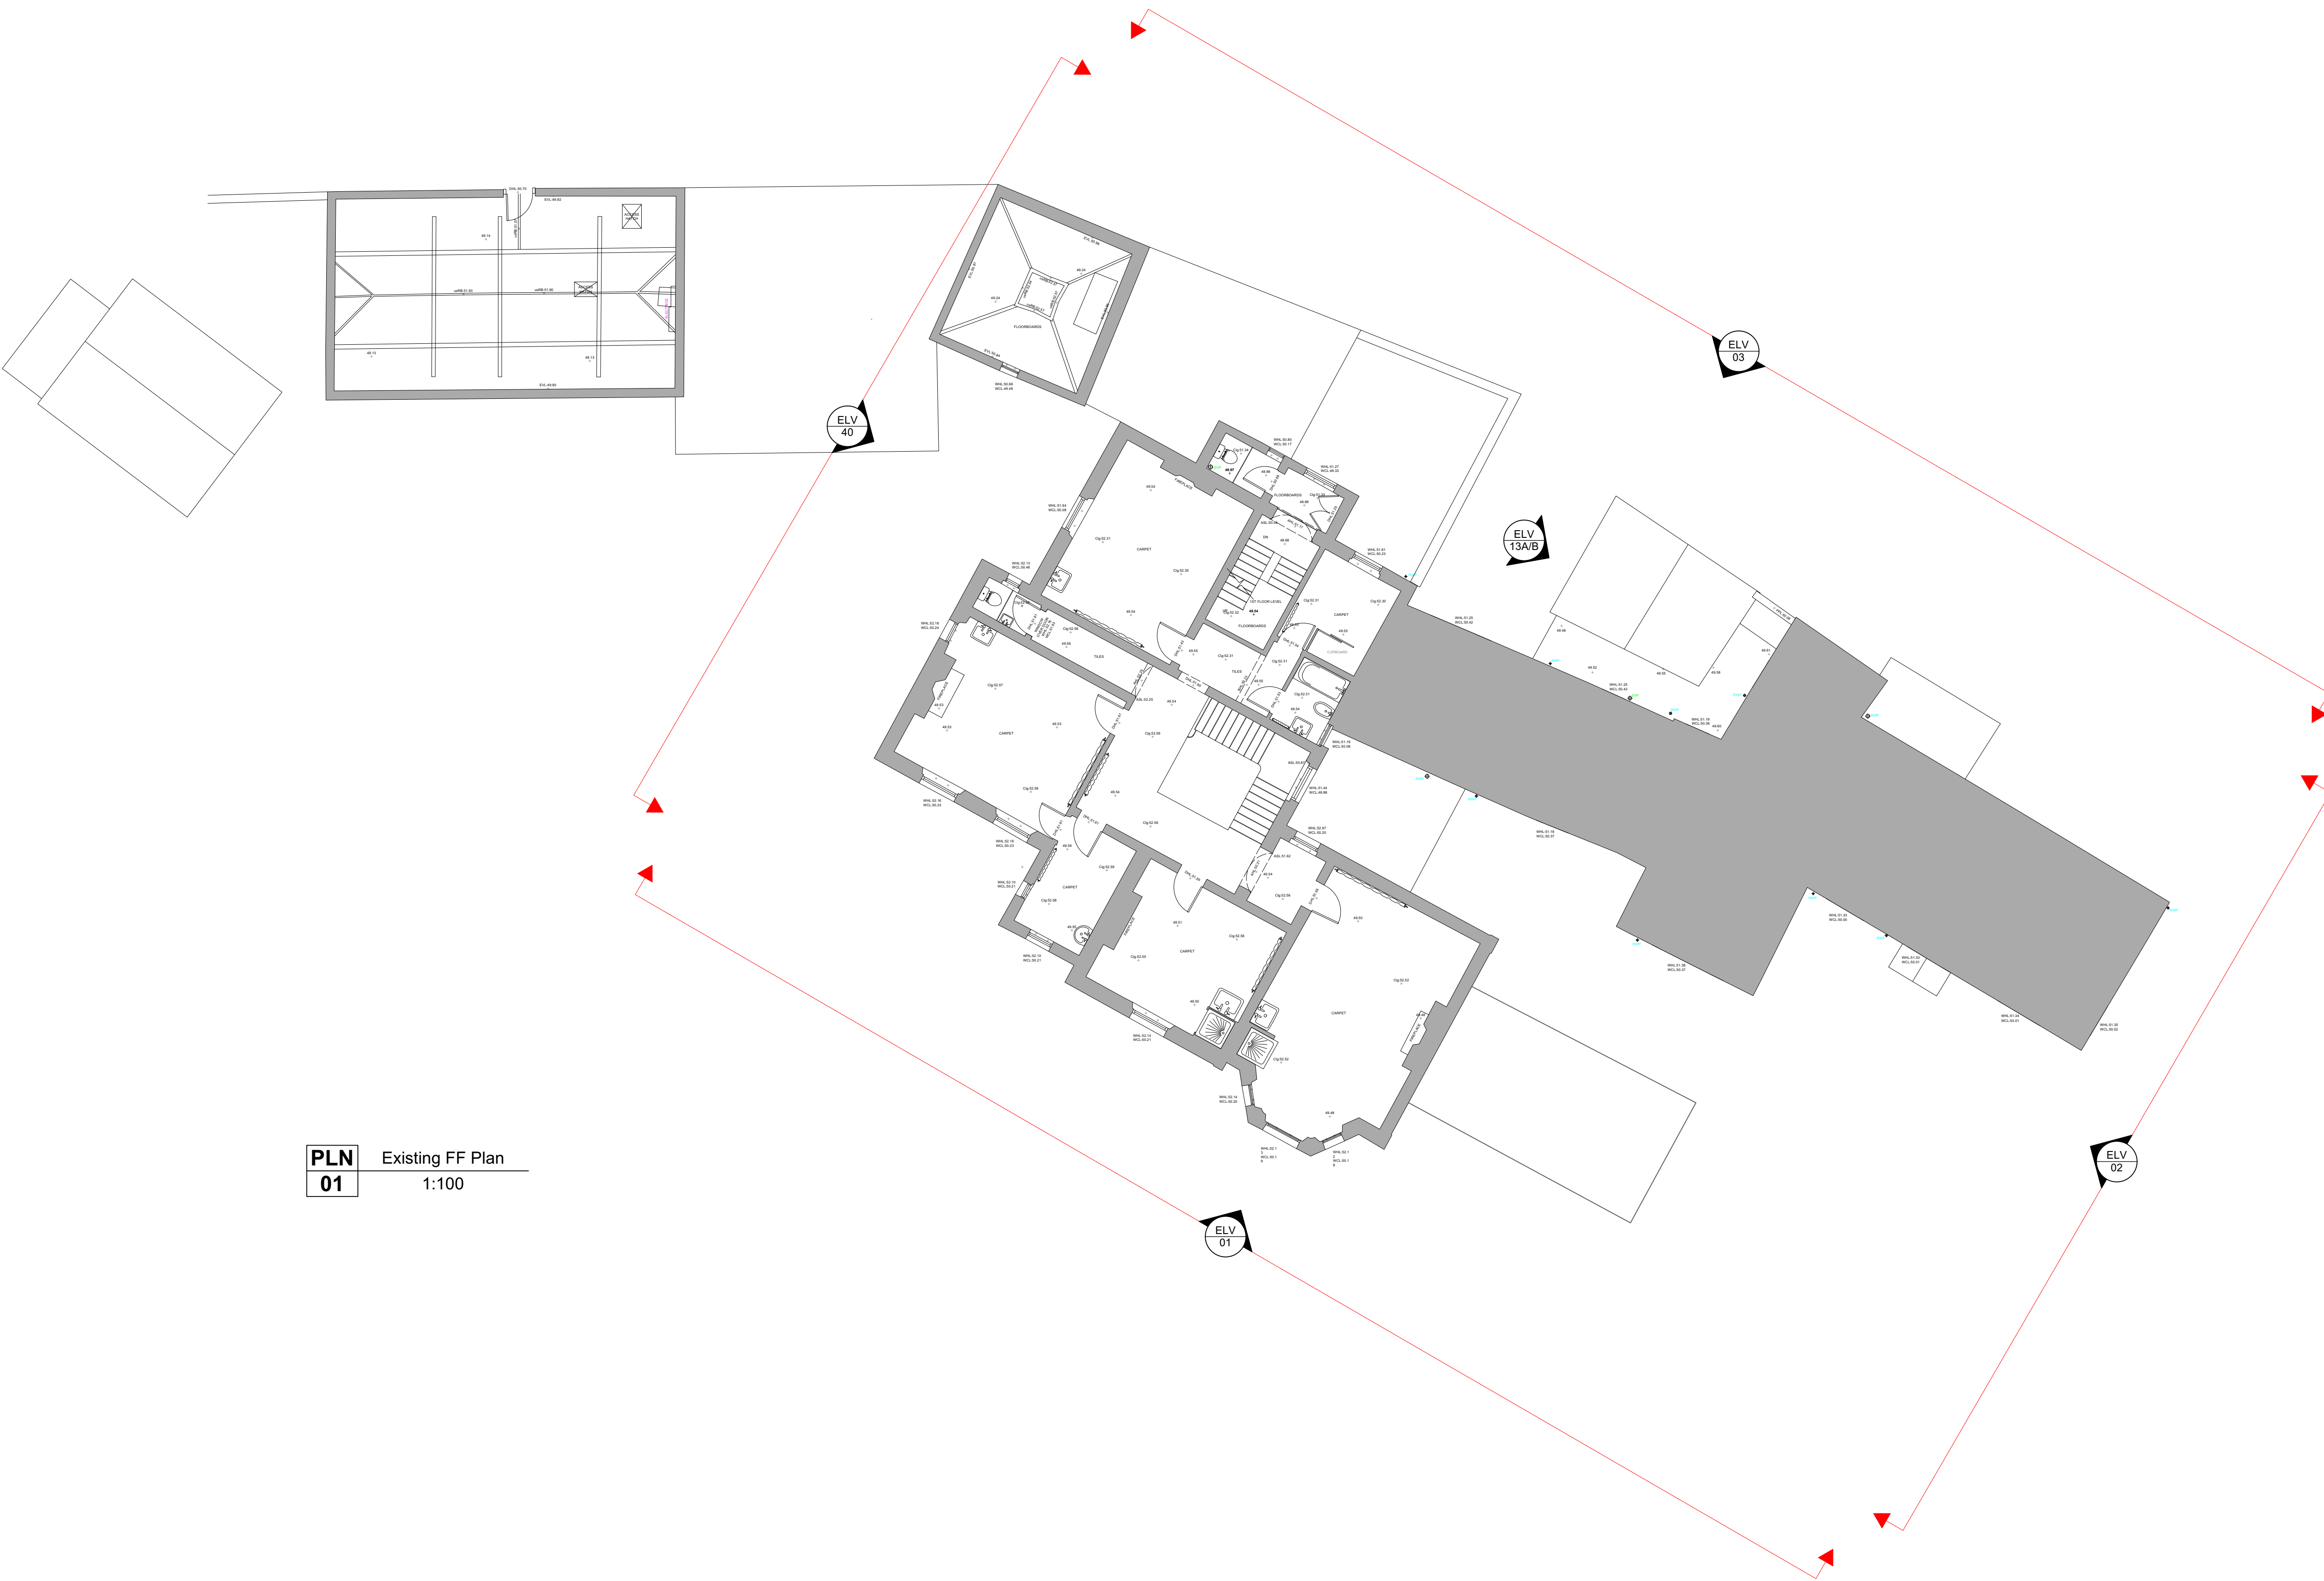

PLN
01 Existing FF Plan
1:100



PAUL STEVENS ARCHITECTURE LTD
Unit 3 Boathouse Meadow Business Park
Cherry Orchard Lane
Salisbury
Wiltshire
SP2 7LD

Tel No: 01722 349384
THIS DRAWING IS COPYRIGHT. IT MUST NOT BE COPIED, USED OR DISCLOSED TO THIRD PARTIES WITHOUT PRIOR PERMISSION.

PROJECT: Elmfield House
Petersfinger Road
Petersfinger
Salisbury
Wiltshire
SP5 3BZ
DRAWING: Existing
FF Plan
Elmfield House

SCALE: 1:100 @ A1
DATE: 11 2023

DESIGN:	☐ PLANNING:	☒ BLDG REGS:	☐
TENDER:	☐ CONSTRUCTION:	☐	
DRAWN:	DJH	DATE:	17/11/2023
CHECKED:		DATE:	
JOB No:	963		
DWG No:	03	REV:	-

CURRENT: ☐
SUPERSEDED: ☐