

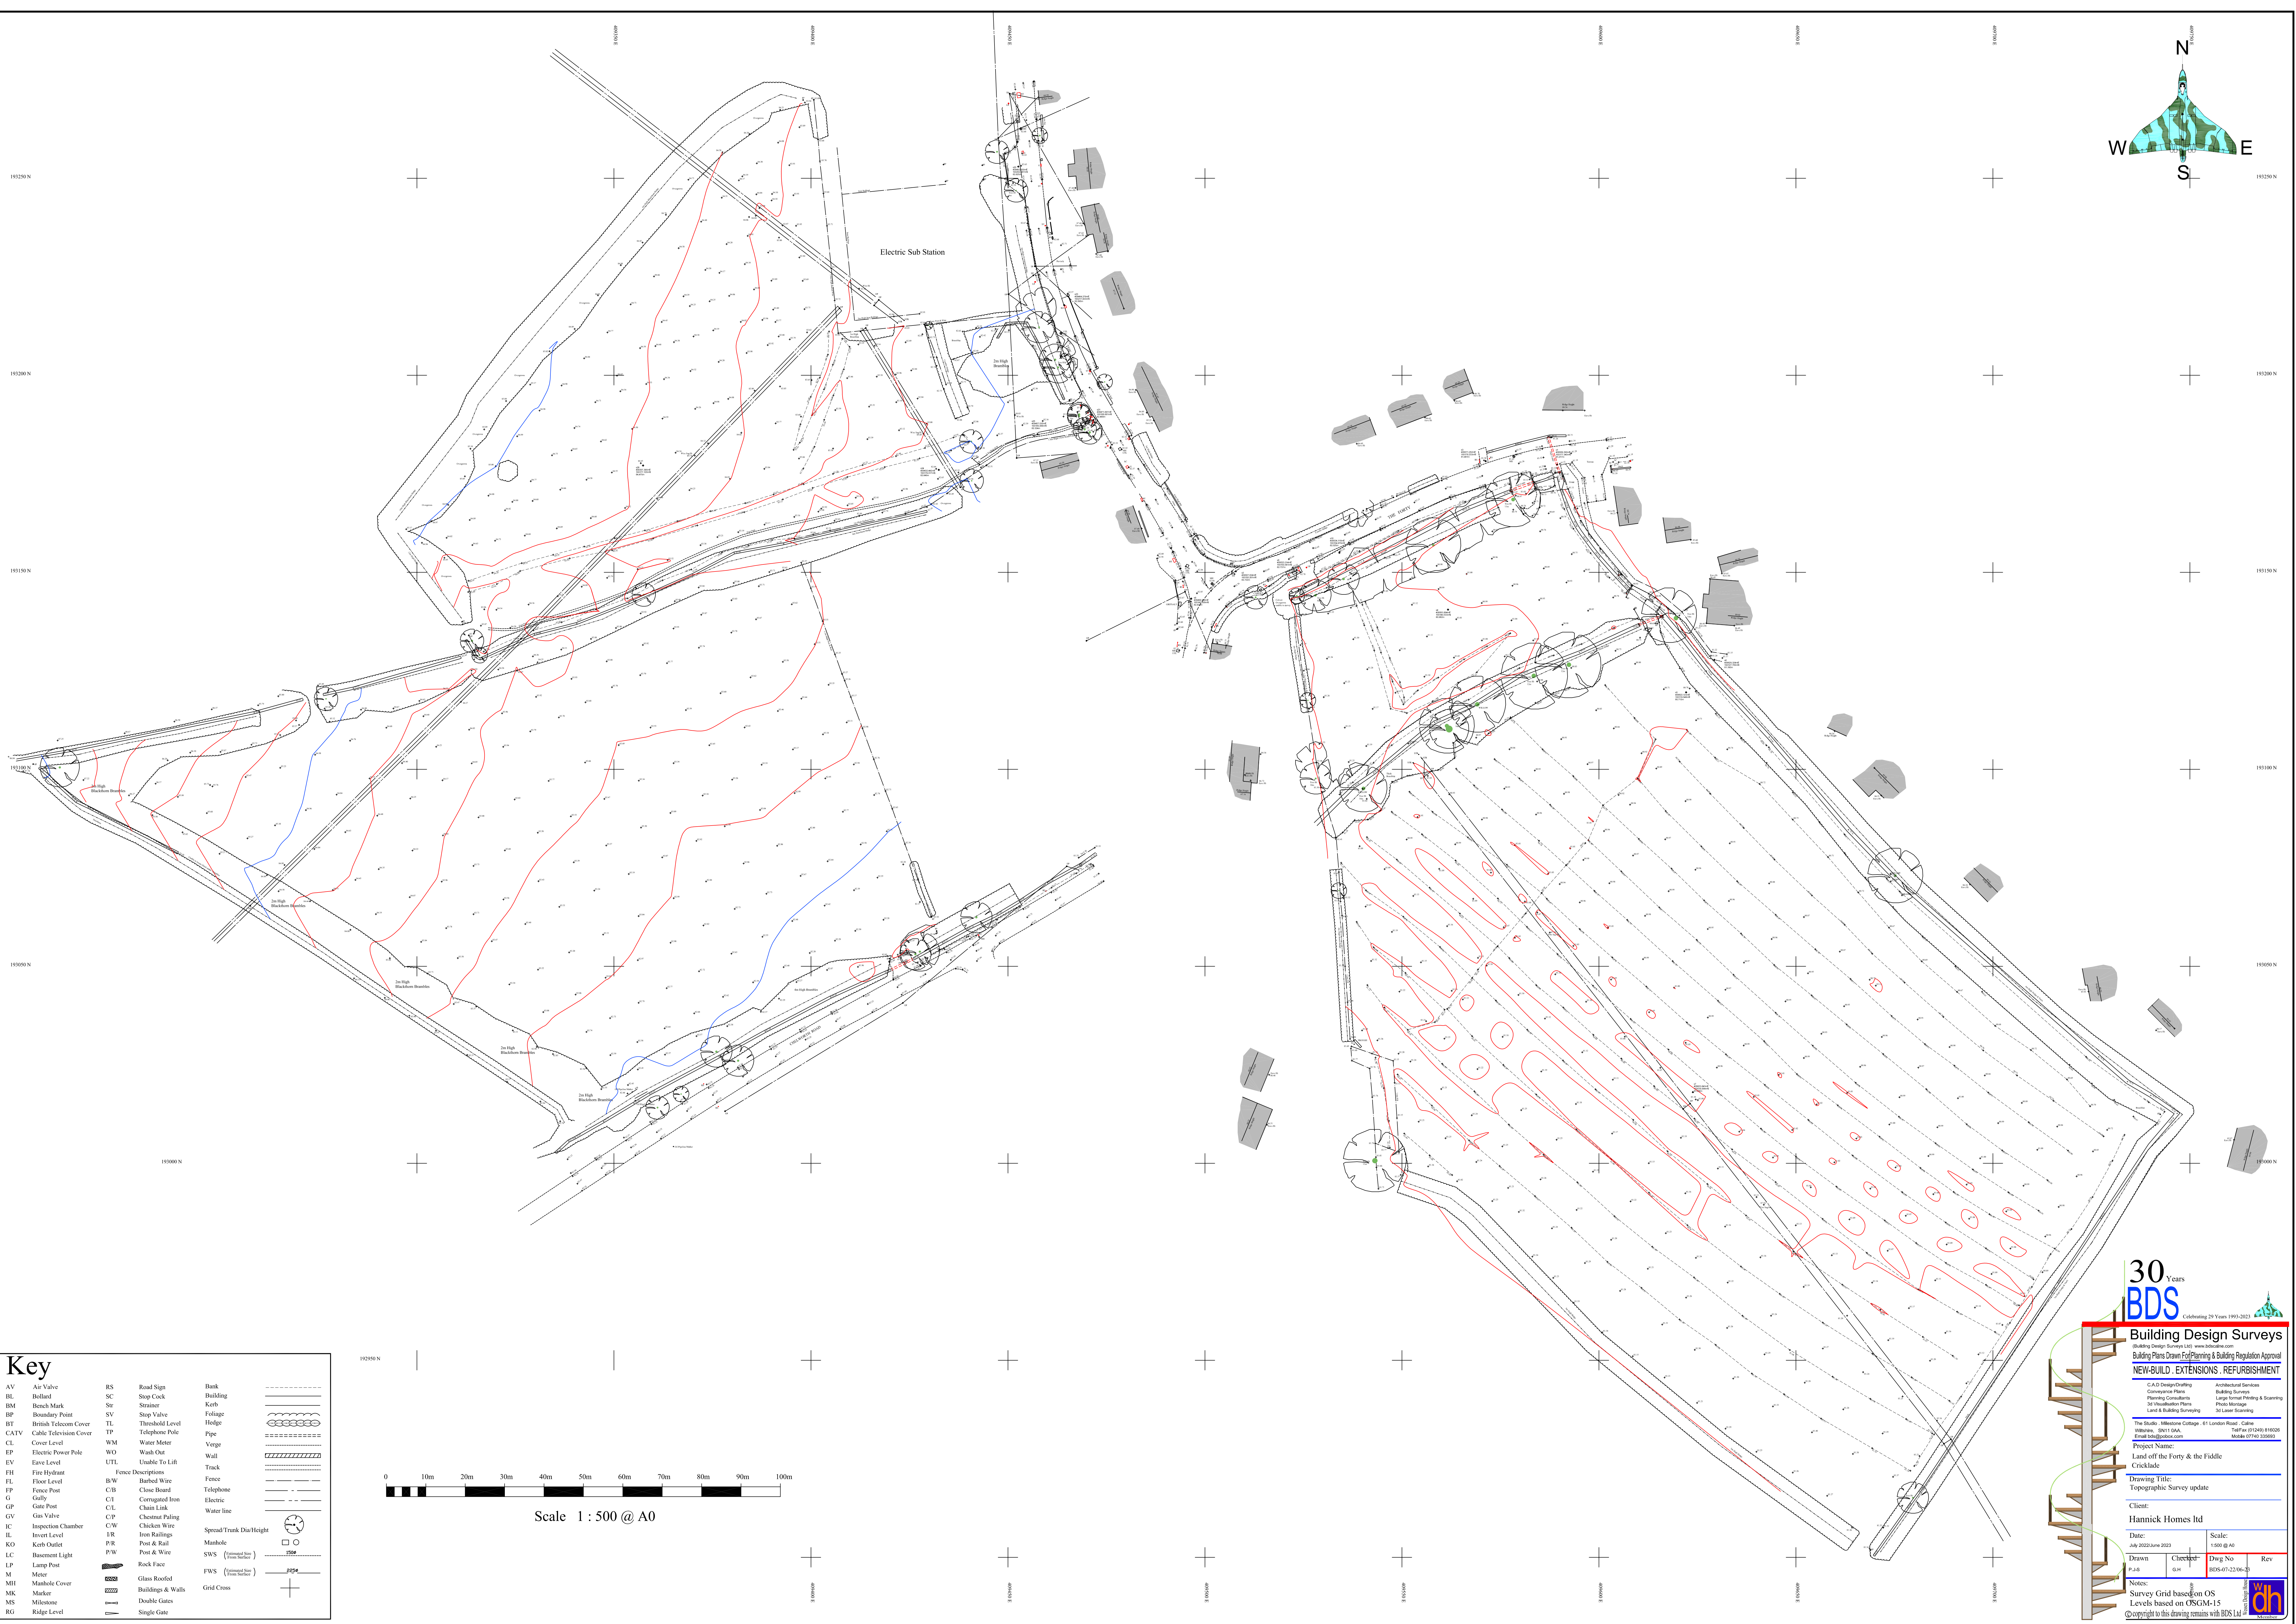


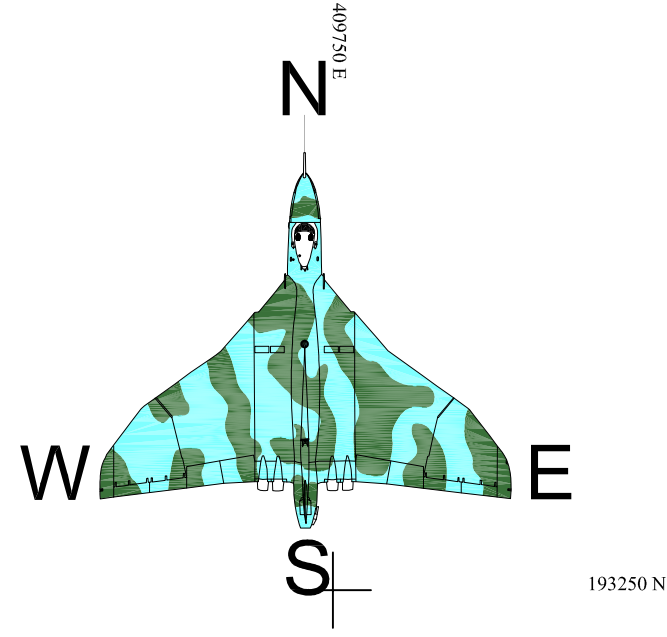

Key			
AV	Air Valve	RS	Road Sign
BL	Bollard	SC	Stop Cock
BM	Bench Mark	Str	Strainer
BP	Boundary Point	SV	Stop Valve
BT	British Telecom Cover	TL	Threshold Level
CATV	Cable Television Cover	TP	Telephone Pole
CL	Cover Level	WM	Water Meter
EP	Electric Power Pole	WO	Wash Out
EV	Eave Level	UTL	Unable To Lift
FI	Fire Hydrant	Fence Descriptions	
FL	Floor Level	B/W	Barbed Wire
FP	Fence Post	CB	Close Board
G	Gully	CI	Corrugated Iron
GP	Gate Post	CL	Chain Link
GV	Gas Valve	C/P	Chestnut Paling
IC	Inspection Chamber	C/W	Chicken Wire
IL	Invert Level	IR	Iron Railings
KO	Kerb Outlet	P/R	Post & Rail
LC	Basement Light	P/W	Post & Wire
LP	Lamp Post	RF	Rock Face
M	Meier	GR	Glass Roofed
MH	Manhole Cover	BR	Buildings & Walls
MK	Marker	DB	Double Gates
MS	Milestone	SG	Single Gate
RG	Ridge Level		
		Bank	
		Building	
		Kerb	
		Foliage	
		Hedge	
		Pipe	
		Verge	
		Wall	
		Track	
		Fence	
		Telephone	
		Electric	
		Water line	
		Spread Trunk Dia Height	
		Manhole	
		SWS (Standard Size)	
		PWS (Proposed Size)	
		Grid Cross	

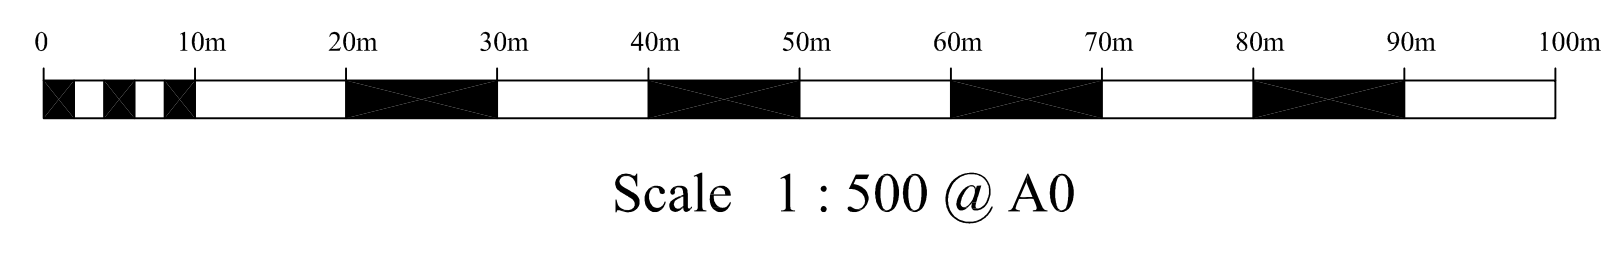

30 Years

BDS

Celebrating 29 Years 1993-2022

Building Design Surveys

(Building Design Surveys Ltd) www.bdsurveys.com

Building Plans Drawn For Planning & Building Regulation Approval

NEW-BUILD - EXTENSIONS - REFURBISHMENT

CAD Design/Drafting

Conveyance Plans

Planning Consultations

3d Visualisation Plans

Land & Building Surveying

Architectural Services

Building Surveys

Large Format Printing & Scanning

Photo Surveying

3d Laser Scanning

The Studio - Milestone Cottage, 411 London Road, Cane

Widmore, BN11 5AA, Email: info@bdsurveys.com

Tel: 01240 810020 Mobile: 07743 359953

Project Name:

Land off the Forty & the Fiddle

Cricklade

Drawing Title:

Topographic Survey update

Client:

Hannick Homes Ltd

Date:

July 2023/June 2023

Scale:

1:500 @ A0

Drawn:

Checked:

Dwg No:

Rev:

PL:JS

GLH

1035-67-22-06-23

1

Notes:

Survey Grid based on OS

Levels based on OSNM-15

©copyright to this drawing remains with BDS Ltd

dh

Design House