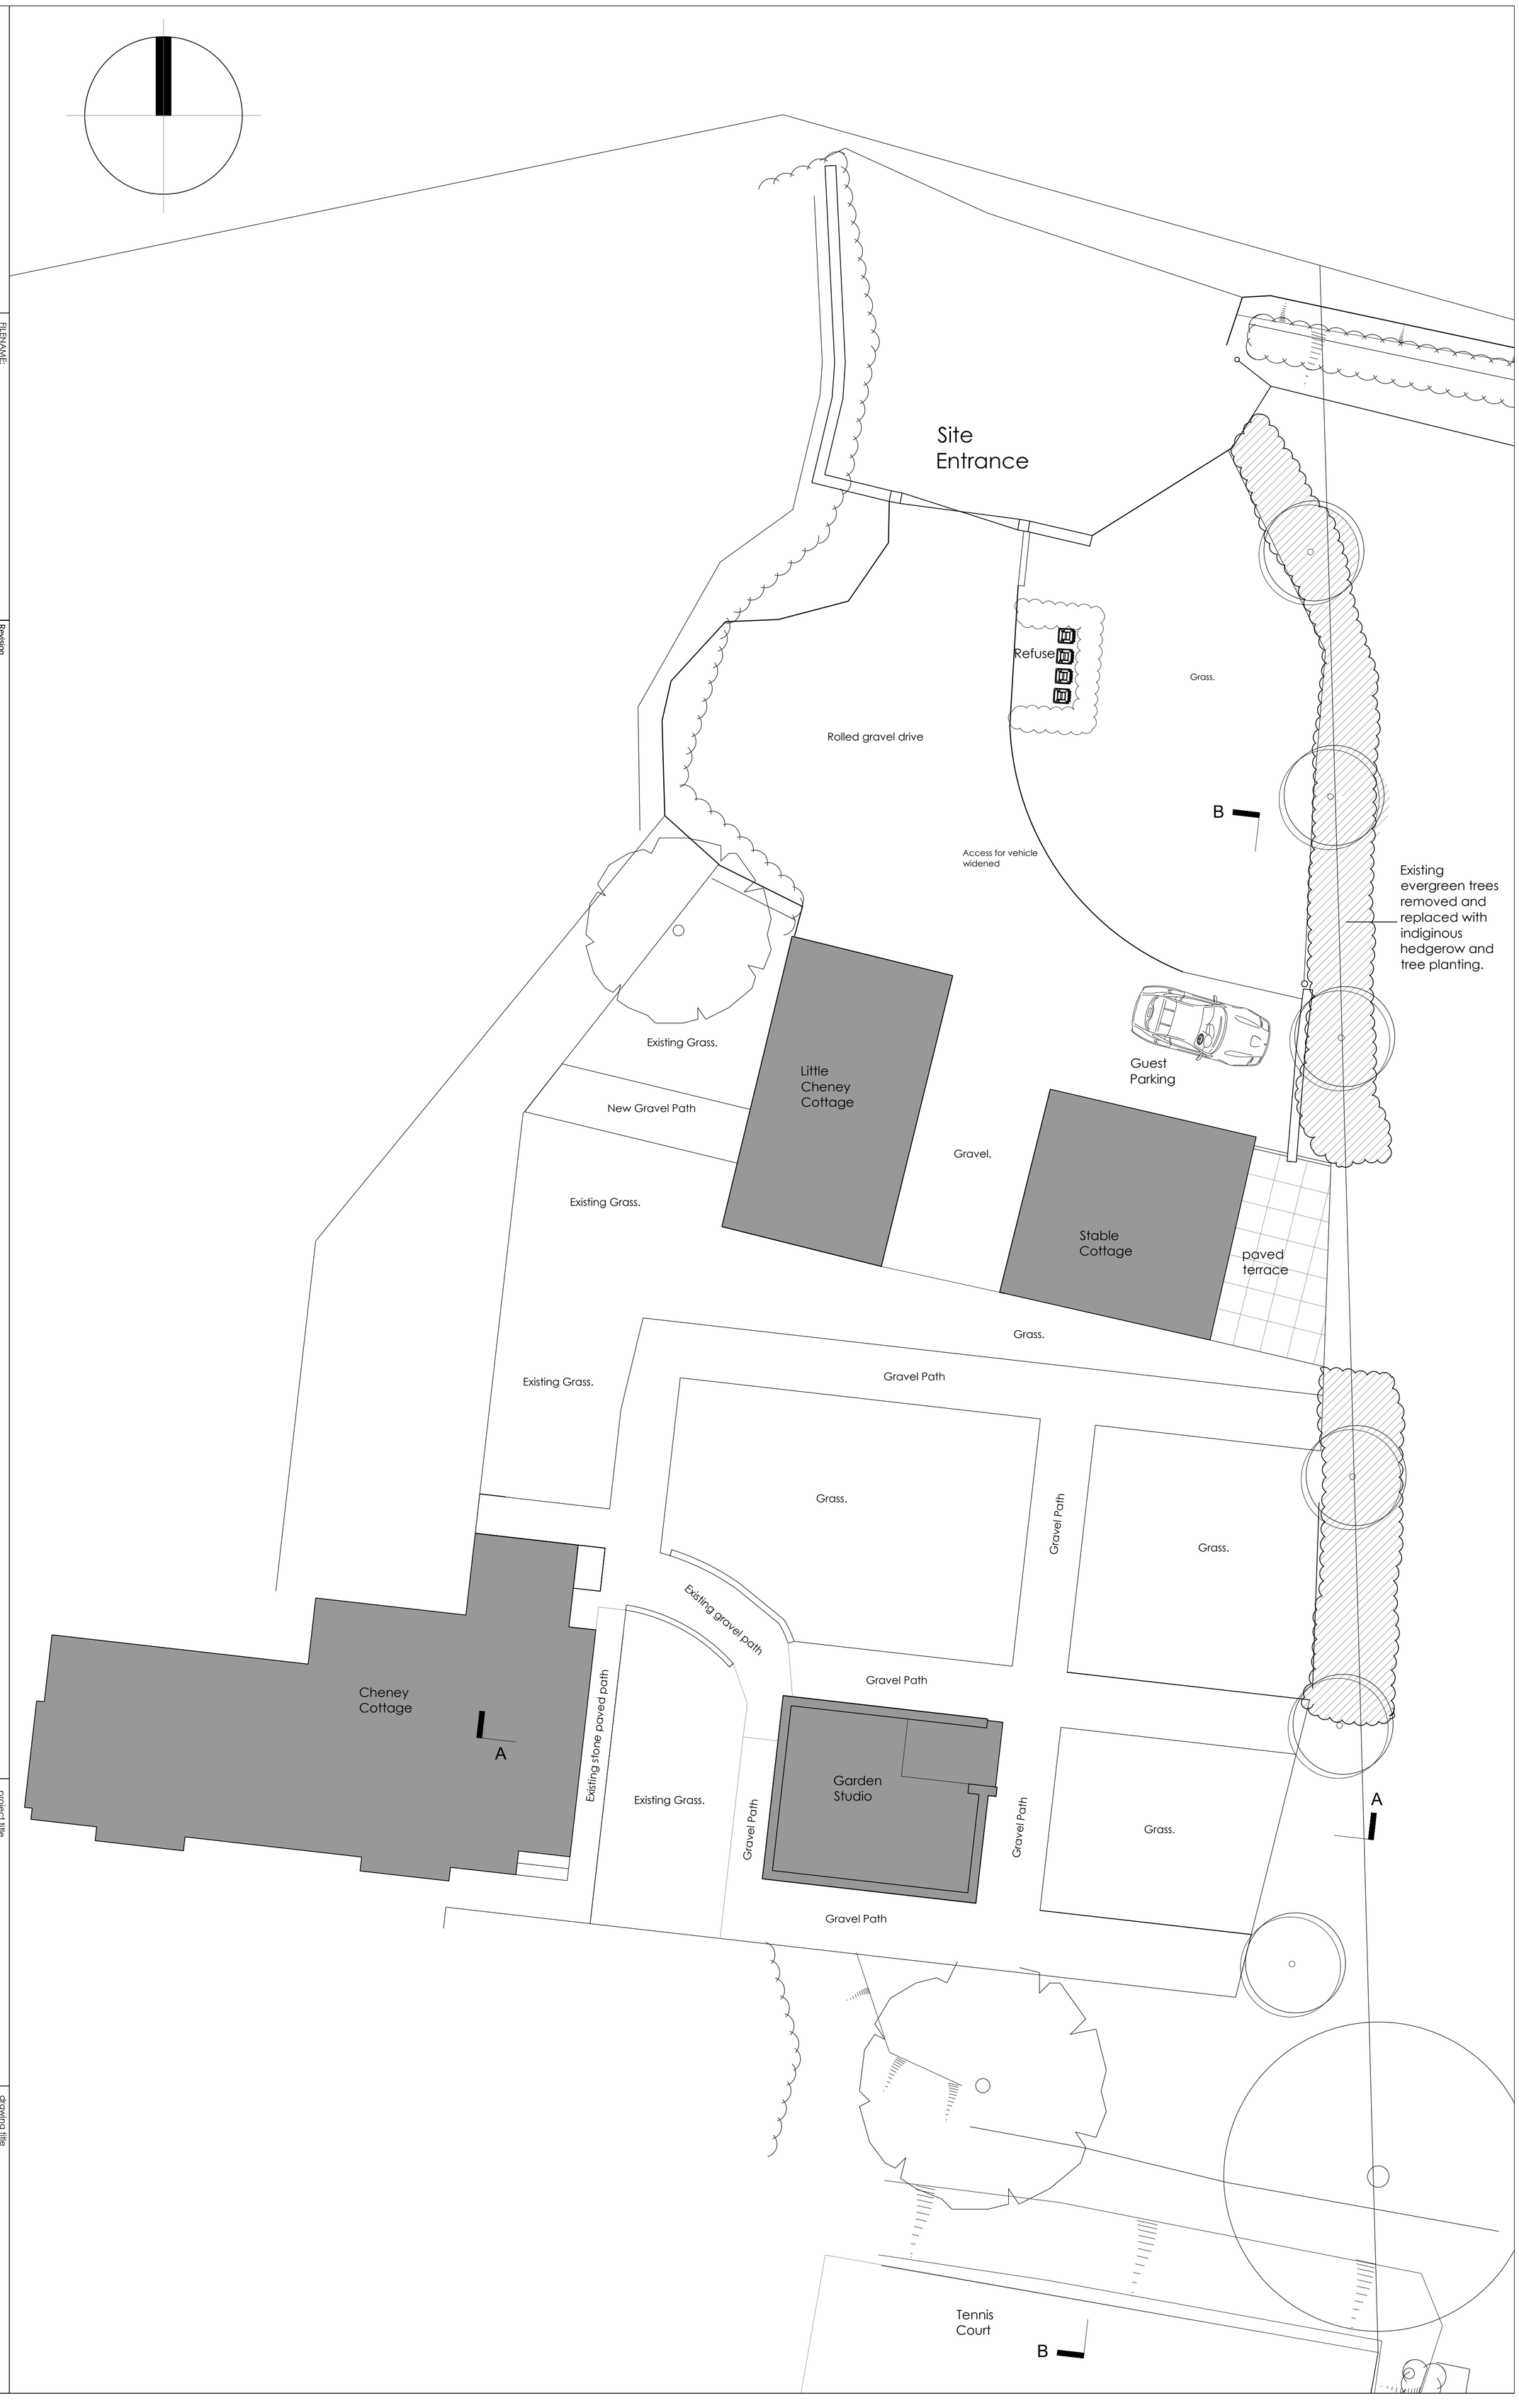


mba
architecture ▪ design

martin blake associates ltd
Office 184, 3 Edgar Buildings, George Street, Bath, BA1 2FJ
tel 07861 734218 e-mail mba@mba-architecture.co.uk

FILENAME:

drawn by	checked by
mb	
date	
March 2022	
scale	drawing no.
1:100@A1	640/P/01
	revision F

© MARTIN BLAKE ASSOCIATES LIMITED.
FIGURED DIMENSIONS ONLY TO BE WORKED TO.
ALL DIMENSIONS TO BE CHECKED ON SITE BEFORE WORK COMMENCES. ANY DISCREPANCIES TO BE REPORTED TO MARTIN BLAKE ASSOCIATES LTD IMMEDIATELY

0m 5m 10m

Revision

Rev A - 23-08-01 - Revised following planning comment.
Rev B - 23-08-21 - Revised following client feedback.
Rev C - 22-08-23 - Adjusted following client comments.
Rev D - 22-08-23 - Adjusted following client comments.
Rev E - 10-10-23 - Hard and soft landscaping notes added.
Rev F - 10-12-23 - Existing Hard and soft landscaping features adjacent to Cheney Cottage added.

project title

Cheney Cottage
Ditteridge
Wilts, SN13 8QF

drawing title

Proposed
Site plan including hard and
soft landscaping