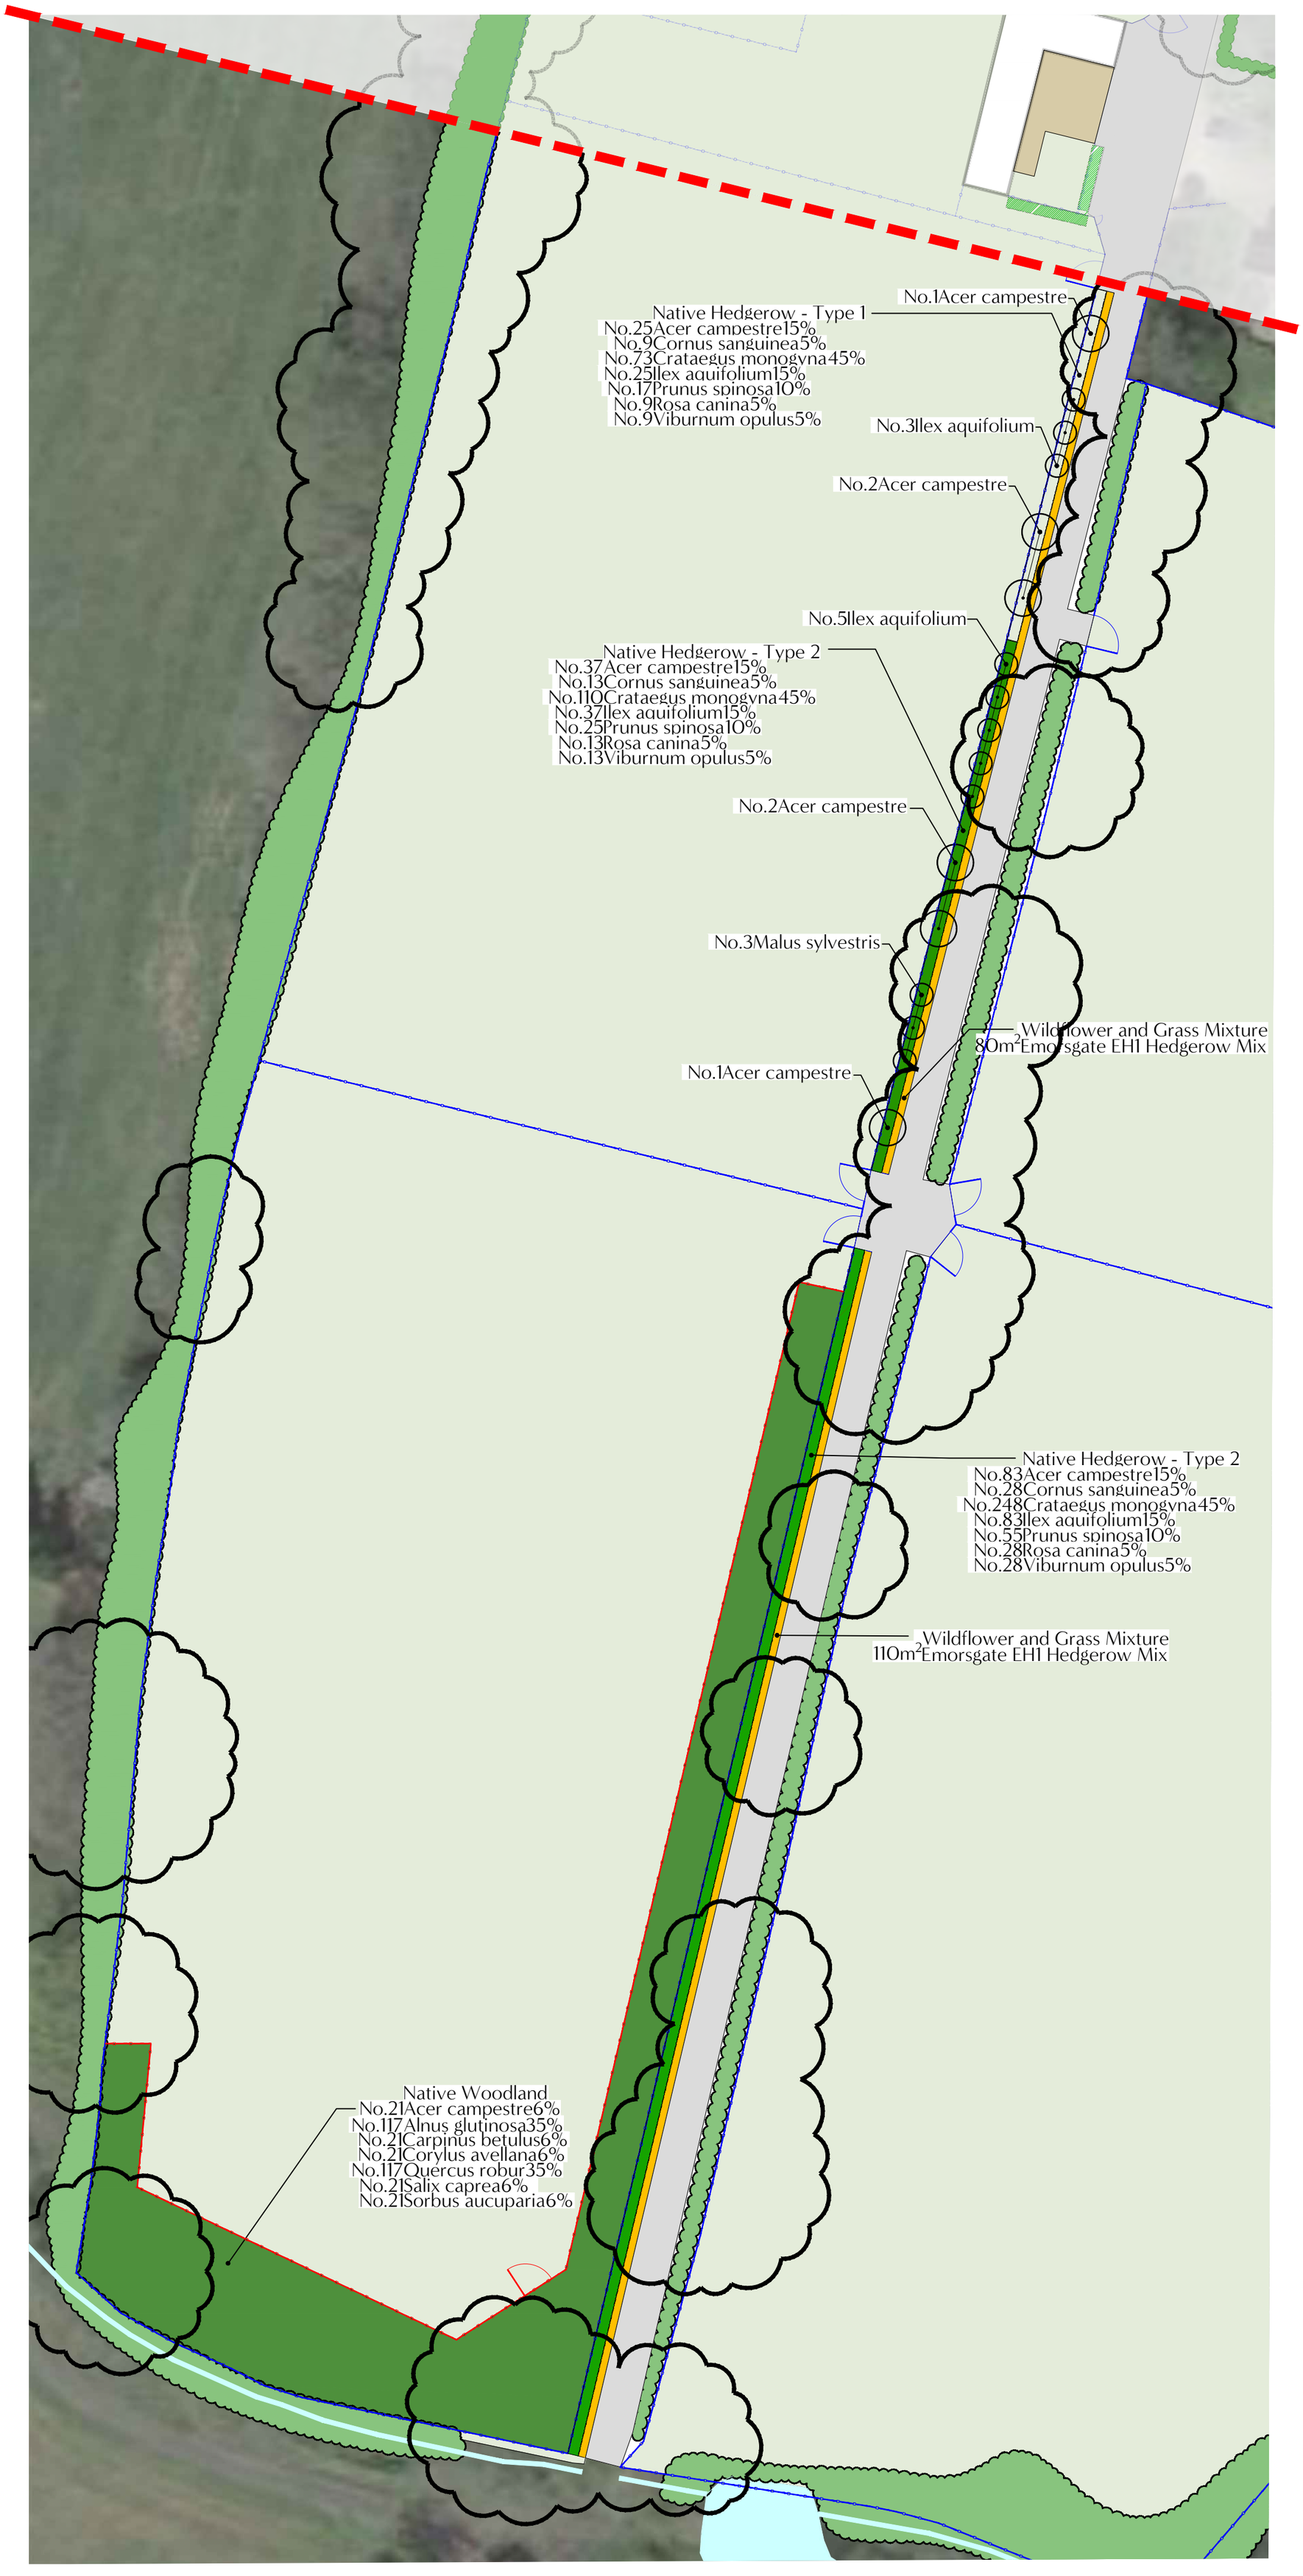


NEW ENCLOSURE
LANDSCAPE-LED-DESIGN

specialist in the creation of spaces
for **people + nature**

T 07868603026 E richard@newenclosure.com W newenclosure.com
A 1 Cecil Terrace, Salisbury, Wiltshire, SP2 9ND

PLANT SCHEDULE

NATIVE WOODLAND

Number	Species	Specification	Height
21	Acer campestre	BR	60-80cm
117	Alnus glutinosa	BR or RB	125-150cm
21	Carpinus betulus	BR	60-80cm
21	Corylus avellana	BR	60-80cm
117	Quercus robur	BR or RB	125-150cm
21	Salix caprea	BR	60-80cm
21	Sorbus aucuparia	BR	60-80cm

Quercus and Alnus planted at 2-3m centres and single staked. Other species planted at 1.25m centres. Allow sufficient space for access/maintenance. All species planted in random groups of 3-7 of the same species. Whips to be protected with 600mm high x 160mm dia. shrub shelter guards.

NATIVE WOODED BUFFER

Number	Species	Specification	Height
7	Acer campestre	BR	60-80cm
7	Carpinus betulus	BR	60-80cm
7	Corylus avellana	BR	60-80cm
23	Ilex aquifolium	C	125-150cm
10	Quercus robur	BR or RB	125-150cm
7	Salix caprea	BR	60-80cm
7	Sorbus aucuparia	BR	60-80cm

Quercus and Ilex planted at 2-3m centres and single staked. Other species planted at 1.25m centres. Allow sufficient space for access/maintenance. All species planted in random groups of 3-7 of the same species. Whips to be protected with 600mm high x 160mm dia. shrub shelter guards.

TREES

Number	Species	Specification	Height
13	Acer campestre	RB; 12-14cm	3.5-4.0m
14	Ilex aquifolium	C; Fthd	2.0-2.5m
8	Malus sylvestris	BR; Fthd	1.5-2.0m

Plant as per specification including single staking.

NATIVE HEDGEROW - TYPE 1

Number	Species	Specification	Height
96	Acer campestre	BR	125-150cm
34	Cornus sanguinea	BR	125-150cm
283	Crataegus monogyna	BR	125-150cm
96	Ilex aquifolium	C	125-150cm
65	Prunus spinosa	C	125-150cm
34	Rosa canina	BR	60-80cm
34	Viburnum opulus	BR	60-80cm

Plant in double staggered rows. Rows 600mm apart at 500mm centres. Plant in random groups of 7-14 whips of the same species except Rosa and Viburnum which is to be planted in groups of 1-3. Whips to be protected with 600mm high x 160mm dia. shrub shelter guards.

NATIVE HEDGEROW - TYPE 2

Number	Species	Specification	Height
154	Acer campestre	BR	60-80cm
53	Cornus sanguinea	BR	60-80cm
459	Crataegus monogyna	BR	60-80cm
154	Ilex aquifolium	C	60-80cm
103	Prunus spinosa	C	60-80cm
53	Rosa canina	BR	60-80cm
53	Viburnum opulus	BR	60-80cm

Plant in double staggered rows. Rows 600mm apart at 500mm centres. Plant in random groups of 7-14 whips of the same species except Rosa and Viburnum which is to be planted in groups of 1-3. Whips to be protected with 600mm high x 160mm dia. shrub shelter guards.

WILDFLOWER AND GRASS MIX

Qty	Mix	Specification
285m^2	Emorsgate EH1 Hedgerow Mix	4gm^{-1}

SEE 330_LP_01 FOR PLANTING SPECIFICATION

GENERAL NOTES:
This drawing is to be read in conjunction with all other relevant disciplines drawings, schedules, specifications and supporting information. The contractor is to verify all dimensions and conditions on site. This drawing should not be scaled. Only figured dimensions are to be followed. Any discrepancies are to be reported to New Enclosure and resolution sought prior to proceeding. This drawing is subject to copyright www.newenclosure.com

SCALE BAR

10m | 20m | 30m | 40m

N

REV	DESC	DATE	BY	CHK
A	Changes to proposed dwelling footprint and surrounds	2022-12-16	RC	RC
-	First Issue	2020-05-21	RC	RC

PROJECT
MARCH FARM

CLIENT
NICK & LUCY LAWRENCE

DRAWING TITLE
LANDSCAPE PLAN

DRAWING NO.	REV	STATUS	SCALE
330_LP_03	A	PLANNING	1:500@A2