B

Post Mounted Double Sided

Specification;
2No. 3mm thick flat ACM Panels
Graphics UV printed and laminated

1No. 3mm thick AA style ACM panel with reflective vinyl applied Graphics UV printed and laminated

Sign channel bonded and riveted to rear of panels
Panels mounted to posts by way of tamtorques and clips

2No. Posts from CHS 114.3mm Dia. mild steel dug into groundwork foundations and secured with postfix

2No. 3mm thick folded ACM side caps
Graphics UV printed and laminated


Colours;
Bewley Red
CMYK: C25 | M100 | Y58 | K48

Bewley Light Grey
CMYK: C0 | M0 | Y0 | K15

Bewley Dark Grey
CMYK: C0 | M0 | Y0 | K86


Bewley White
CMYK: C0 | M0 | Y0 | K0

Maximum Letter Height = 180mm

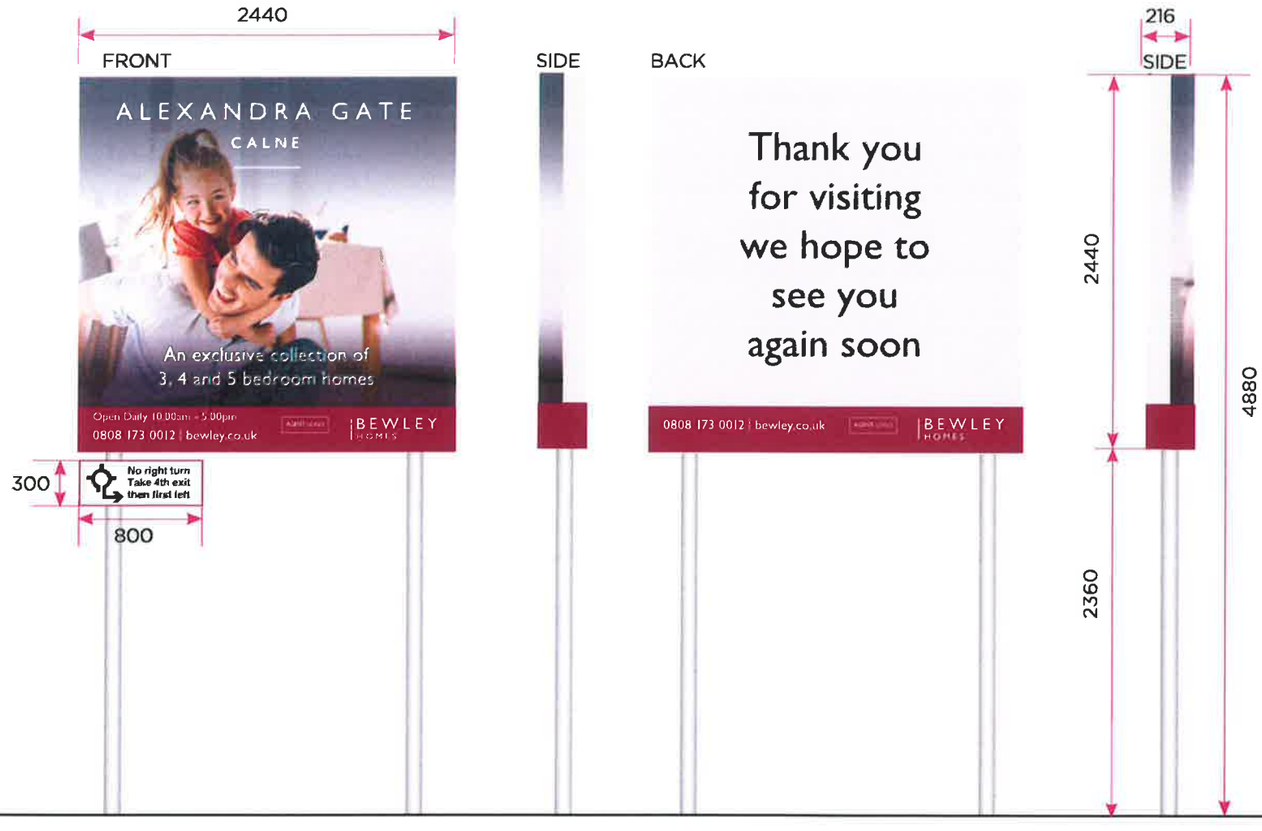

1:40
400mm 0 400mm 1200mm 2000mm

INTERNAL SIDE CAPPING DETAIL

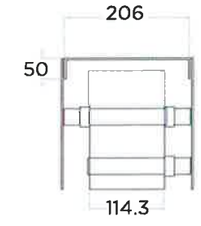

**114.3mm Dia posts -
using chunky channel clips**

1:10
200mm 0 200mm 400mm

all dimensions in mm

04857-02 ~ BEWLEY HOMES ~ ALEXANDRA GATE DATE: 26th October 2023 SCALE: AS SHOWN @ A3	REV 4 07.11.23 Update Life style image REV 3 06.11.23 Update DOT to have 4th exit REV 2 01.11.23 AA sign updated REV 1 31.10.23 Additional ACM AA Style sign added	**POST MOUNTED SIGN ~ ELEVATIONS** DRAWING NO: 04857-02 DRAWN BY: LFH Page: 3	thinkbdw (tm) 4 Wyncolls Road, Colchester CO4 9HU